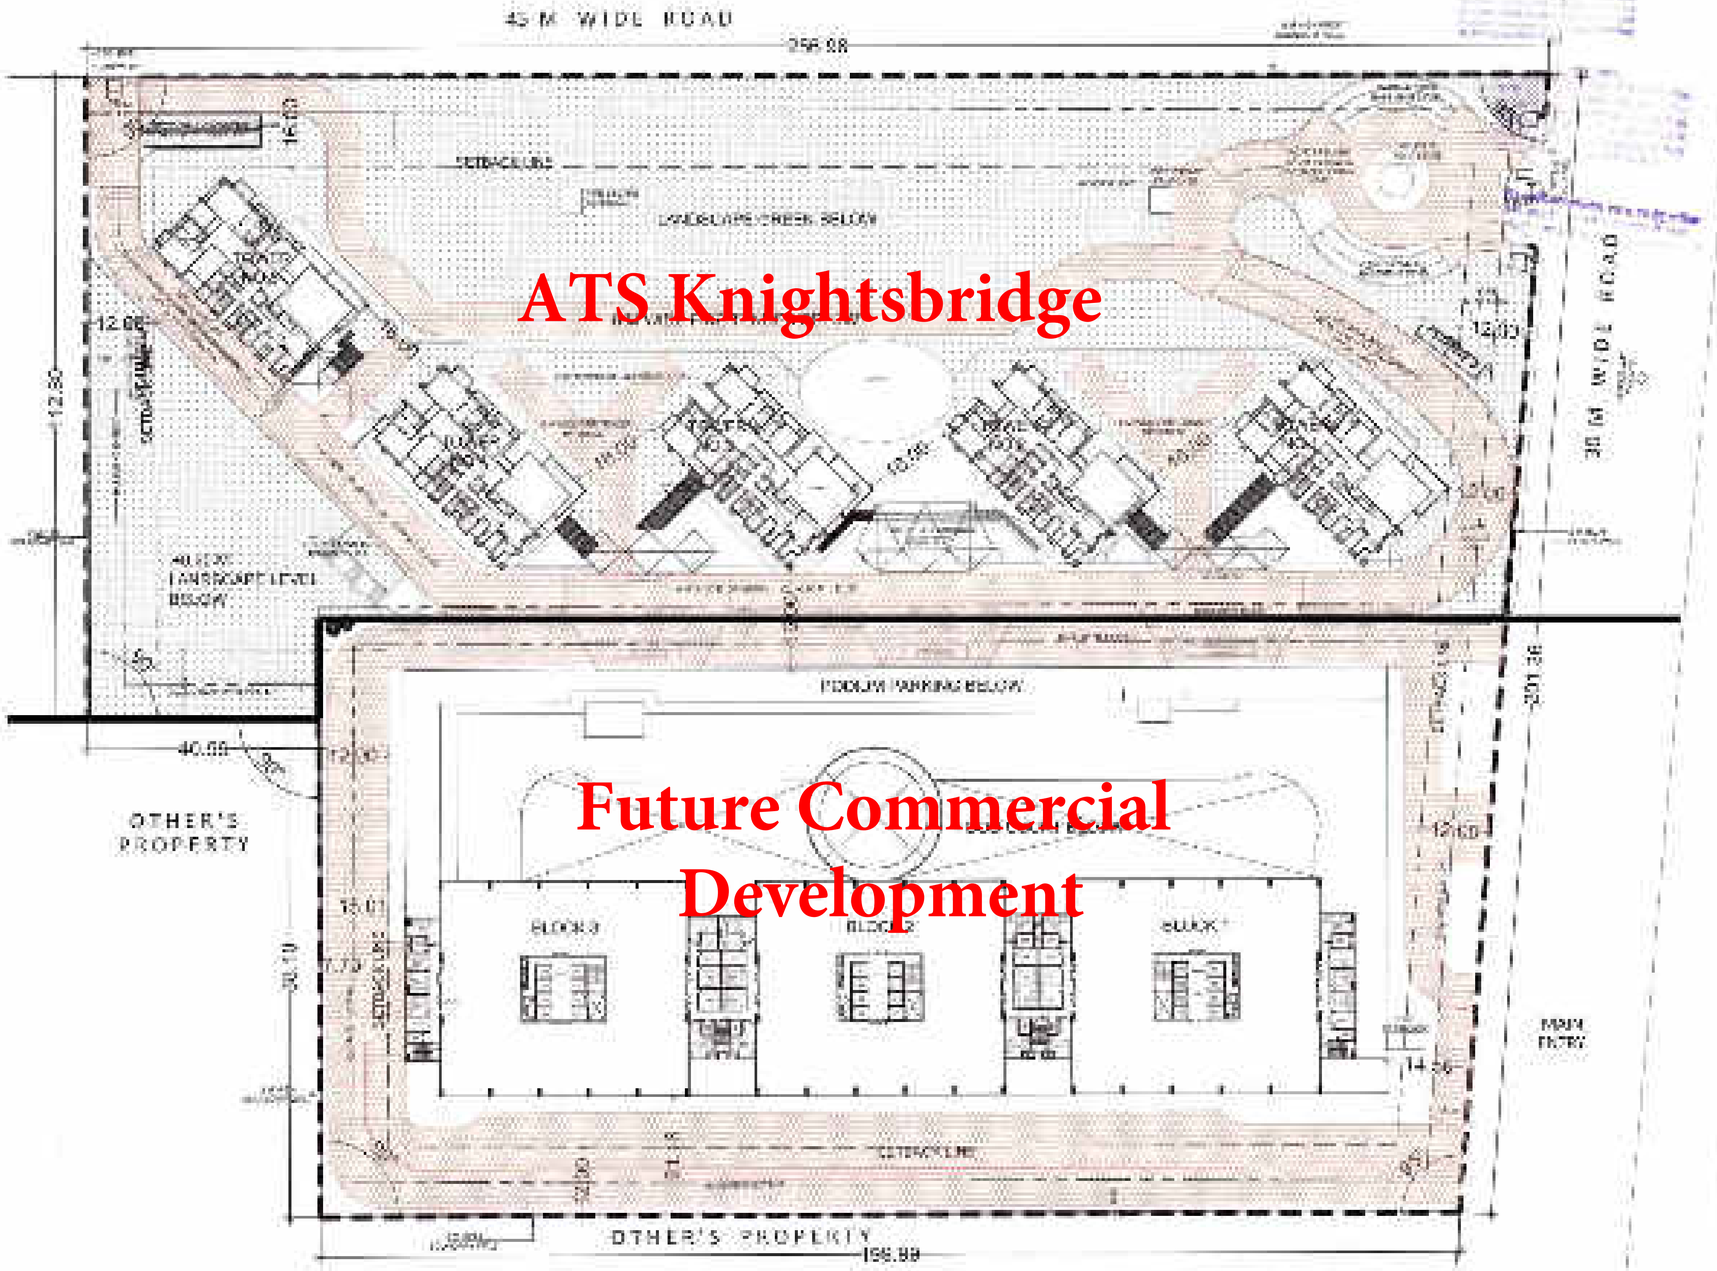
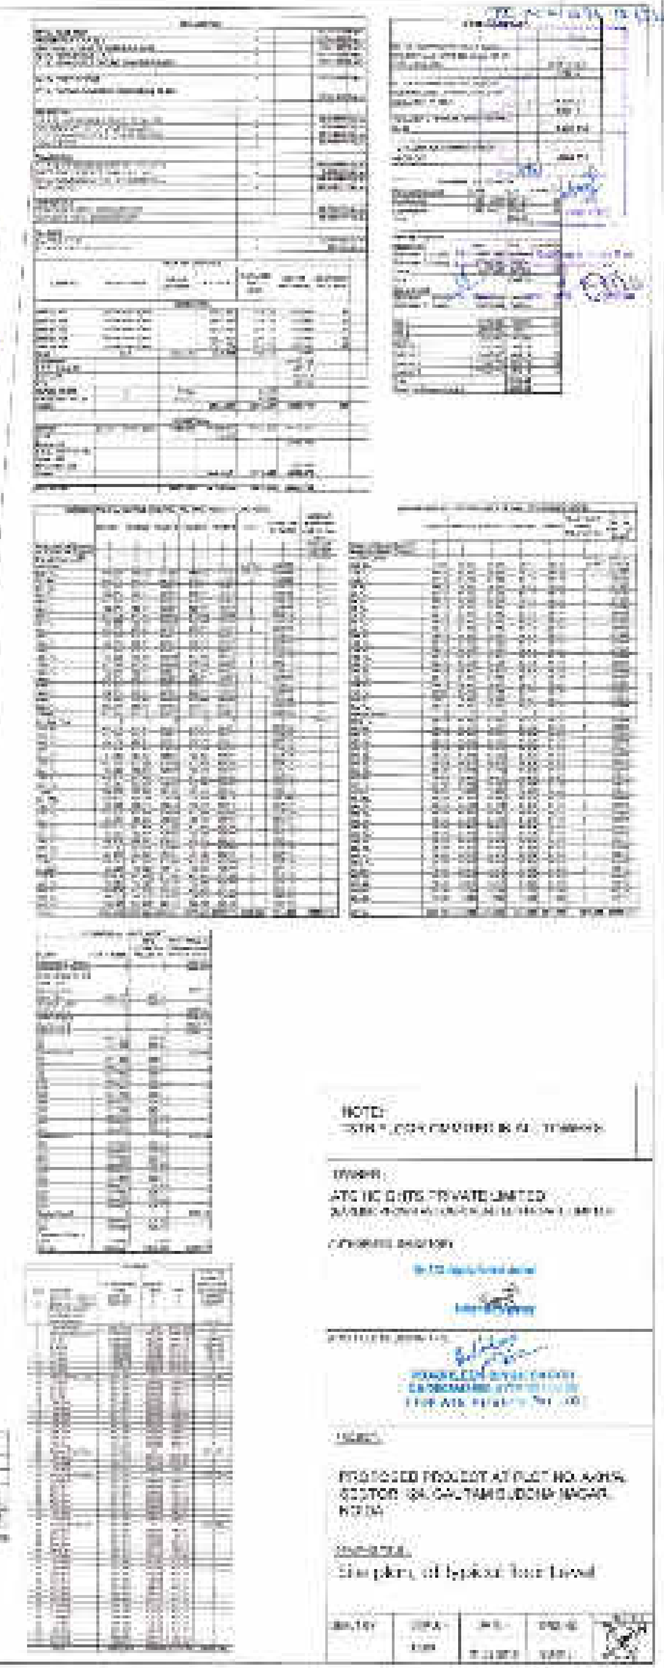
Site plan (at Typical Floor Level)