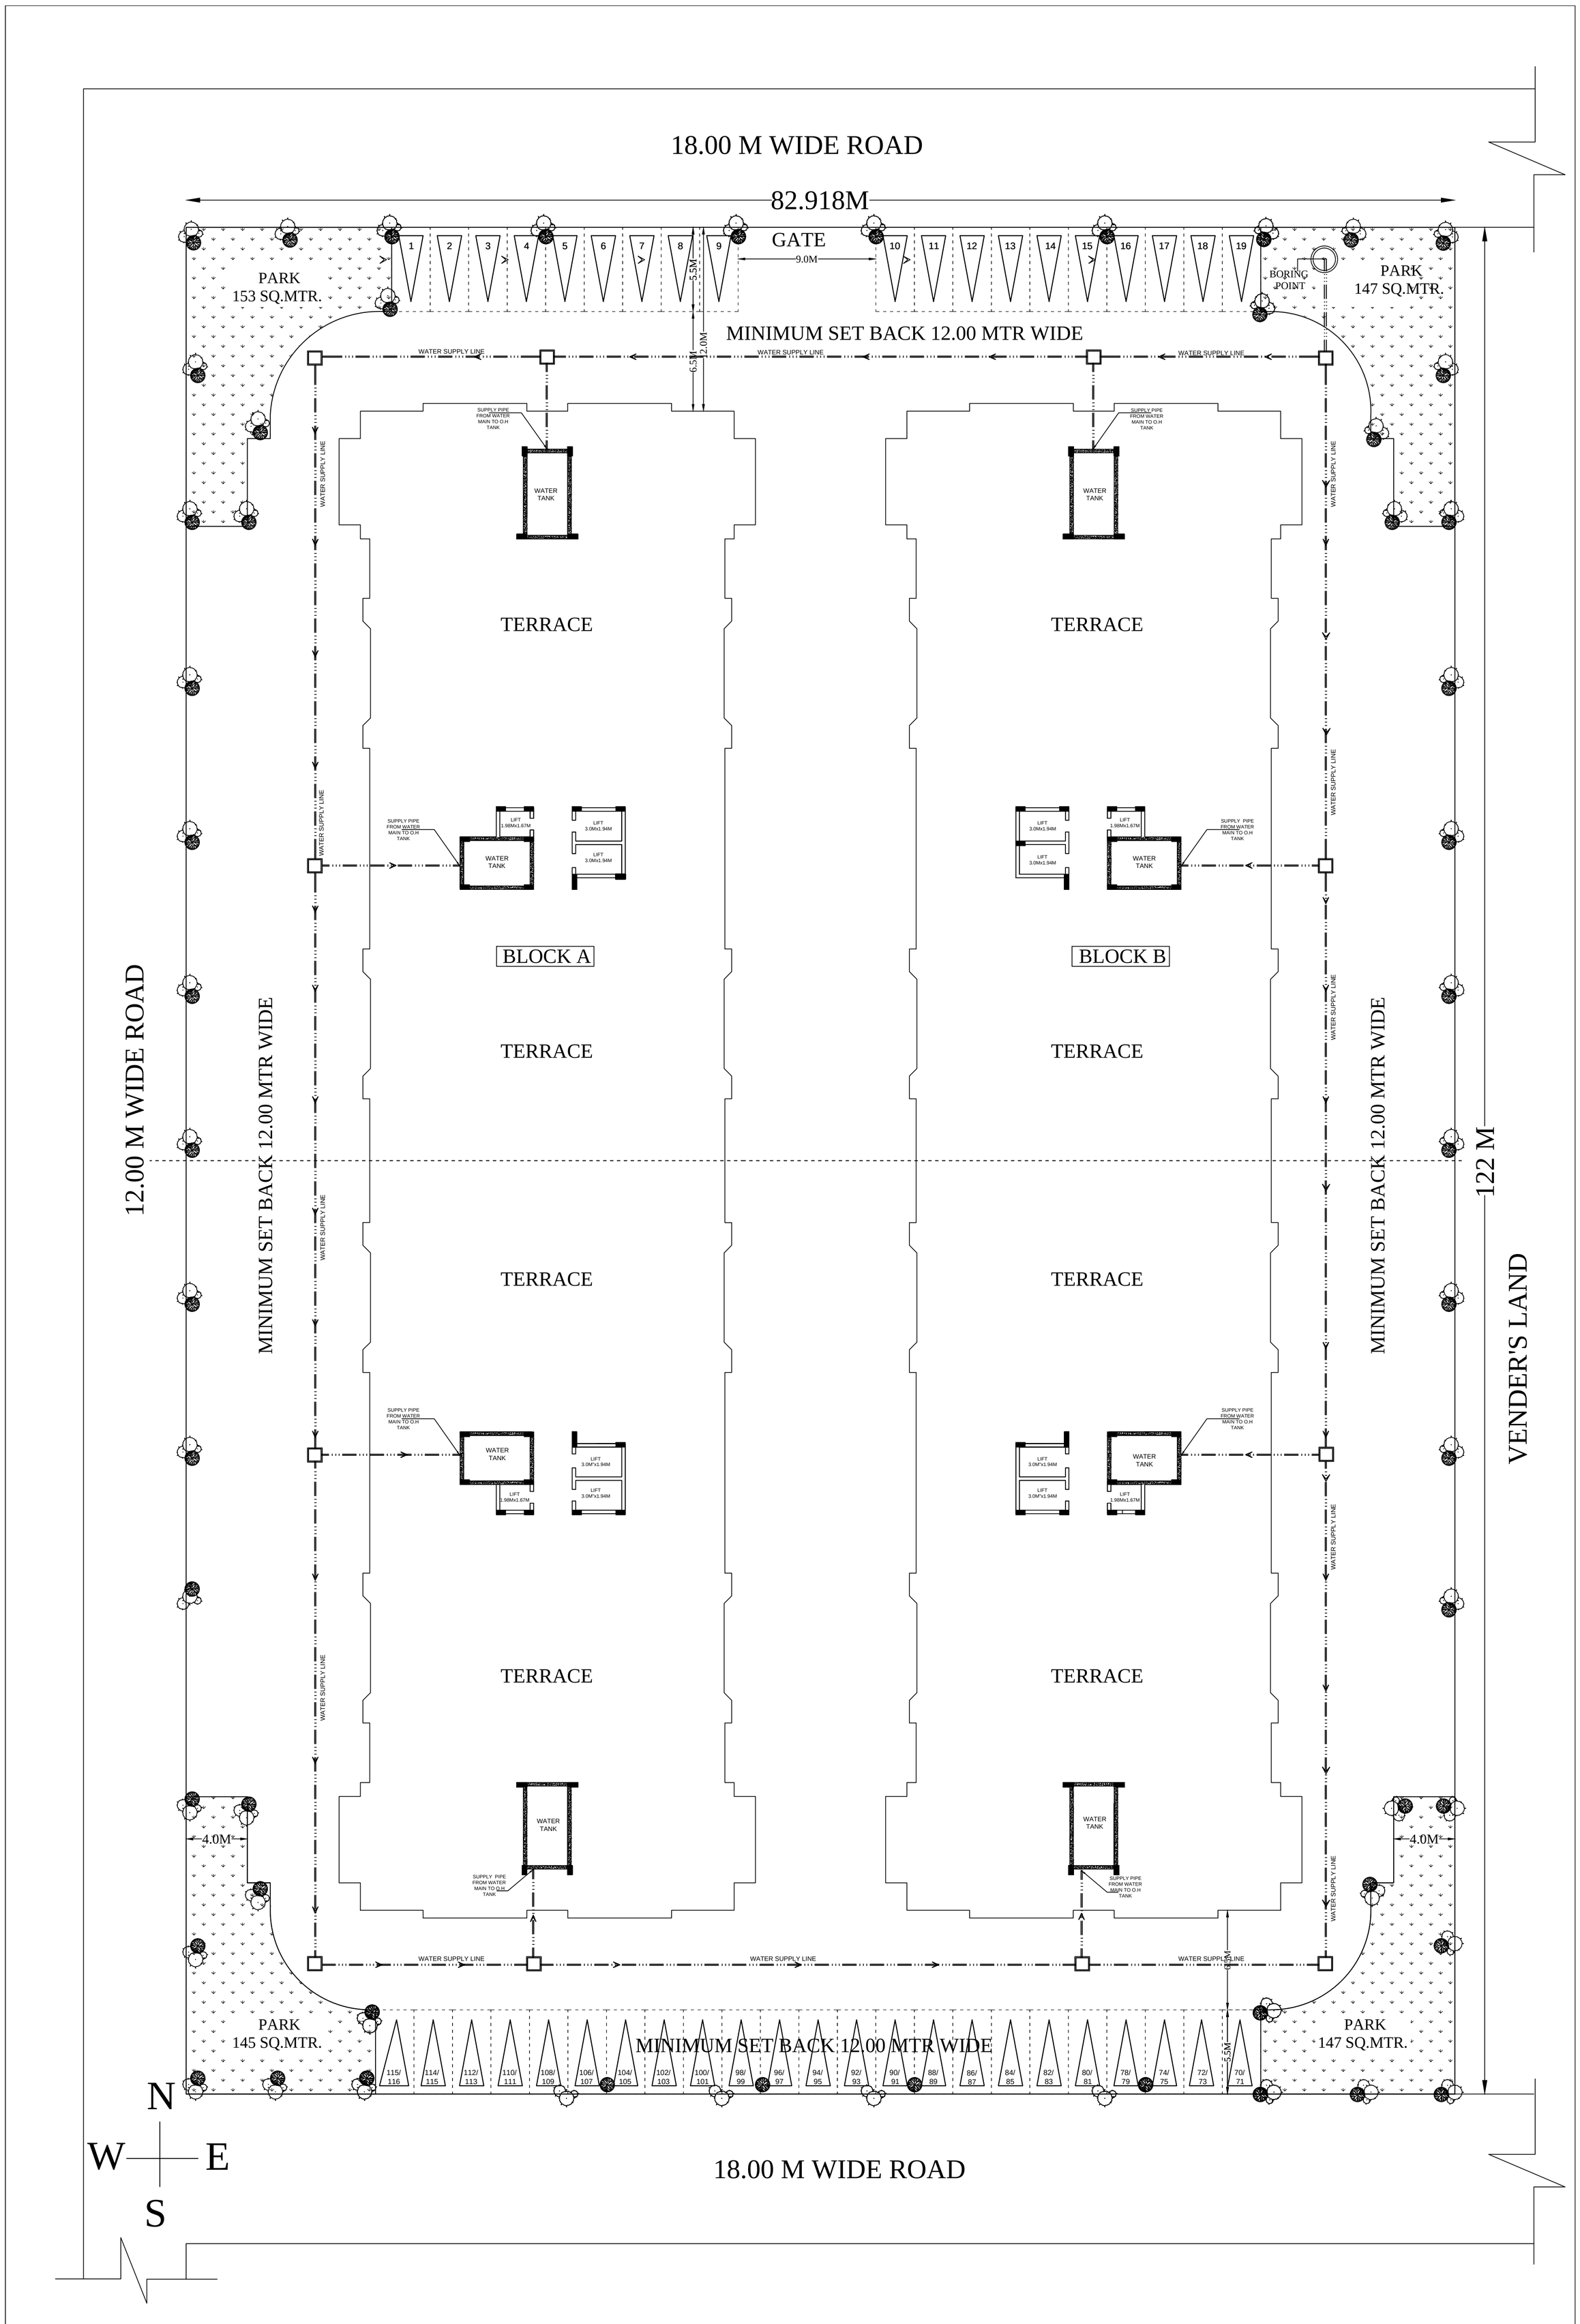

PUSHP GANGA EXOTICA AT ALLAHABAD.

WATER SUPPLY PLAN