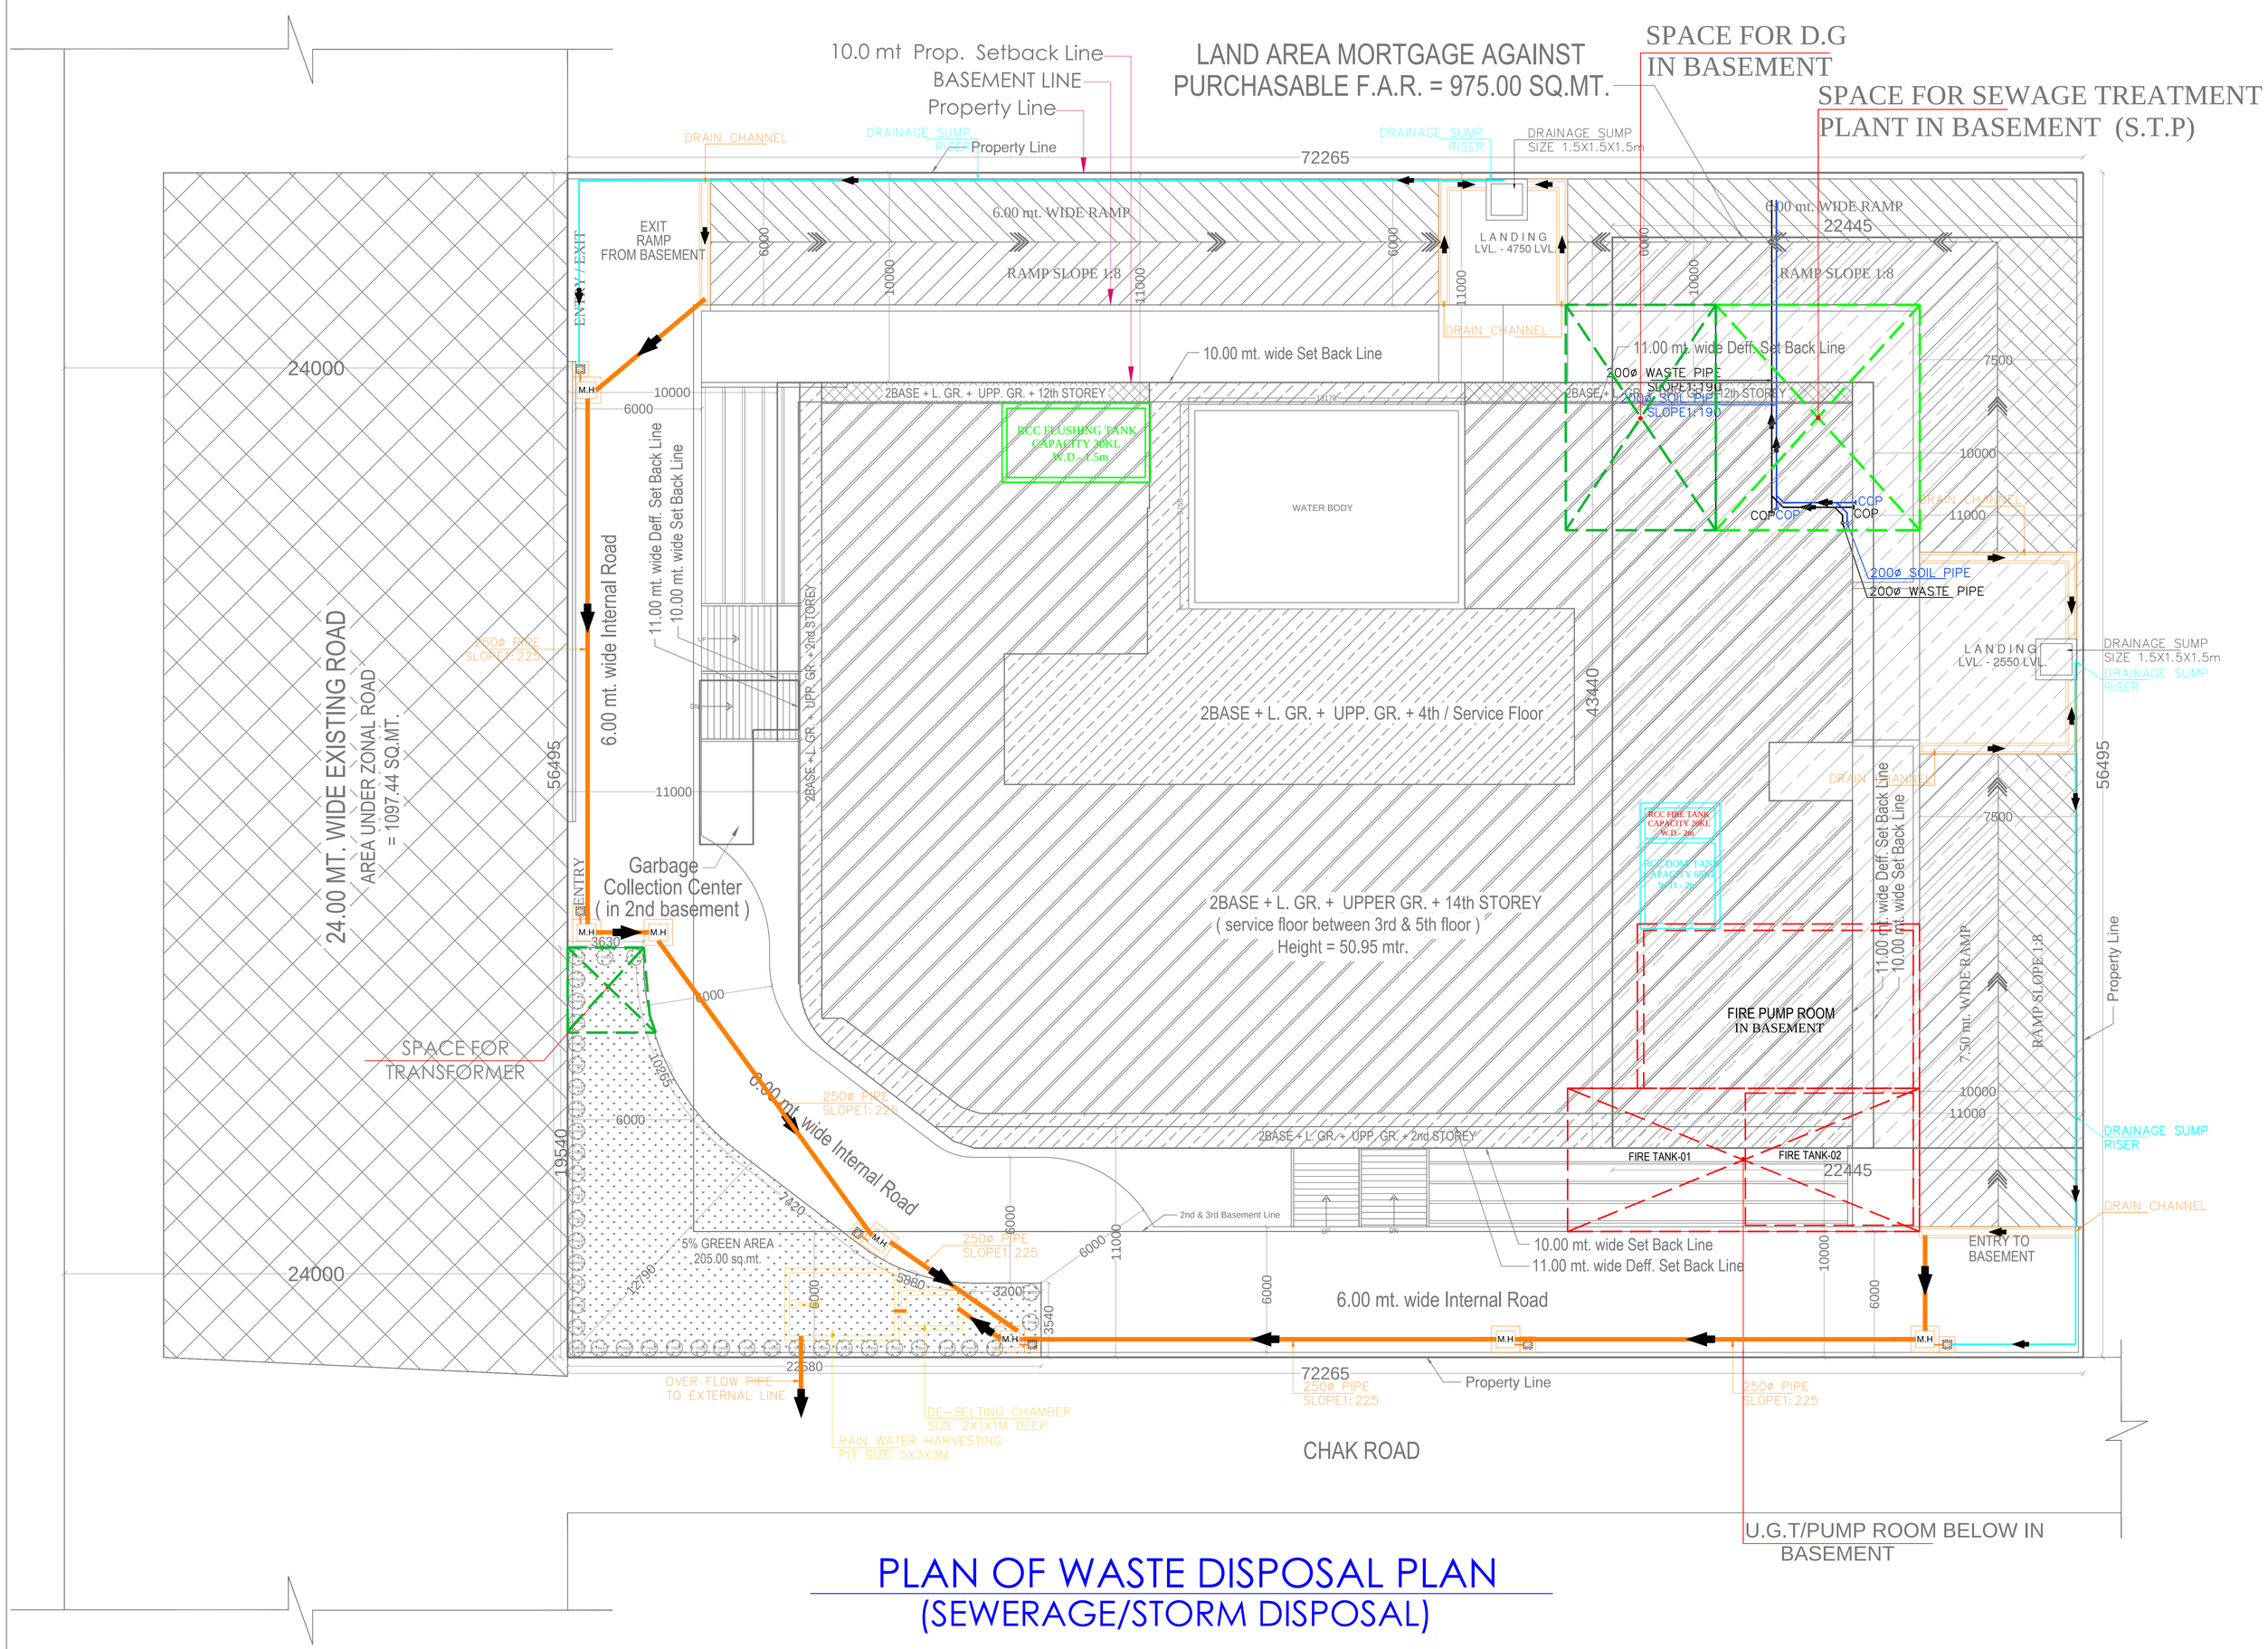

PLAN OF WASTE DISPOSAL PLAN
(SEWERAGE/STORM DISPOSAL)

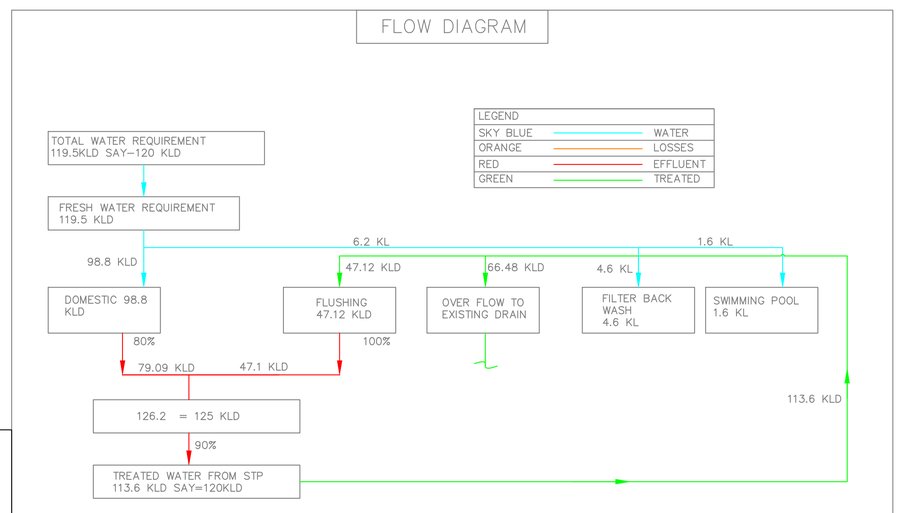

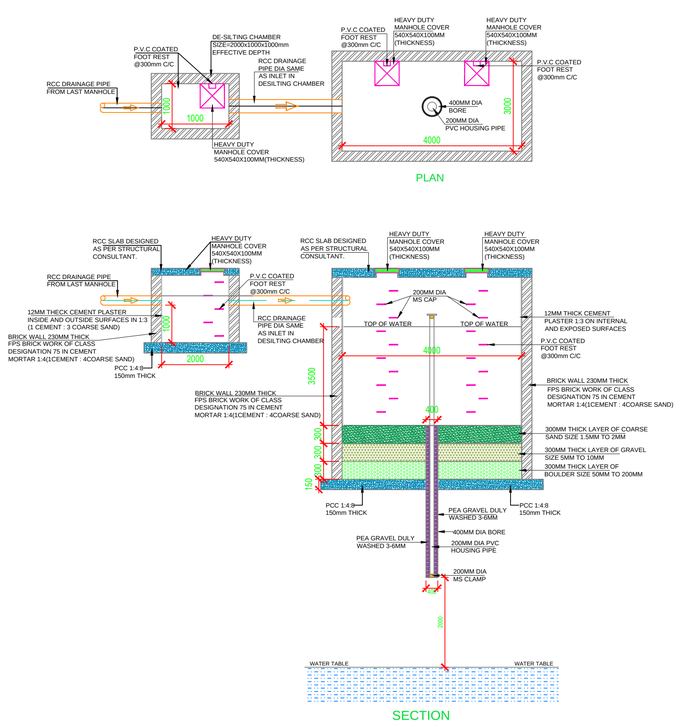

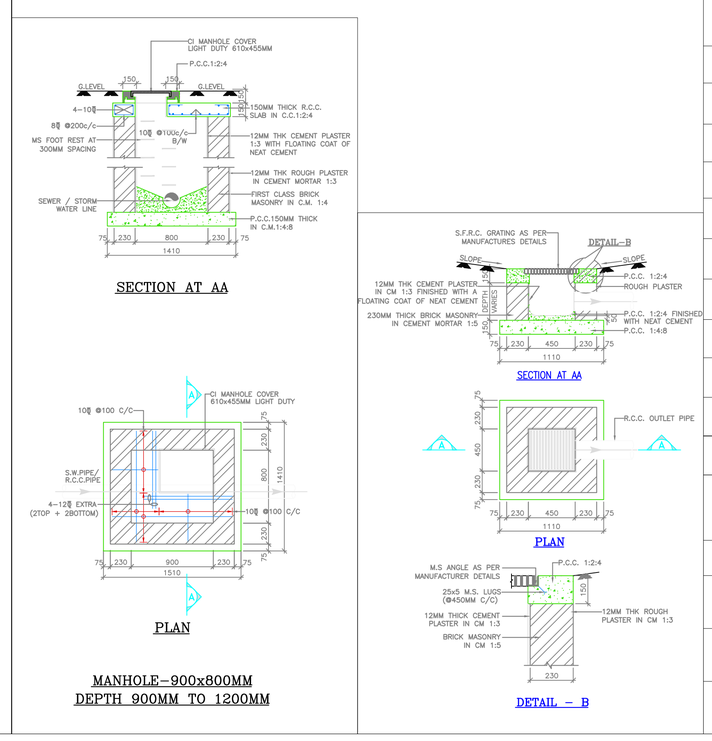

LEGEND :-

S.No.	DESCRIPTION	SYMBOL
1.	SEWER LINE	
2.	STORM WATER PIPE	
3.	DOMESTIC WATER RISER PIPE	
4.	FLUSHING WATER RISER PIPE	
5.	IRRIGATION PIPE	
6.	GARDEN TAP	G.H
7.	BORE WELL	
8.	MANHOLE SEWER LINE	M.H
9.	CATCH BASIN FOR (RAIN WATER)	
10.	STORM WATER MANHOLE	M.H

LEGEND :-

S.No.	DESCRIPTION	SYMBOL
1.	STORM WATER LINE	
2.	MANHOLE DRAINAGE LINE	M.H
3.	CATCH BASIN FOR (RAIN WATER)	C.B

PROJECT : REVISED SUBMISSION DRAWINGS FOR THE PROPOSED BUDGET HOTEL BUILDING AT KHASRA NO.- 1216 , 1217 & 1218 / 1392 AT VILLAGE NOOR NAGAR GHAZIABAD (U.P.)

OWNER:- M/s. - SHRINATH JI PROMOTERS & DEVELOPERS

THROUGH:- Mr. - RAKESH KUMAR AGGARWAL

PLAN OF WASTE DISPOSAL PLAN

OWNER SIGN. | ARCHITECT SIGN.

MEP CONSULTANT:
WAC Engineers INDIA PVT. LTD.
MEP Consultants & Project Managers
B-78,Sector-6, Noida,UP-201301

Design Studio
ANUJ AGARWAL ARCHITECTS
OFFICE:- A-244 KAUSHAMBI GHAZIABAD (U.P.)
Ph:-0120 - 6454182 , 4165712, TEL. FAX - 2773592
e-mail : arch.anujagarwal@gmail.com

SCALE	DATE	DEALT BY	CHECKED BY	SHEET NO.
N.T.S				