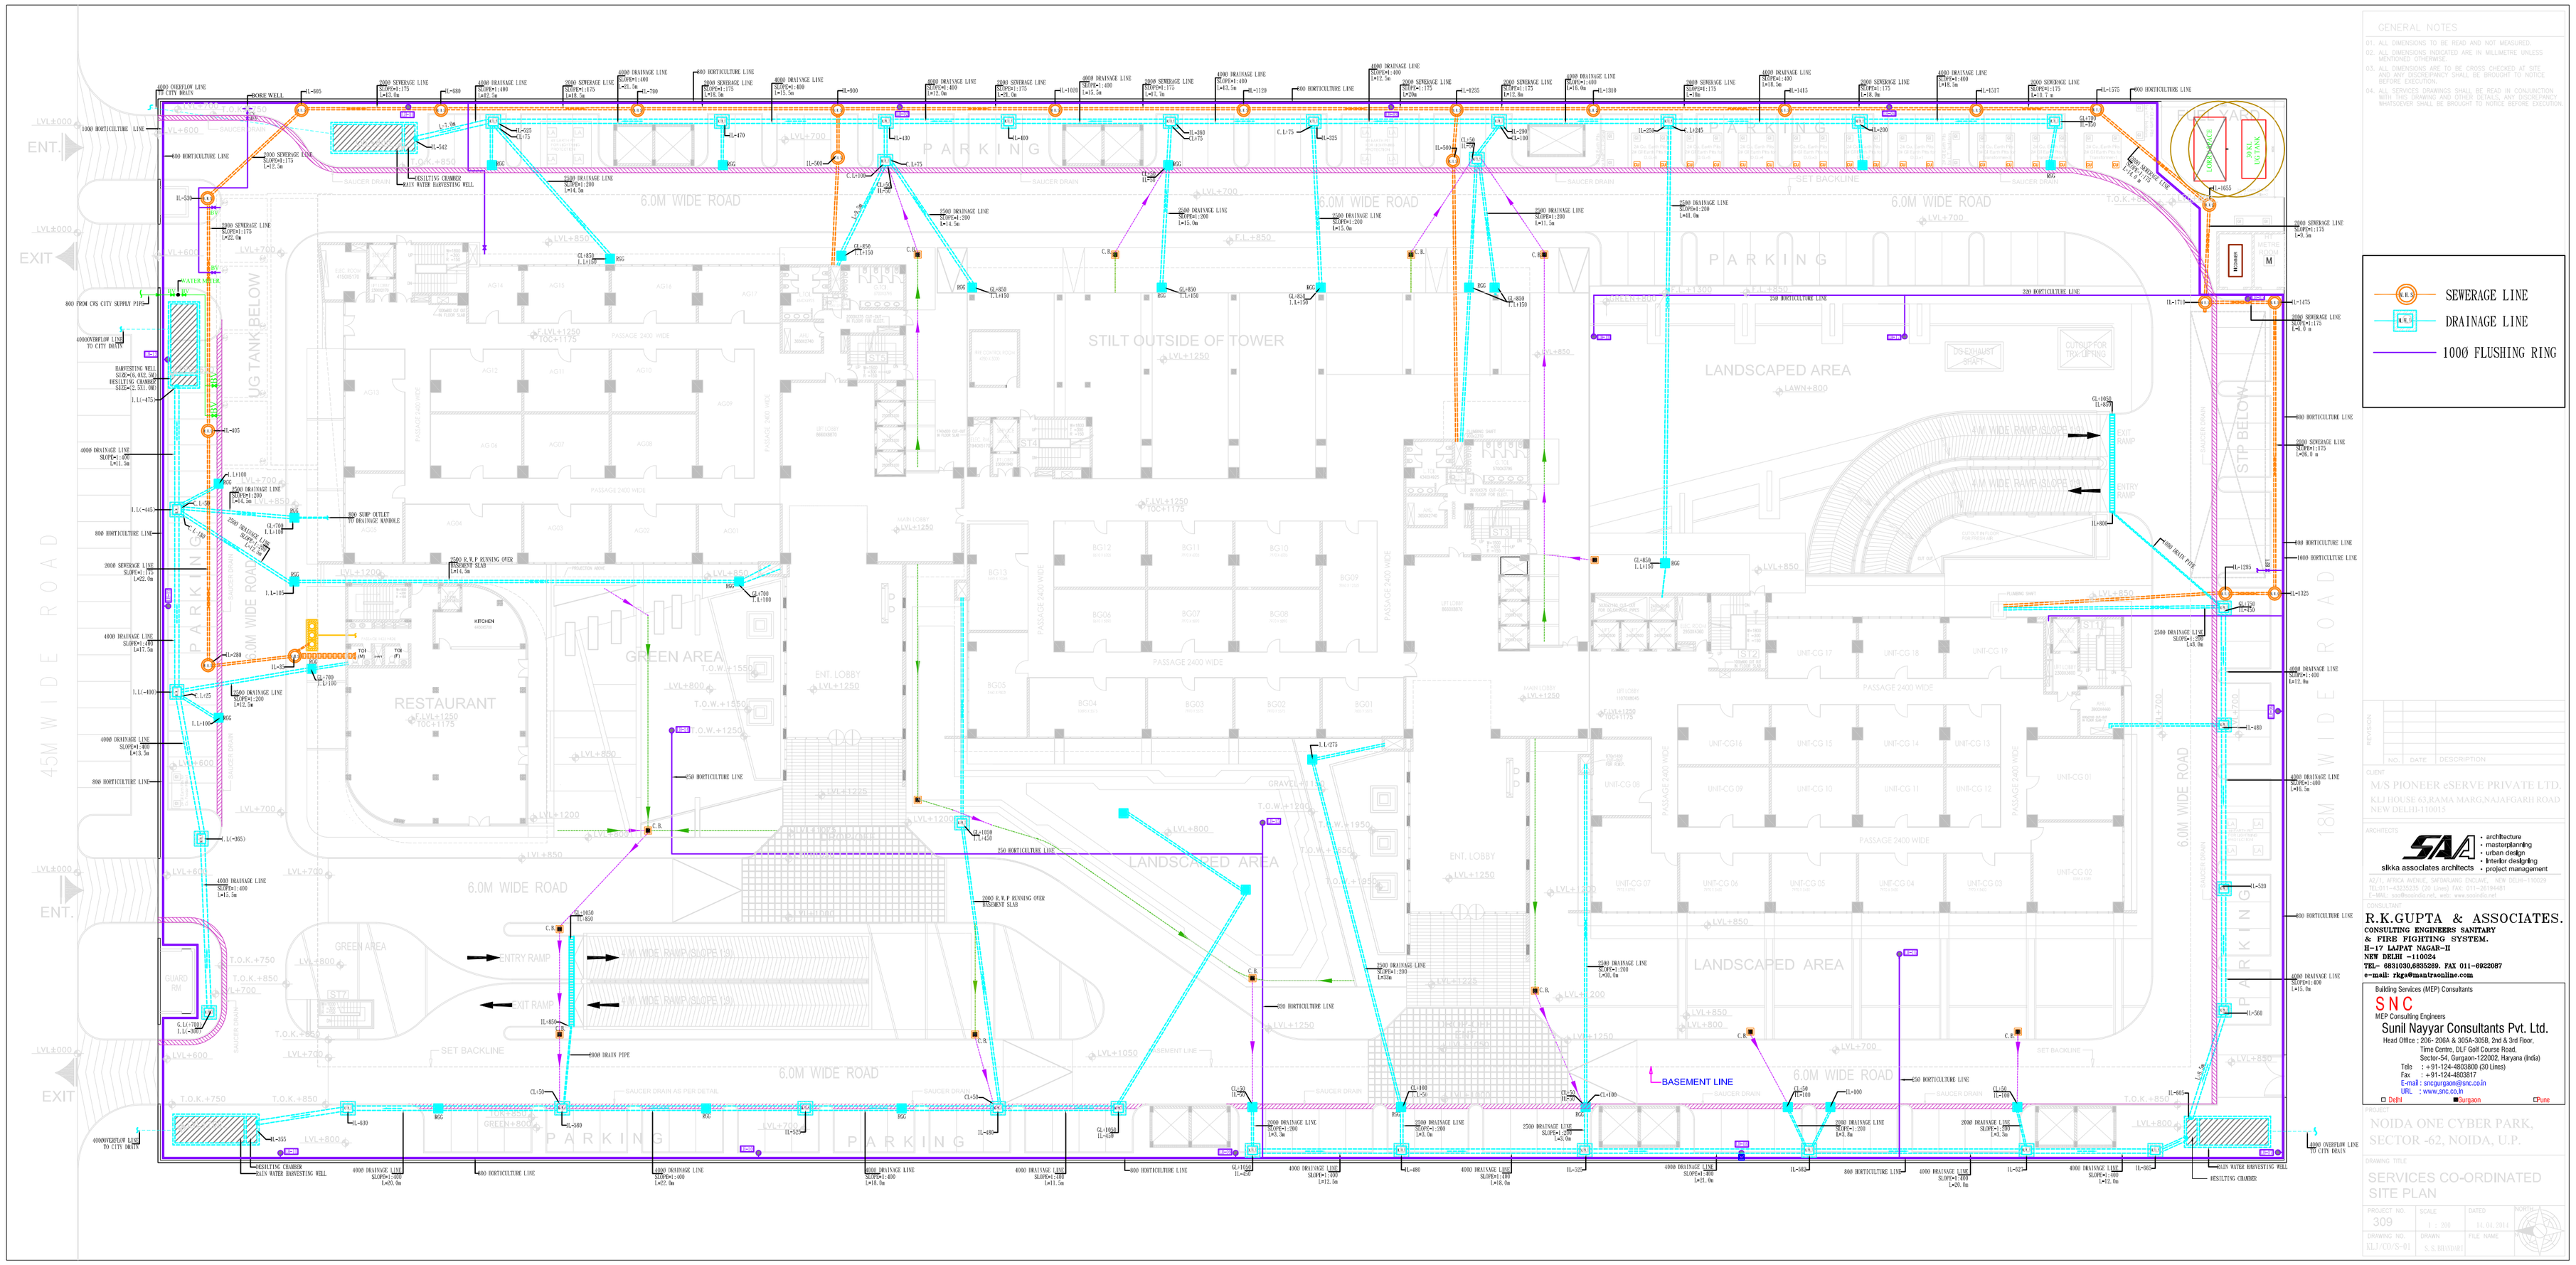
SEWERAGE LINE
DRAINAGE LINE
1000 FLUSHING RING
STILT OUTSIDE OF TOWER
LANDSCAPED AREA
RESTAURANT
GREEN AREA
PARKING
6.0M WIDE ROAD
45M WIDE ROAD
18M WIDE ROAD
BASEMENT LINE
ENTRY RAMP
EXIT RAMP
ENT.
EXIT
GENERAL NOTES
01. ALL DIMENSIONS TO BE READ AND NOT MEASURED.
02. ALL DIMENSIONS INDICATED ARE IN MILLIMETRE UNLESS MENTIONED OTHERWISE.
03. ALL DIMENSIONS ARE TO BE CHECK UNDERSIGN AT SITE. ANY DISCREPANCY SHALL BE BROUGHT TO NOTICE BEFORE EXECUTION.
04. ALL SERVICES DRAWINGS SHALL BE READ IN CONJUNCTION WITH THIS DRAWING AND OTHER DETAILS AND CHECKSHEET. WHATSOEVER SHALL BE BROUGHT TO NOTICE BEFORE EXECUTION.
CLIENT
M/S PIONEER eSERVE PRIVATE LTD.
KLJ HOUSE 63,RAMA MARG,NAJAFGARH ROAD
NEW DELHI-110015
ARCHITECTS
SAA
slkka associates architects
• architecture
• masterplanning
• urban design
• interior designing
• project management
CONSULTANT
R.K.GUPTA & ASSOCIATES.
CONSULTING ENGINEERS SANITARY
& FIRE FIGHTING SYSTEM.
H-17 LAJPAT NAGAR-II
NEW DELHI -110024
TEL:- 0831030,0835269, FAX 011-6922087
e-mail: rkg@usatrealtor.com
Building Services (MEP) Consultants
SNC
MEP Consulting Engineers
Sunil Nayyar Consultants Pvt. Ltd.
Head Office : 206- 206A & 305A-305B, 2nd & 3rd Floor,
Time Centre, DLF Golf Course Road,
Sector-54, Gurgaon-122002, Haryana (India)
Tele : +91-124-4803800 (30 Lines)
Fax : +91-124-4803817
E-mail : sncgurgaon@snc.co.in
URL : www.snc.co.in
Delhi Gurgaon Pune
PROJECT
NOIDA ONE CYBER PARK,
SECTOR -62, NOIDA, U.P.
DRAWING TITLE
SERVICES CO-ORDINATED
SITE PLAN
PROJECT NO. 309
SCALE 1 : 200
DATED 14.06.2014
DRAWING NO. LJ/(C)/S-01
DRAWN S.S.BHAYANI
FILE NAME
NORTH