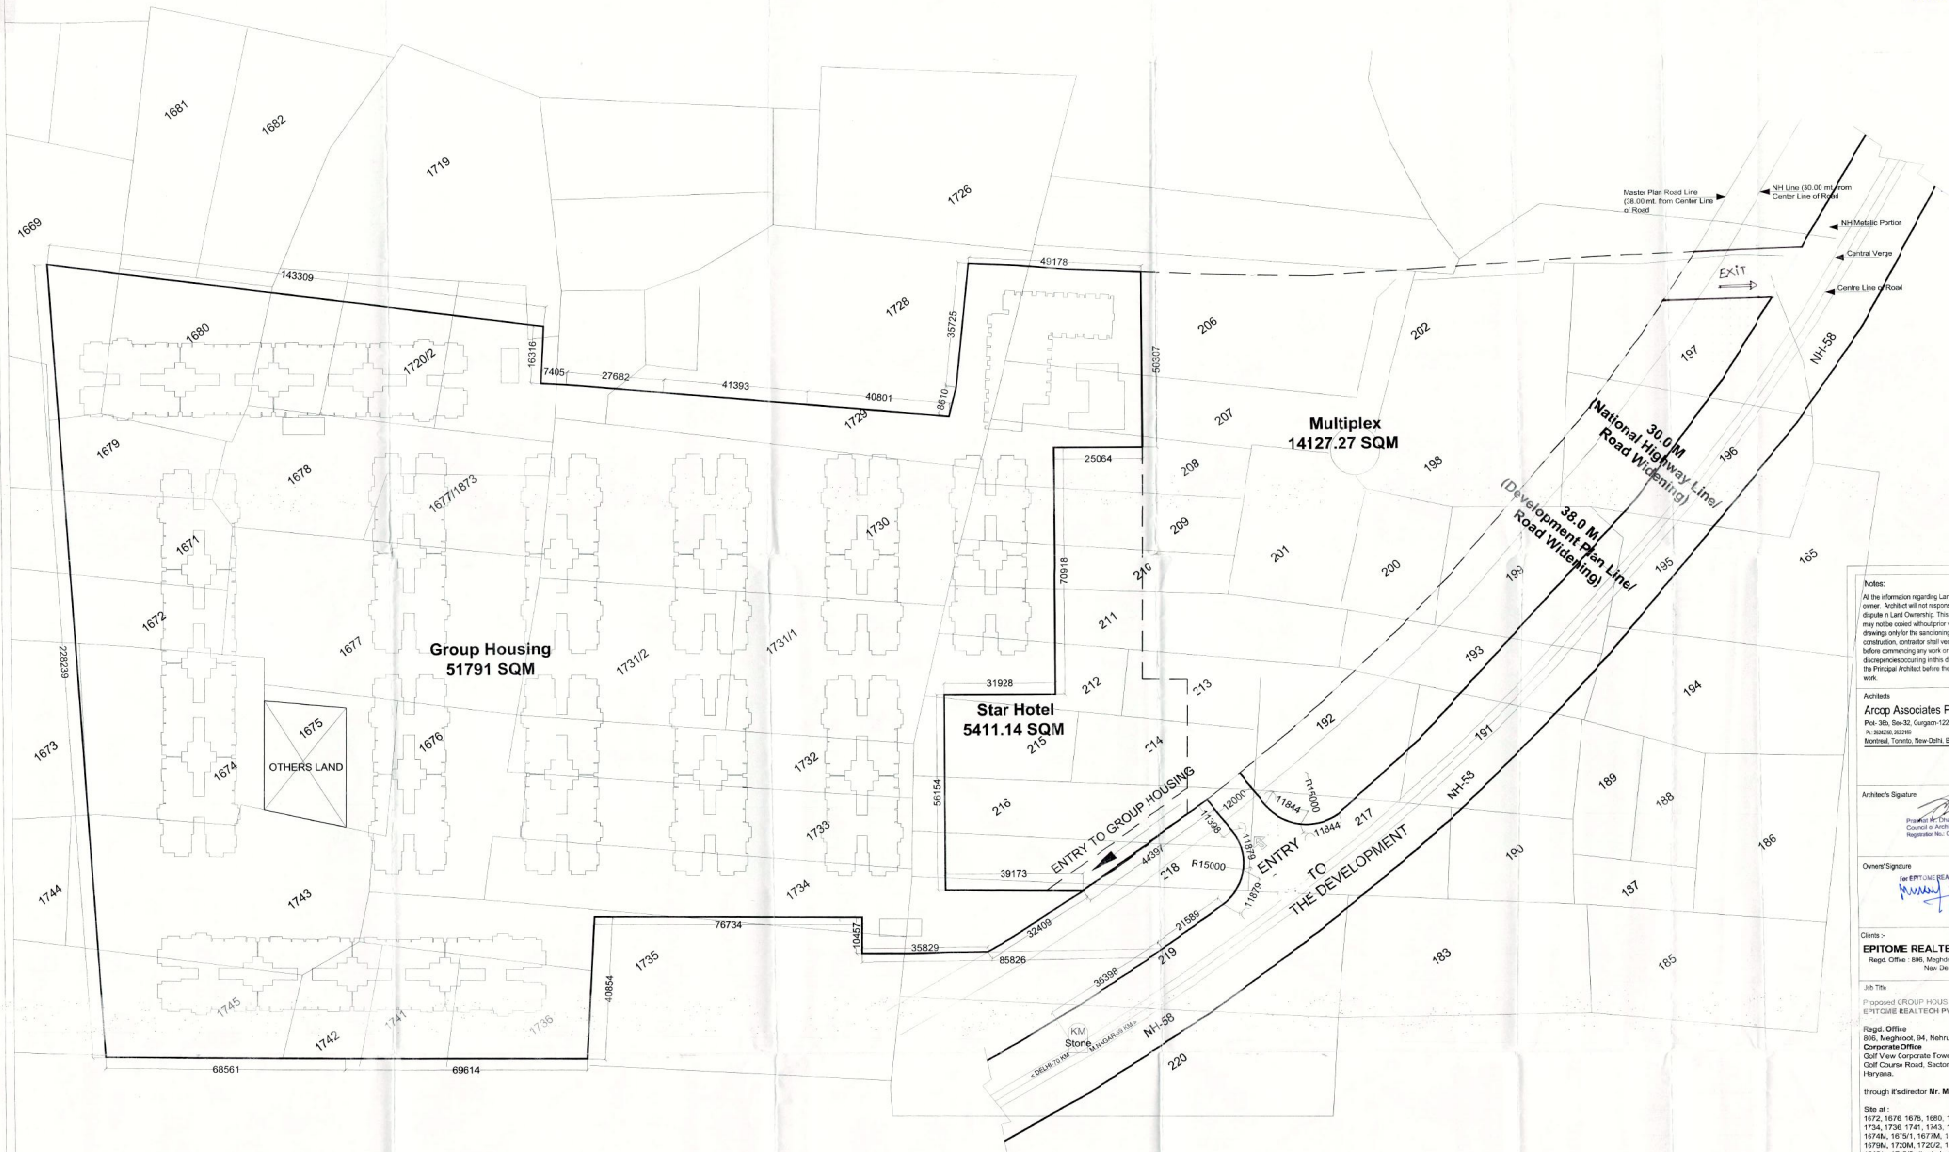
Master Plan Road Line (38.00mt. from Center Line of Road
NH Line (30.0f mt.from Center Line of Road
NH Metallic Portion
Central Verge
Centre Line of Road
Exit
Multiplex
14127.27 SQM
Group Housing
51791 SQM
Star Hotel
5411.14 SQM
OTHERS LAND
30.0 M
National Highway Line/
Road Widening
38.0 M
(Development Plan Line/
Road Widening)
ENTRY TO GROUP HOUSING
ENTRY TO THE DEVELOPMENT
NH-58
NH-53
KM Store
143309
49178
27682
41393
40801
35725
56307
25054
70918
31928
56154
39173
76734
35829
85826
68561
69614
40854
10457
32409
21589
39392
11844
11844
11596
11678
11676
11844
11844
11844