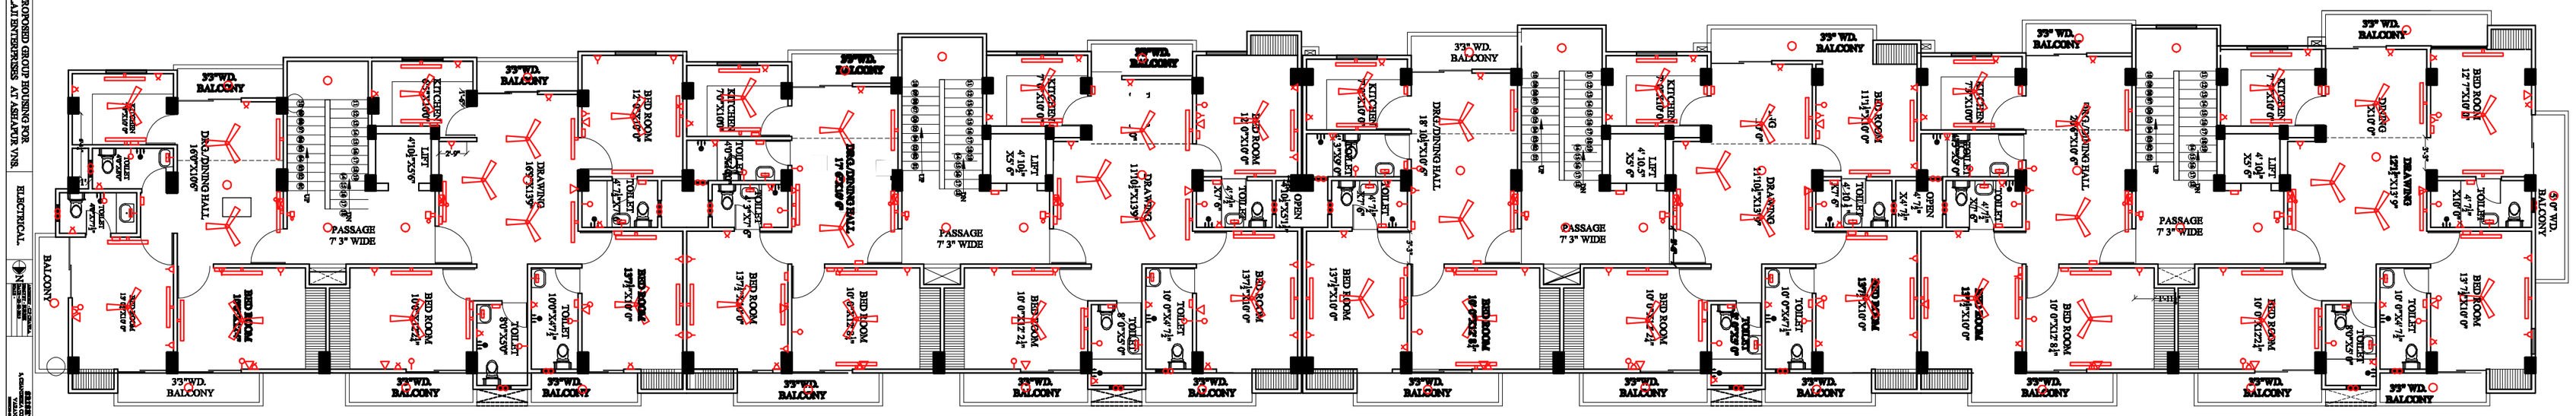ELECTRICAL