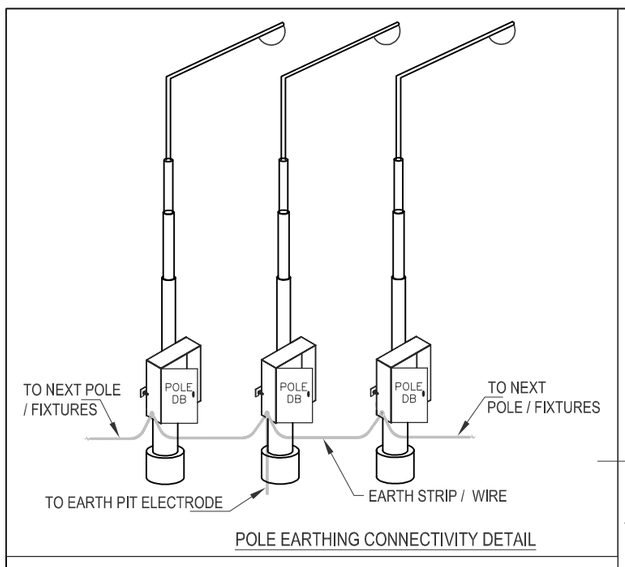

POLE EARTHING CONNECTIVITY DETAIL

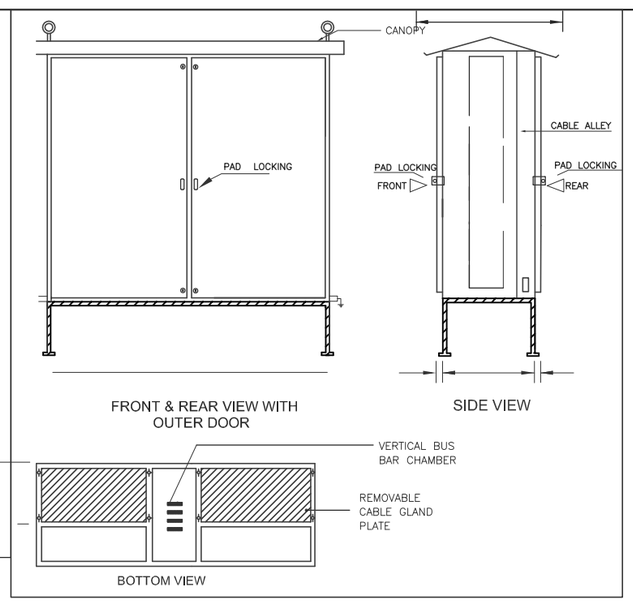

FRONT & REAR VIEW WITH OUTER DOOR

SIDE VIEW

BOTTOM VIEW

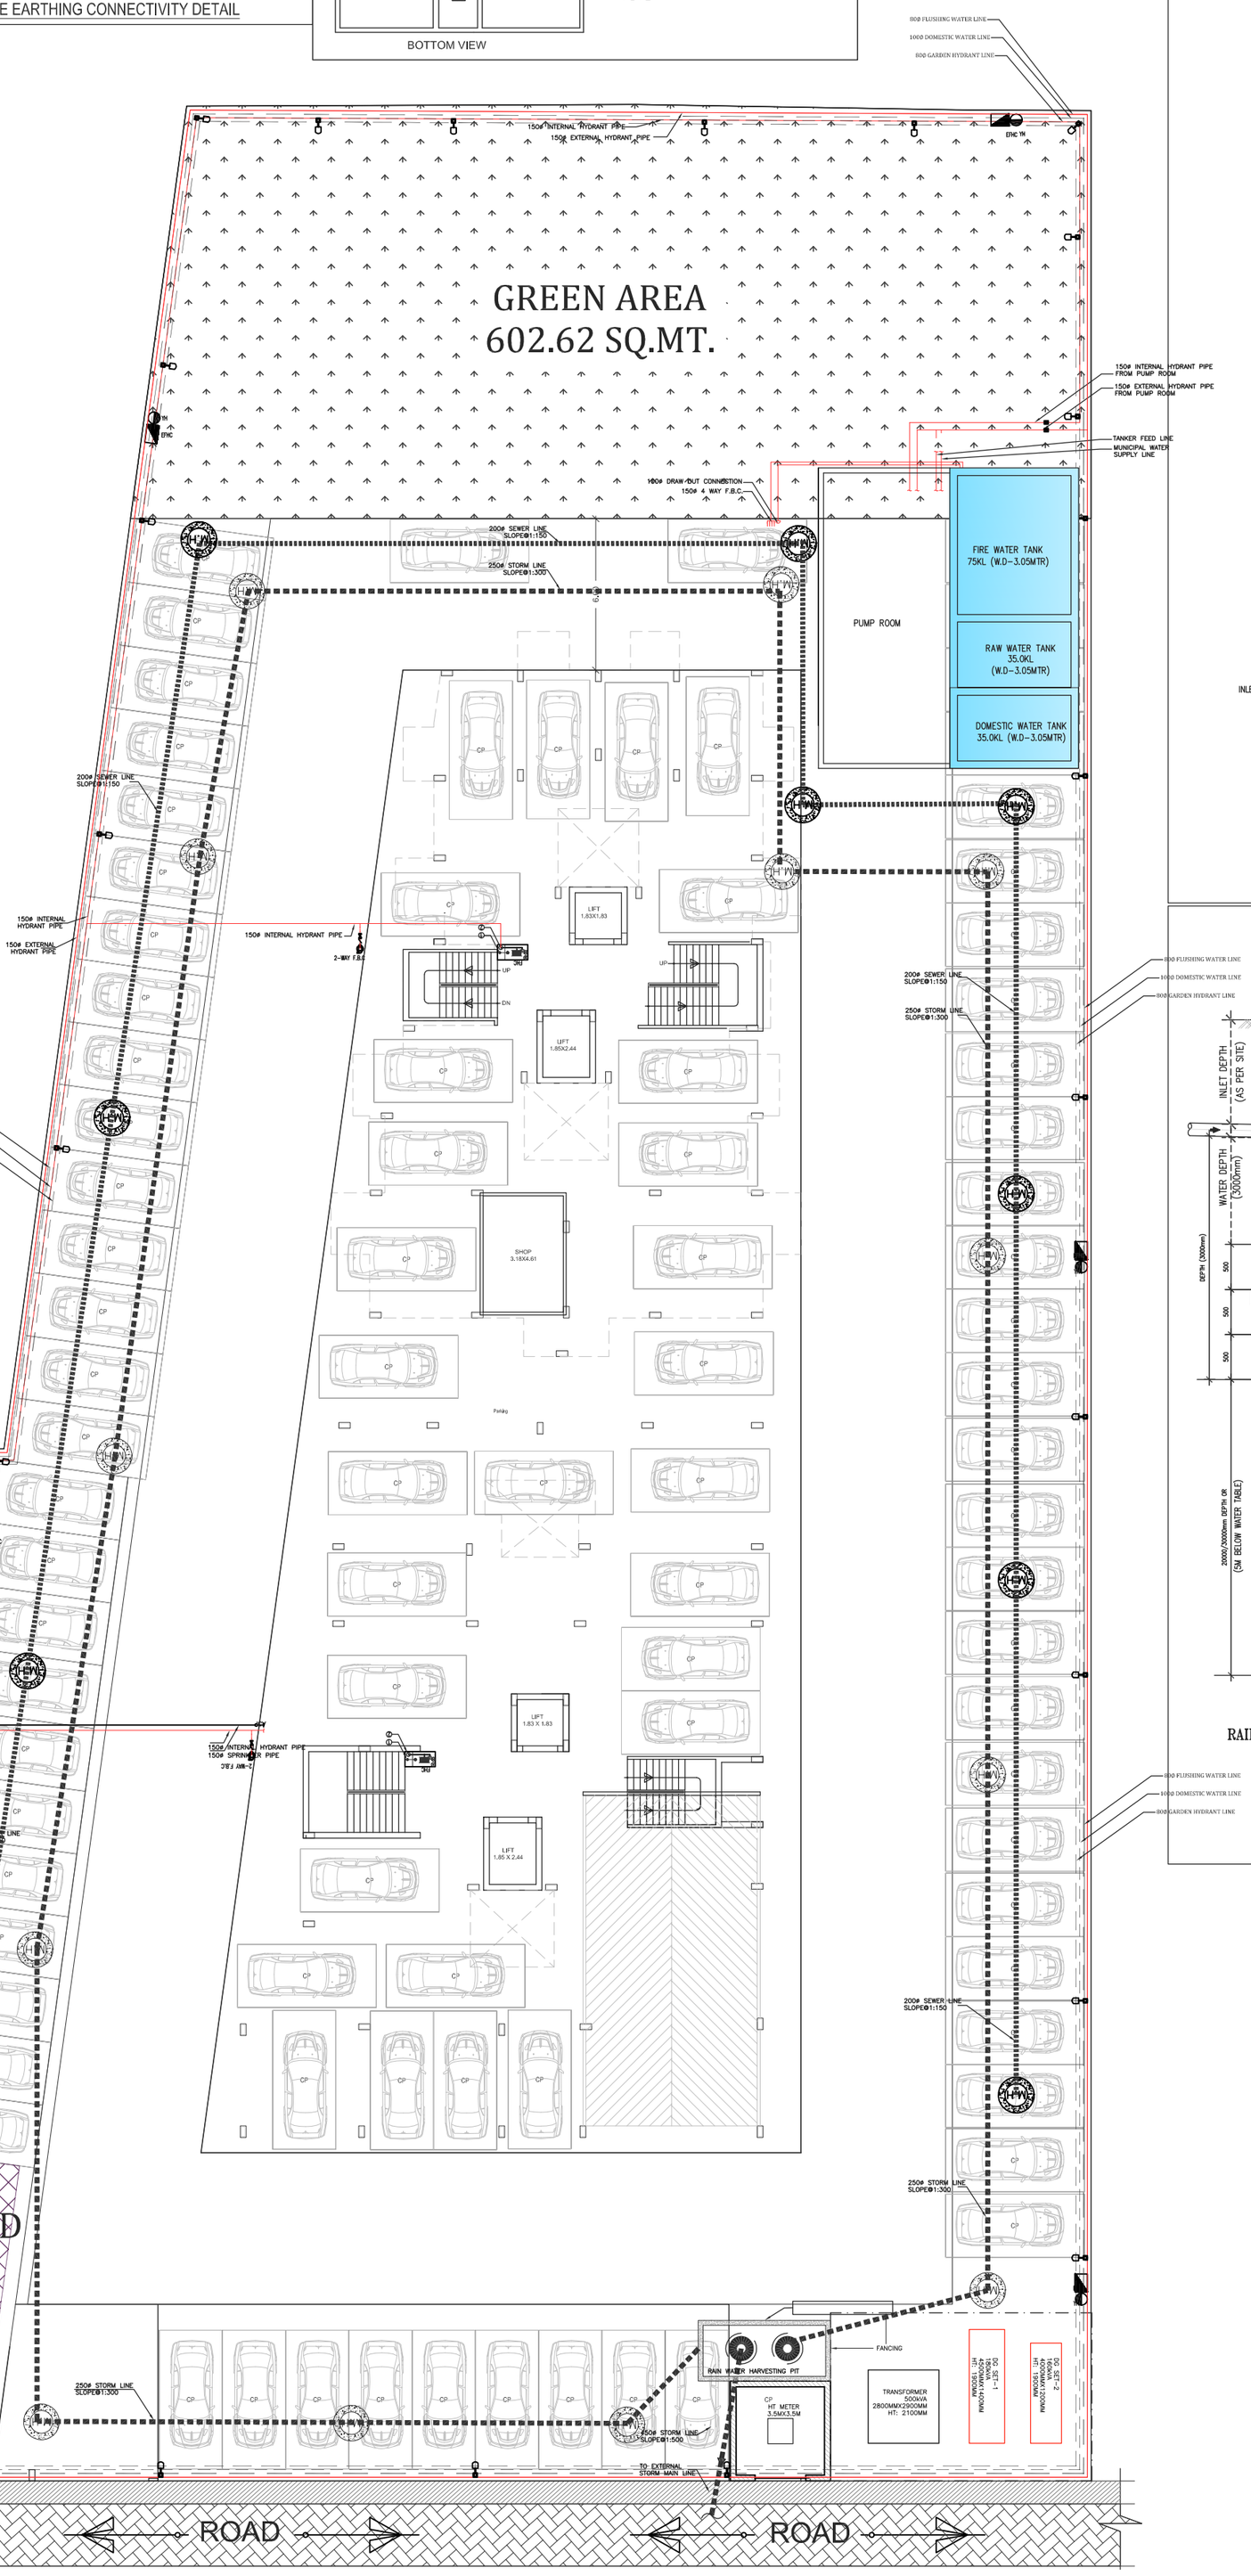

SITE PLAN

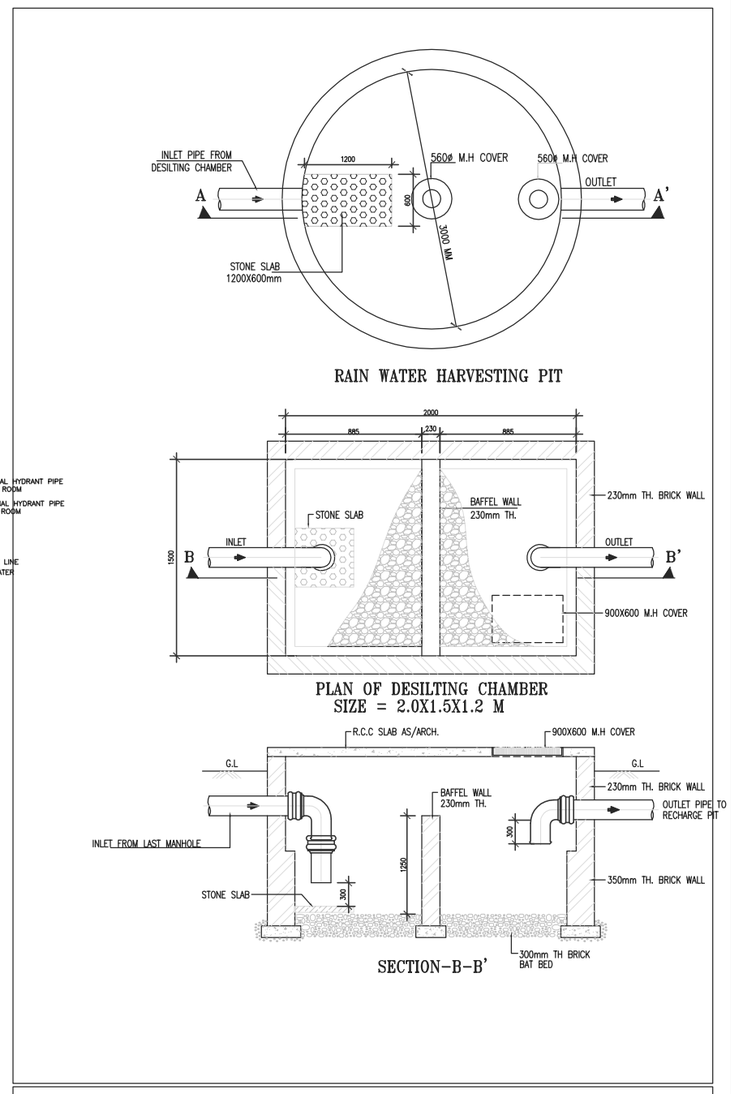

RAIN WATER HARVESTING PIT

PLAN OF DESILTING CHAMBER
SIZE = 2.0X1.5X1.2 M

SECTION-B-B'

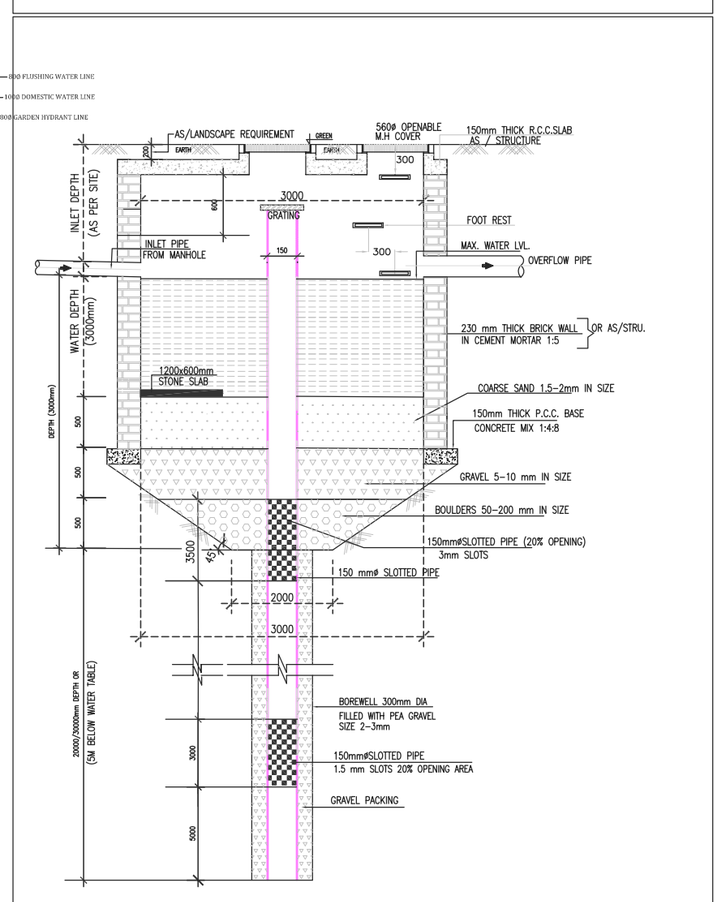

SECTION-A-A'

RAIN WATER HARVESTING PIT FOR PAVED AREA
3.0m dia

PROJECT TITLE:-
PROPOSED RESIDENTIAL BUILDING RUDRA SOLITAIRE ON ARAZI NO. 10 & 11, VILL.- KHEOR KACHHAR KANPUR

CLIENT:-
MS RUDRA REALestate PRIVATE LIMITED

DRAWING TITLE:-
SERVICE PLAN

SCALE:-	DATE:-	NORTH
N.T.S.		
DRAWN BY:- AR.PUNEET MISHRA	CHECKED:- AR.RAJIV BAJPAI	

PRAGTI ARCHITECTS CONSULTANTS PVT. LTD.
ARCHITECTS, ENGINEERS & INTERIOR DESIGNERS
AR. RAJIV BAJPAI
205 – ANAND KESHAV, 8/220 ARYA NAGAR, KANPUR, 208002
PHONE : 9839101648
E-MAIL : rbajpayee@rediffmail.com

SERVICES CONSULTANT
STELLAR INDIA
MEP CONSULTANT
a: f-8, first floor, kalkaji, new delhi - 110025
w: www.stellarindia.in
e: info@stellarindia.in, stellarindiamep@gmail.com
m: +919560268286

CONSULTANTS
NNC DESIGN INTERNATIONAL
CONSULTING STRUCTURAL ENGINEERS
G-70, 2nd FLOOR, JASWANT PLAZA, NEAR KALINDI KUNJ MAIN SARITA VIHAR ROAD, OKHLA, NEW DELHI-110025
PHONE NO.: +91-11-26940734/5/6/7/8 FAX: 26940738
E-Mail : nnc_consultants@hotmail.com
Web : www.nncdesigninternational.com