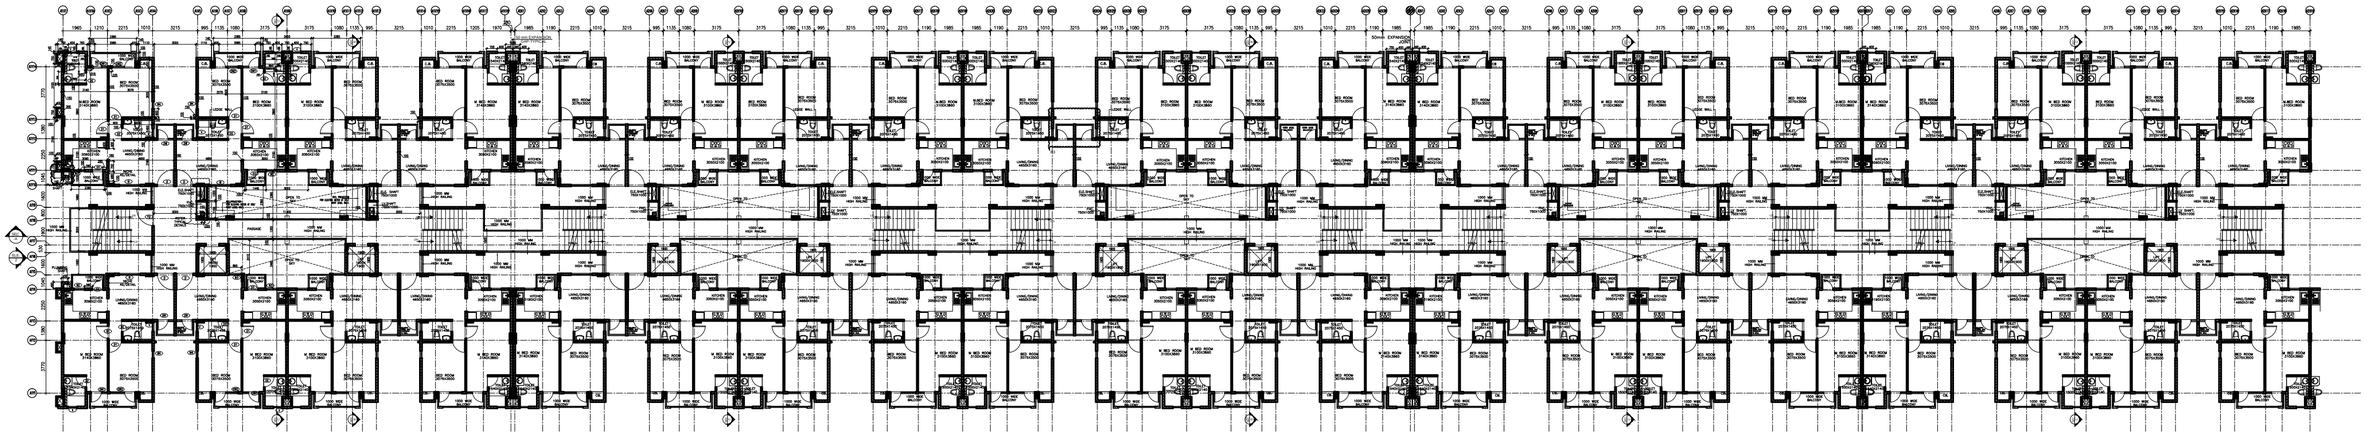

BLOCK-B, TYPICAL FLOOR PLAN

KEY PLAN

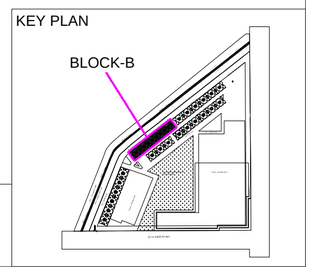

UCHDPL- WAVE EXECUTIVE FLOORS- GH