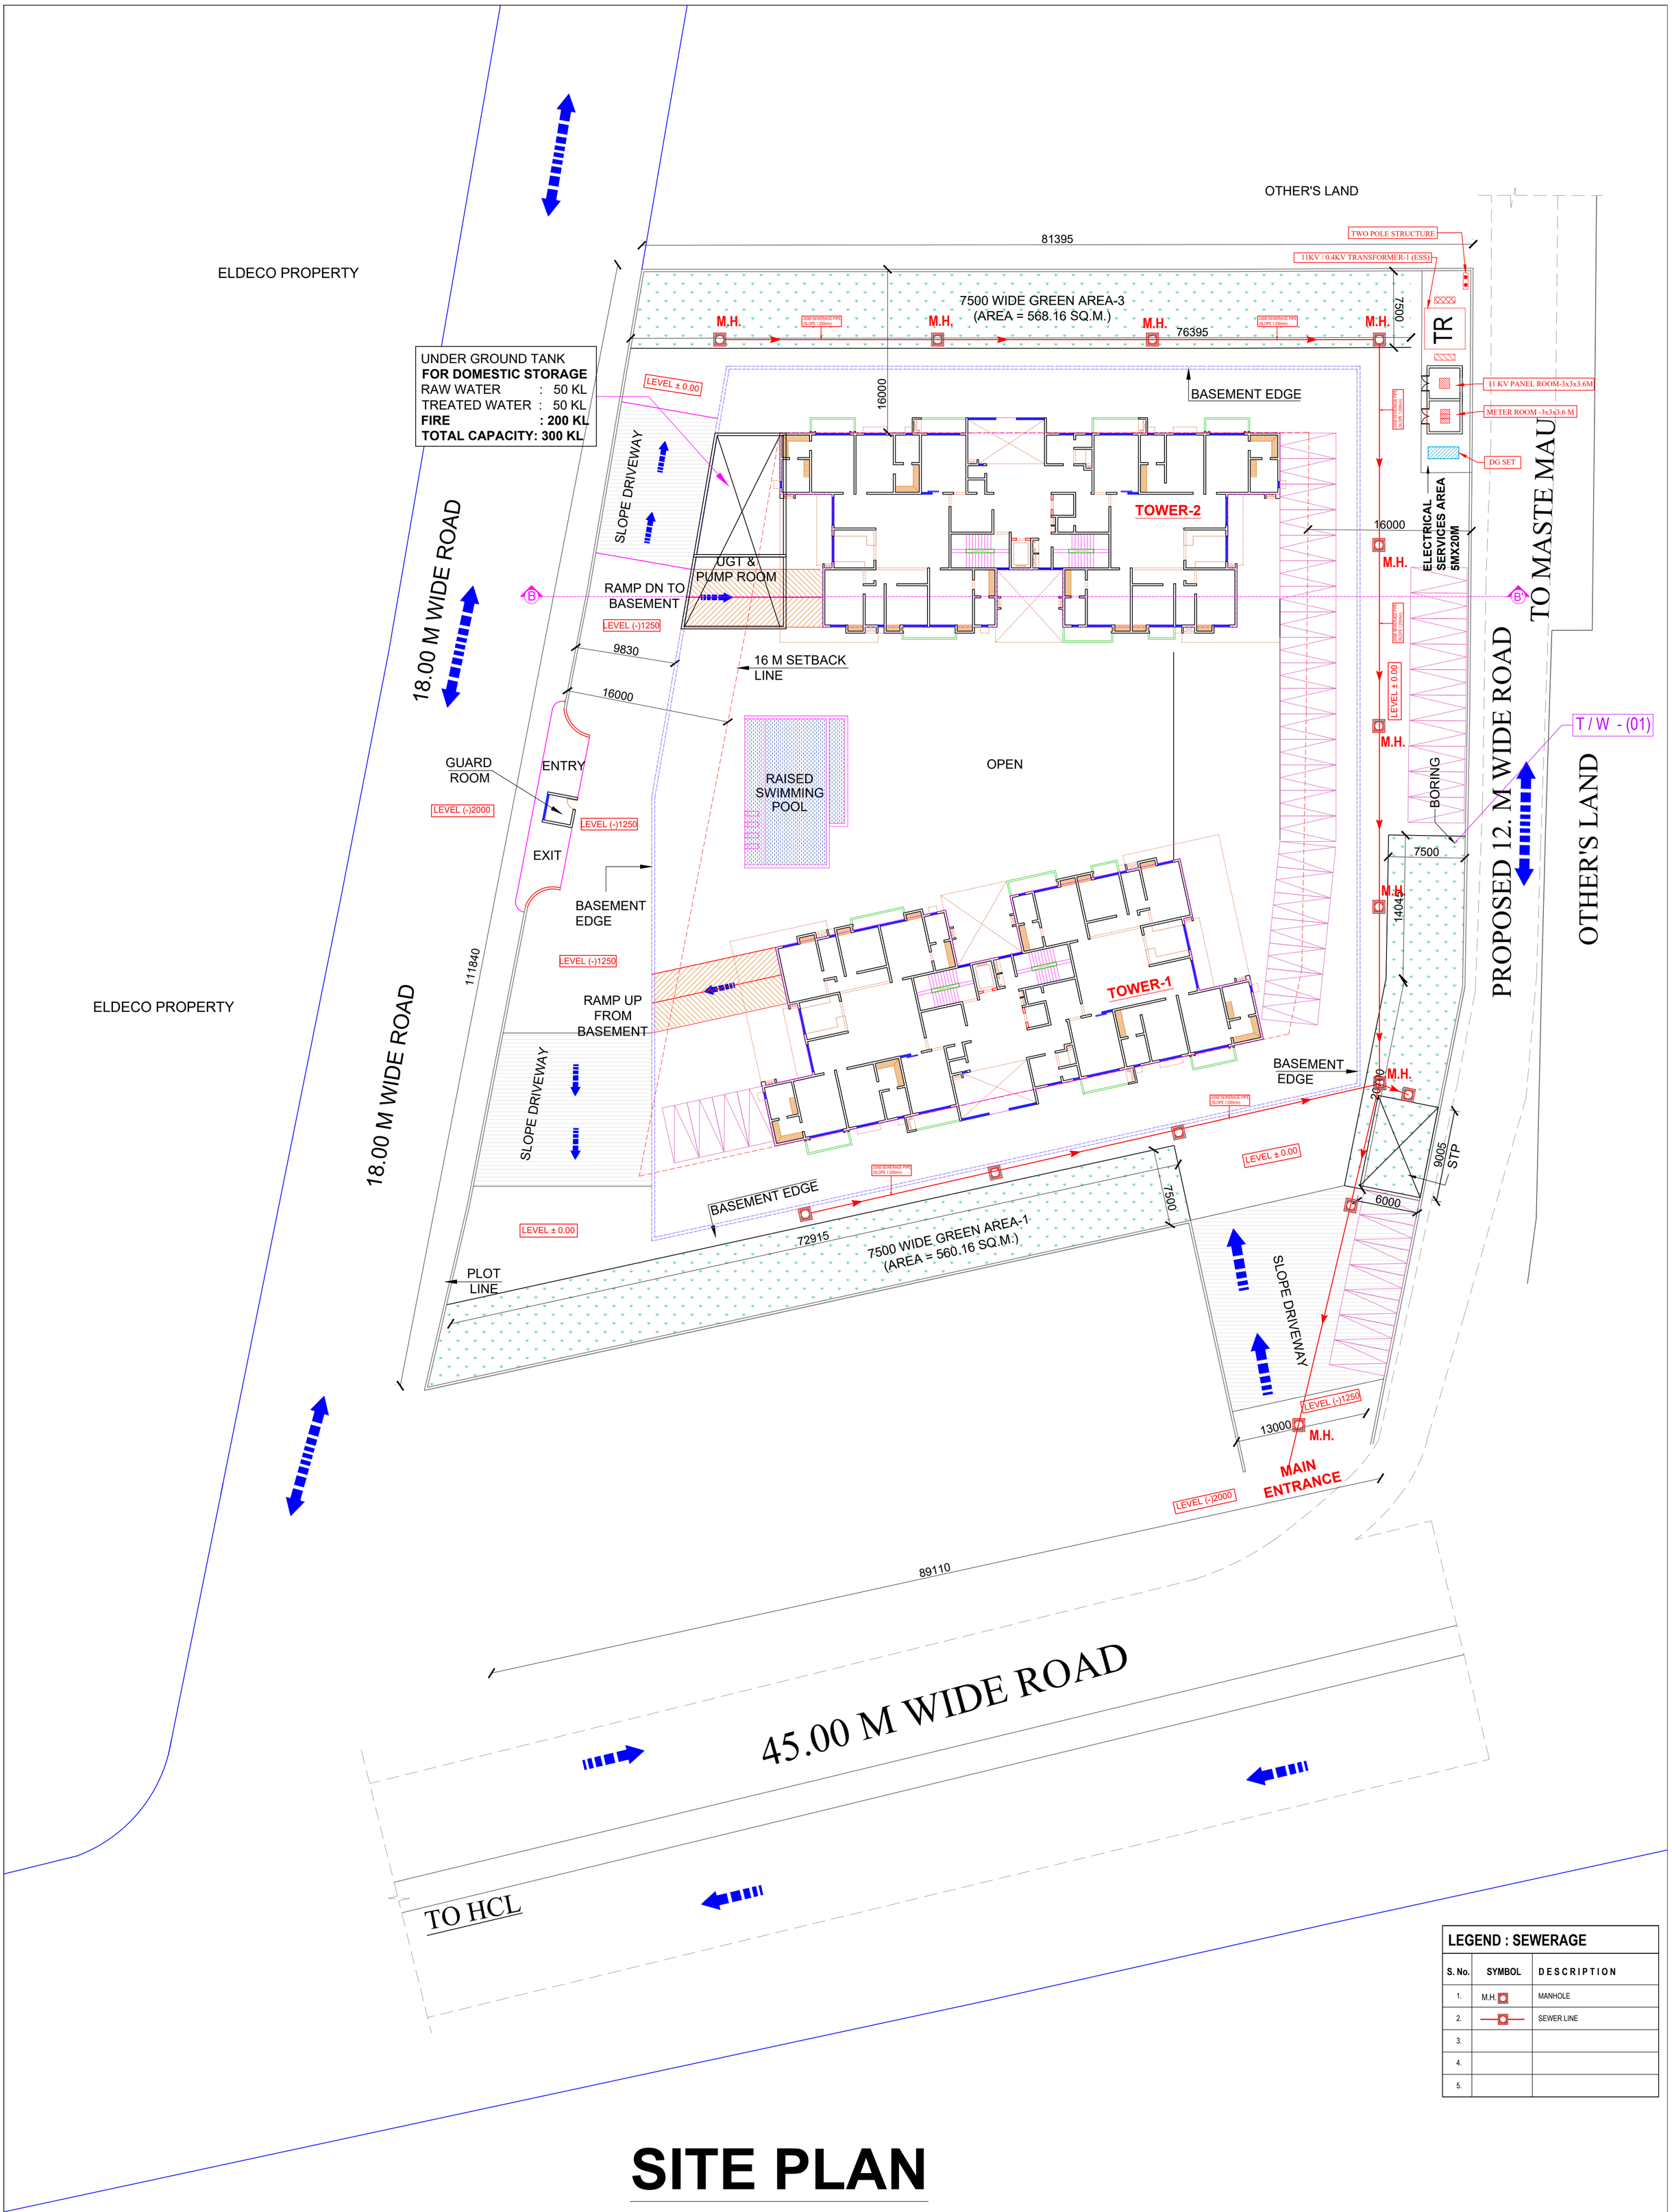

LEGEND : SEWERAGE		
S. No.	SYMBOL	DESCRIPTION
1.	M.H.	MANHOLE
2.		SEWER LINE
3.		
4.		
5.		

SITE PLAN

Job title :
PROPOSED GROUP HOUSING FOR CHINMAY DEVELOPERS THROUGH PARTNER MR. RAVI BANSAL ON KHASRA NO. 477,478,479KA, 611 AND 612 OF VILLAGE MASTEMAU, PARGANA AND TEHSEEL MOHANLALGANJ, LUCKNOW

Drg title :
SITE PLAN
SEWERAGE SYSTEM

North :

ARCHITECTS:
VISHAL & ASSOCIATES
3/77, Viraj Khand, Gomti Nagar, Lucknow
Mob : 9839447965,9839097571