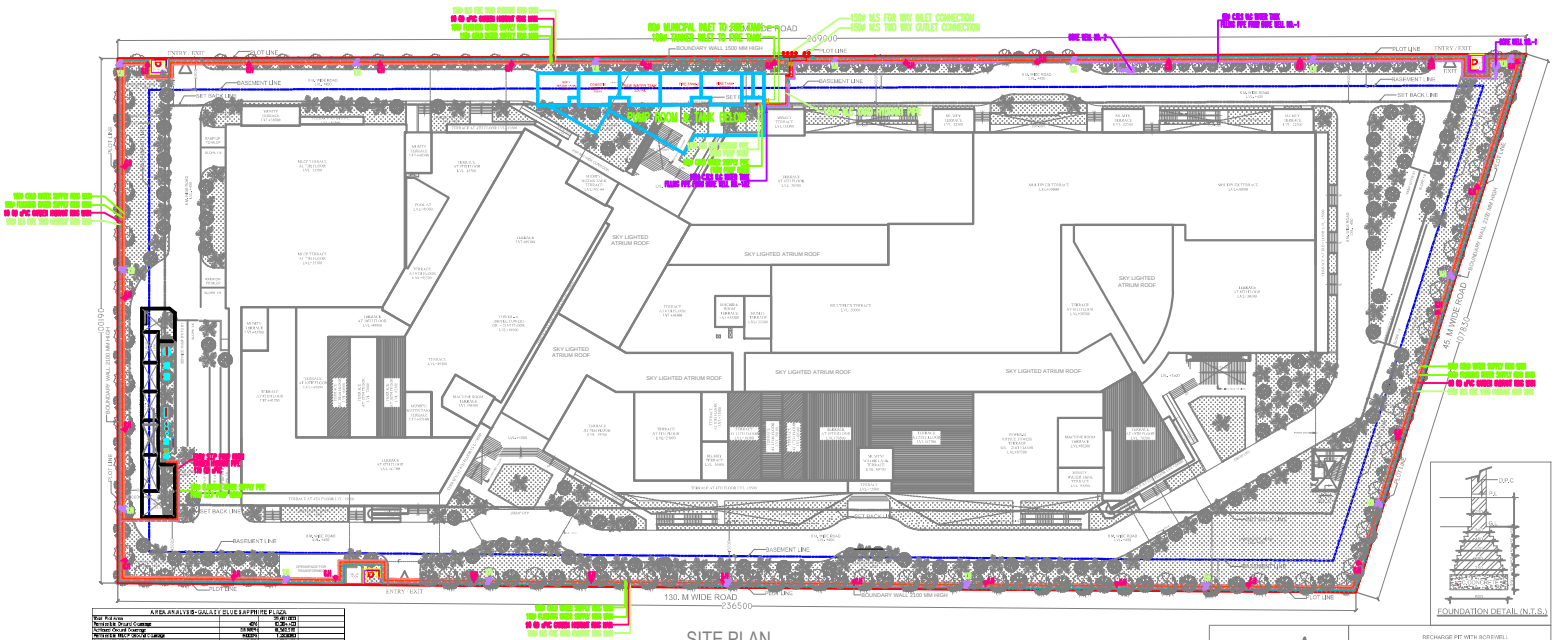
130.0 M WIDE ROAD
236500
209000
SKY LIGHTED ATRIUM ROOF
BASEMENT LINE
PLOT LINE
ENTRY / EXIT
SET BACK LINE
