उच्च स्तरीय समिति के अनुमोदनोपरान्त स्वीकृत

मानचित्र स्वीकृति की शर्तें मानचित्र क्रमांक...55/...के पीछे चस्पा है।

उ०प्र० आवास एवं विकास परिषद
स्वीकृत
सं० 1052 दि० 25-4-
दि० 25-4-12 से 24-4-2014 तक
विशेष कार्याधिकारी
वास्तुविद नियोजक

Checked & Submitted For Approval

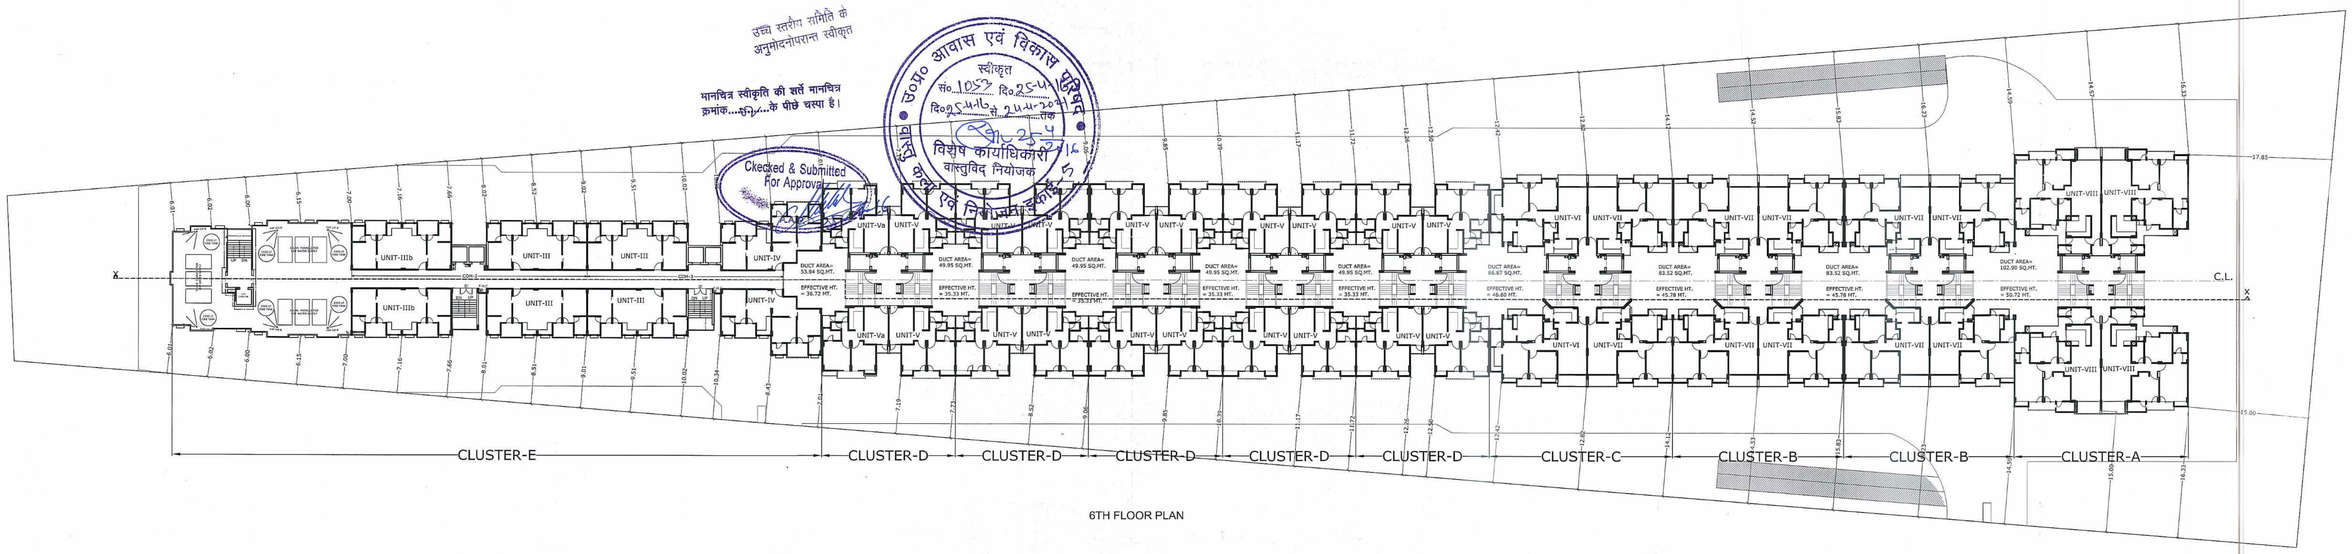

6TH FLOOR PLAN

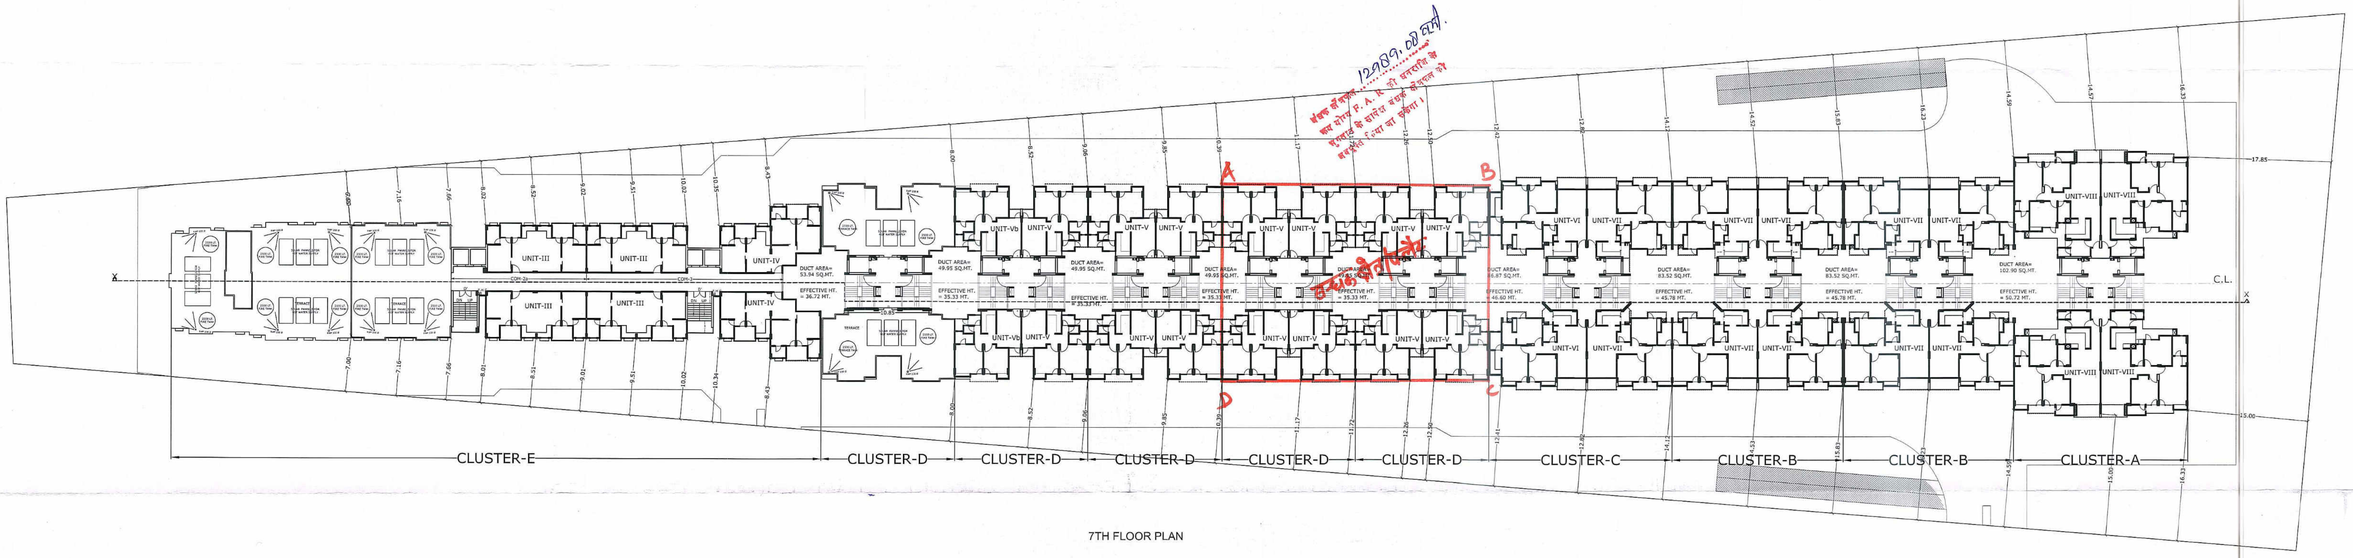

7TH FLOOR PLAN

N

PROJECT	TITLE	LIST OF DRG.						LAND USE	LEGEND	APP. SIGN	ARCHITECT	SCALE	DRG. NO.
PROPOSED GROUP HOUSING SCHEME FOR M/S HORIZON DWELLING PVT. LTD. & M/S AMBA HOUSING INDUSTRIES PVT. LTD. REGISTERED OFFICE AT 64, CIVIL LINES, BAREILLY, BY MR. SUDHANSHU SHUKLA (MANAGER) S/O SHRI SHYAM MANOHAR SHUKLA AT GROUP HOUSING PLOT NOS. 9&10 SECTOR 11, VRINDAVAN YOJNA, LUCKNOW	6th & 7th FLOOR PLAN	GH-01	LOWER,UPER BASEMENT AND SITE FLOOR PLAN	GH-06	12th & 13th FLOOR PLAN	GH-11	AREA CALCULATION-1	RESIDENTIAL	PROP. WORK PURCHASABLE	M/S HORIZON DWELLING PVT. LTD. AUTHORISED SIGNATORY	ANUPAM ARCHITECTS & INTERIOR DESIGNERS B-340 RAJENDRA NAGAR, BAREILLY Mob.:- 09897054783	1:350	GH - 03 6th & 7th FLOOR PLAN
		GH-02	STILT FLOOR & TYPICAL (1st TO 5th) FLOOR PLAN	GH-07	14th & 15th FLOOR PLAN	GH-12	AREA CALCULATION-2						
		GH-03	6th & 7th FLOOR PLAN	GH-08	FRONT ELEVATION & SECTION DETAIL AT- (X-X) TERRACE FLOOR PLAN								
		GH-04	8th & 9th FLOOR PLAN	GH-09	CLUSTER DETAIL E& D								
		GH-05	10th & 11th FLOOR PLAN	GH-10	CLUSTER DETAIL A, B & C								