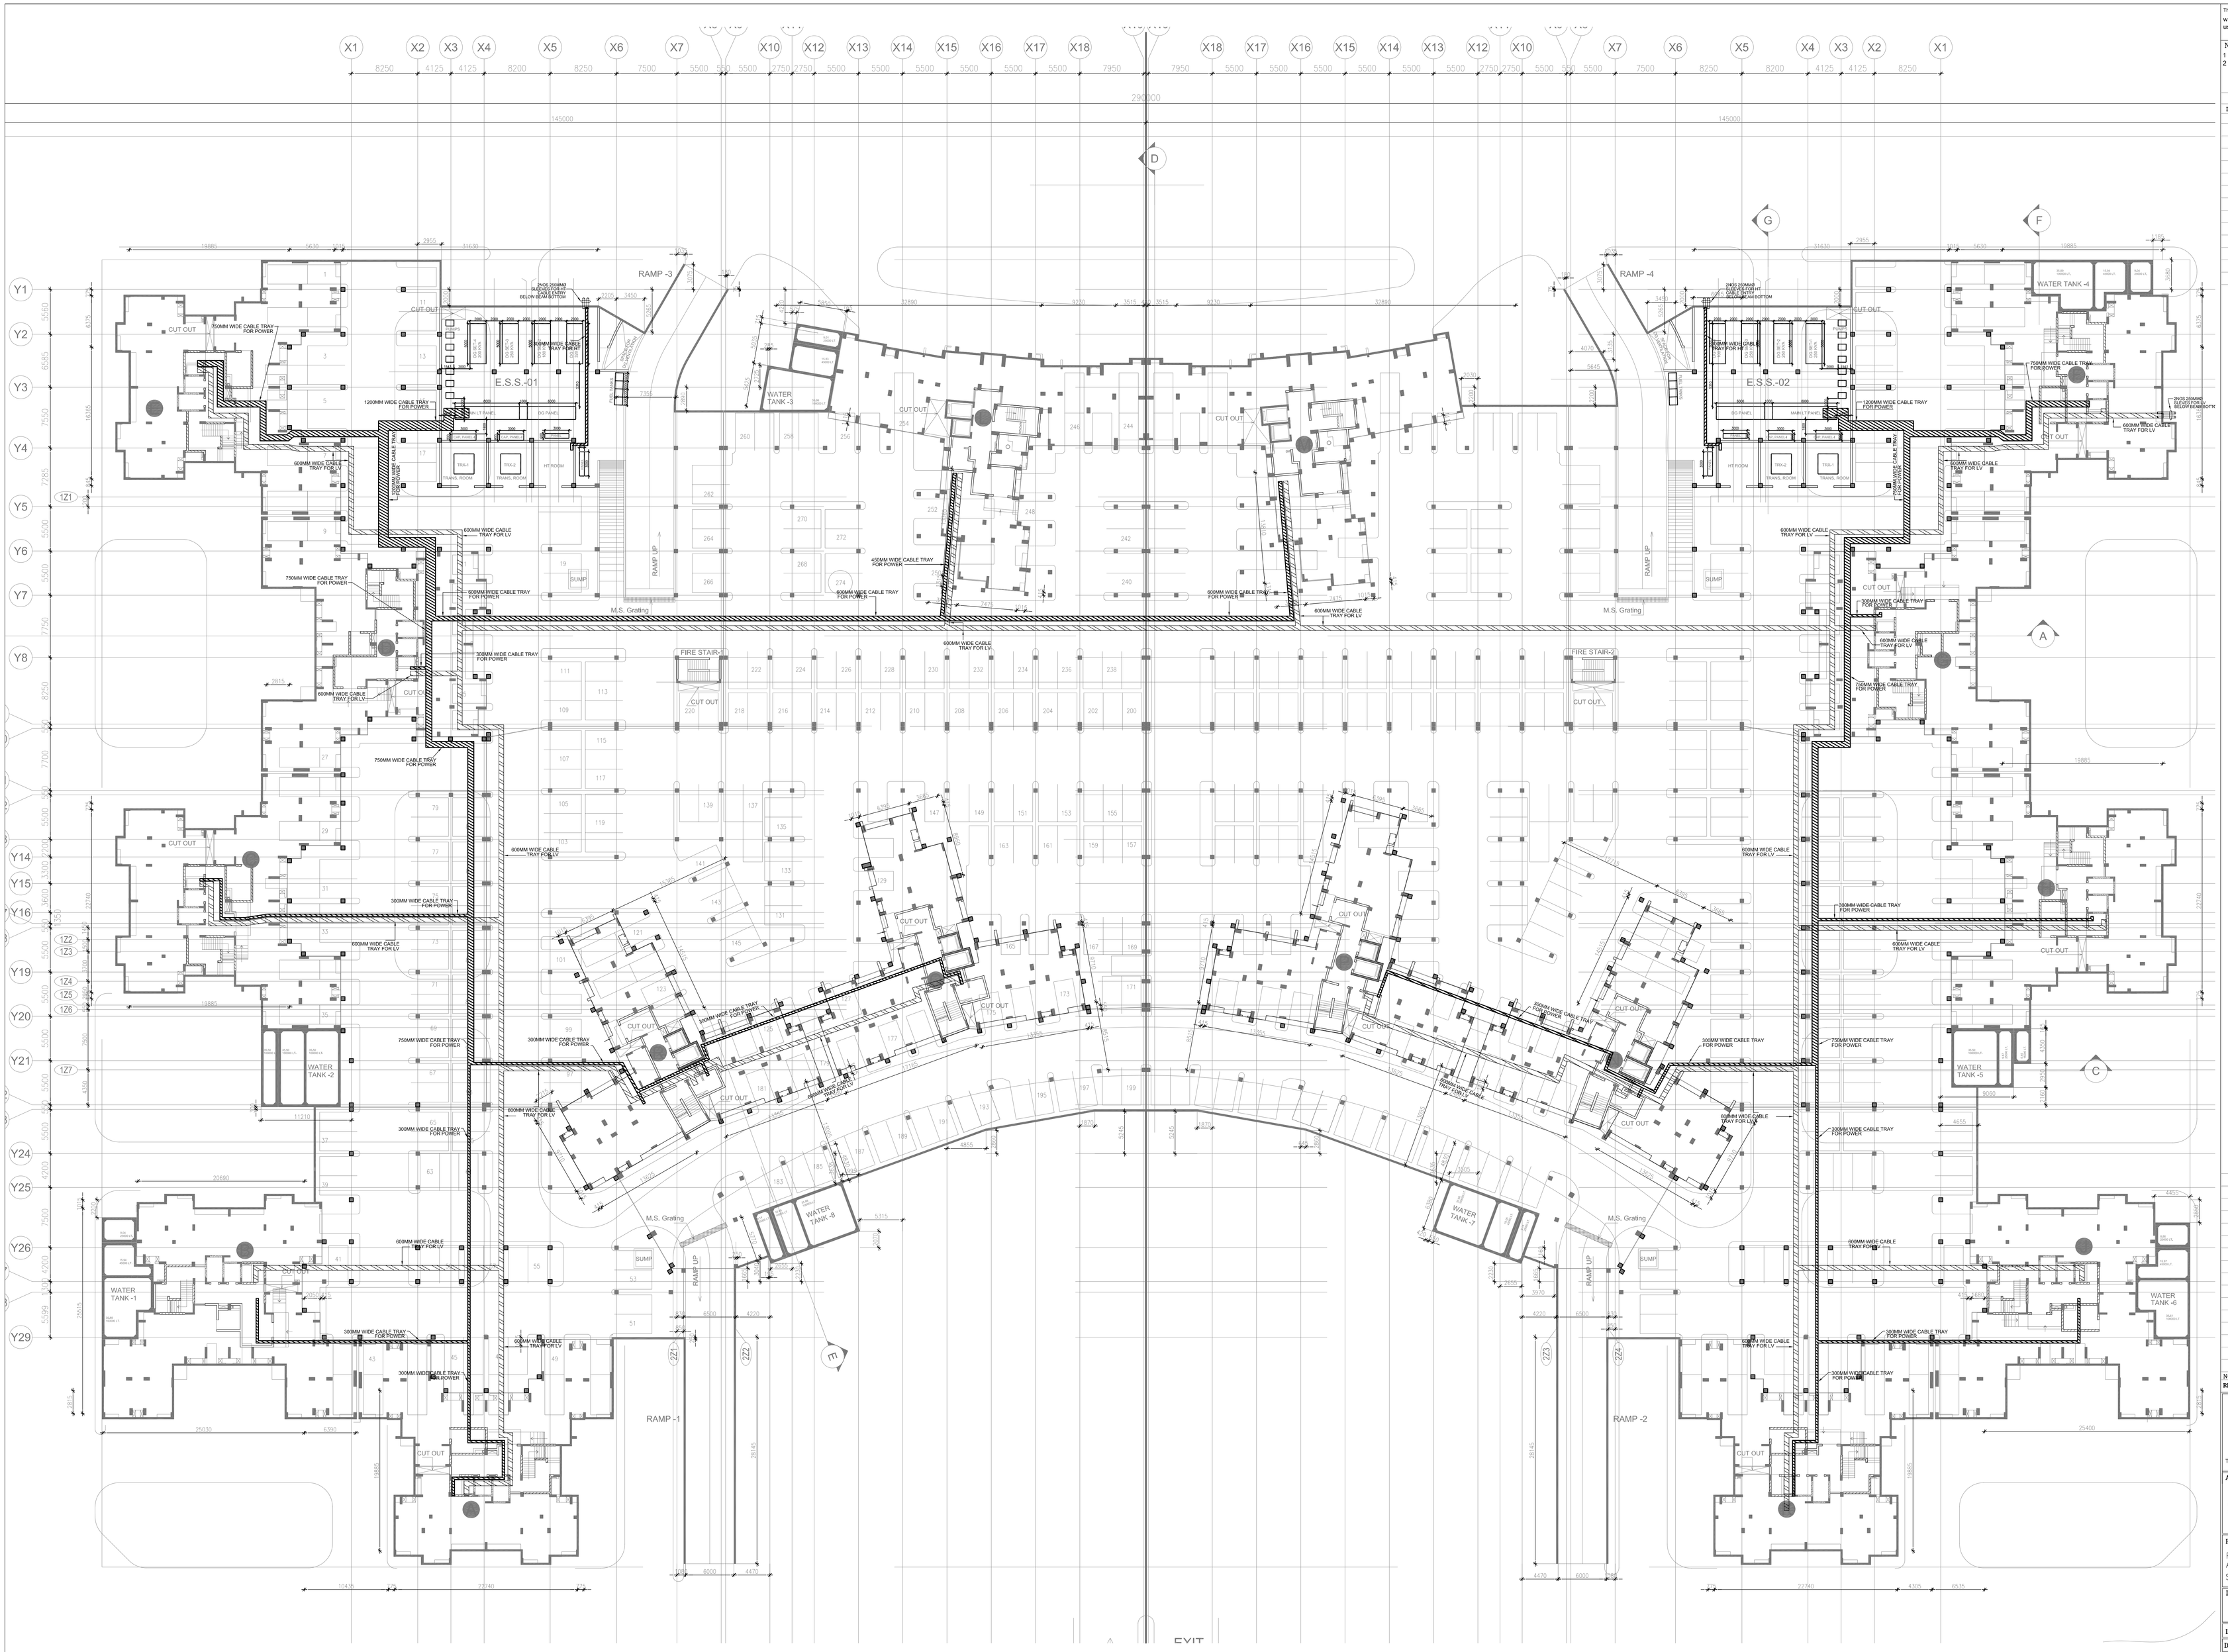

This drawing is the property of KANWAR KRISHEN ASSOCIATES PVT LTD who reserve the copyright. This drawing shall not be copied or used in any way without their permission.

Notes

1. All conduits 25mm Ø unless otherwise mentioned on drawing
2. Dimension to be co-ordinated with relevant architectural structural and other services drawings Incase of any discrepancy refer to architects/consultants.

DISTRIBUTION OF PRINTS

DATE	ISSUED TO	NO.OF PRINTS

NO.	DESCRIPTION	DATE	DRAWN	CHECK

REVISIONS

Kanwar Krishen Associates Private Ltd.
Engineers & Consultants

D - 139, Saket, New Delhi - 110 017, INDIA
Tel: +91-11-2651 4159, 2686 3168,41664017 Fax: +91-11-26864137
E-mail: kka@kkapl.com

Architects
PLANNERS GROUP PVT.LTD
W-12/29, IST FLOOR DLF CITY, PHASE - III
GURGAON - 122002

Project
PROPOSED CELEBRITY GREEN
AT PLOT-1, (13.83 Acres), SECTOR-B
SUSHANT HI-TECH CITY, LUCKNOW

Drawing Title
BASEMENT LAYOUT FOR
CABLE TRAY ROUTING

Legend	✓	Scale 1:250	Project No. PR-1191
Dimension		Date 05.02.13	
Wiring		Drawn	Drawing No. ED-CT-01
Circuiting		Checked	
Status	ADVANCE COPY		Rev. 00