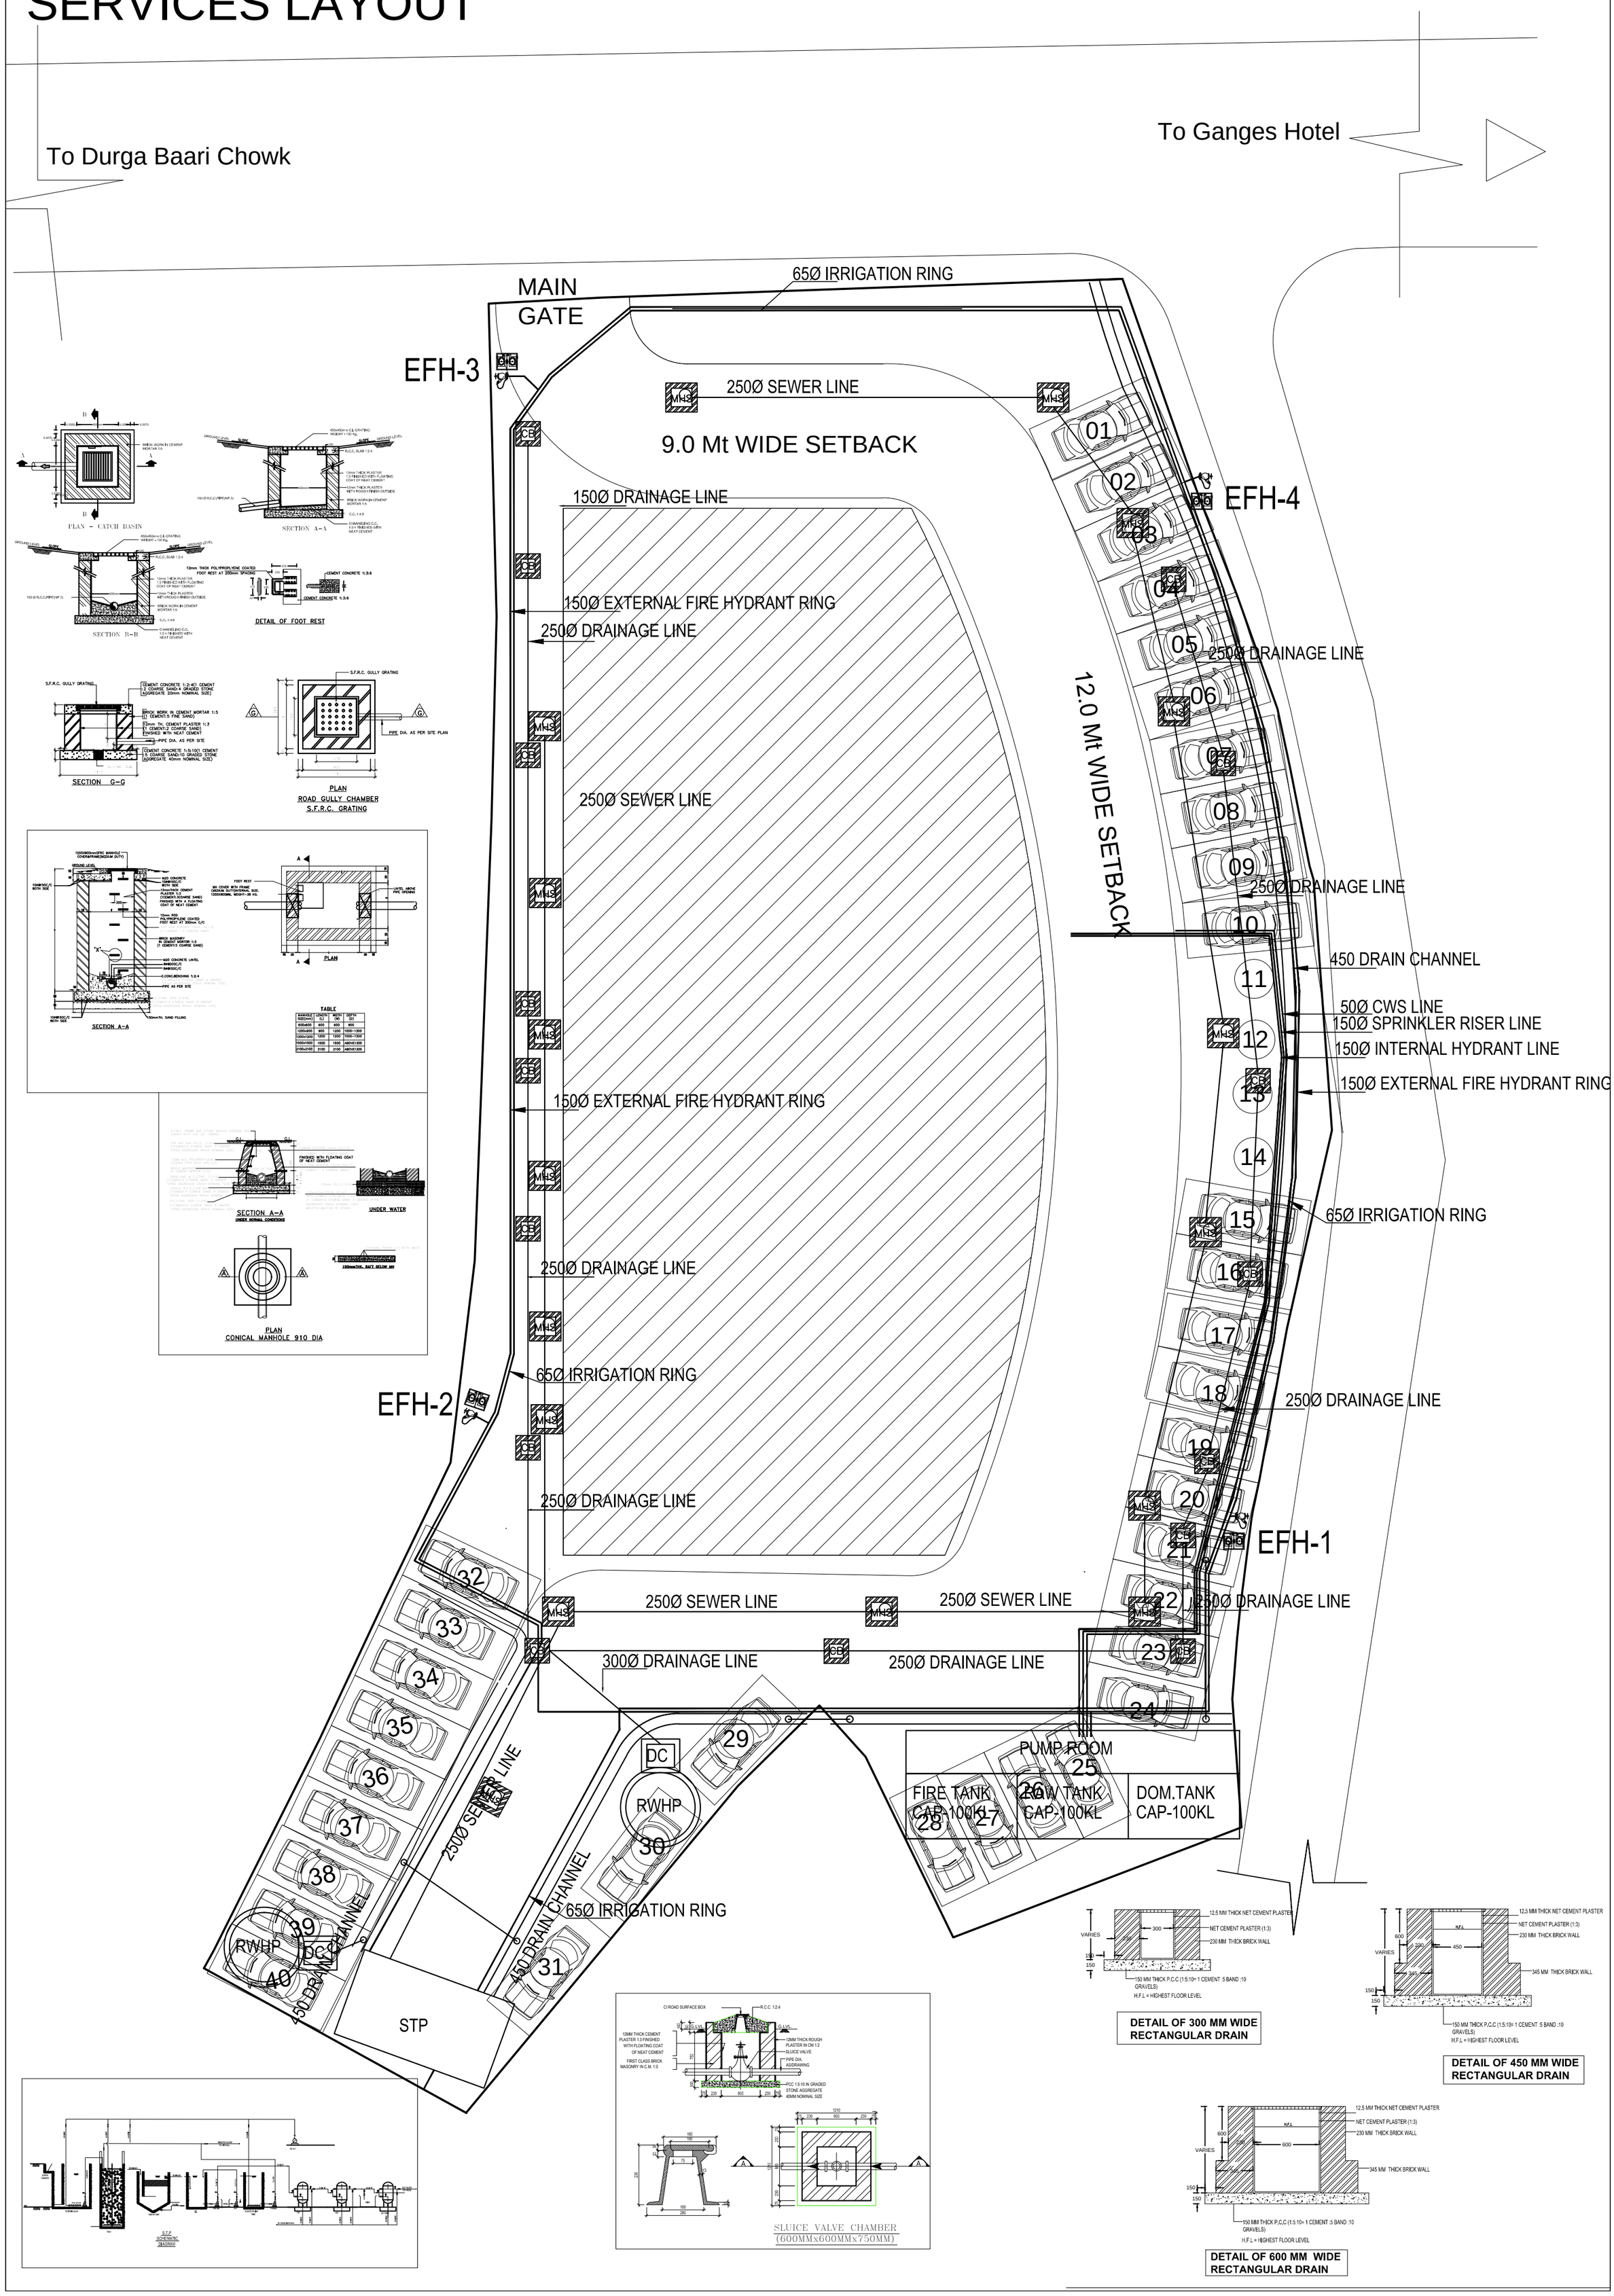SERVICES LAYOUT