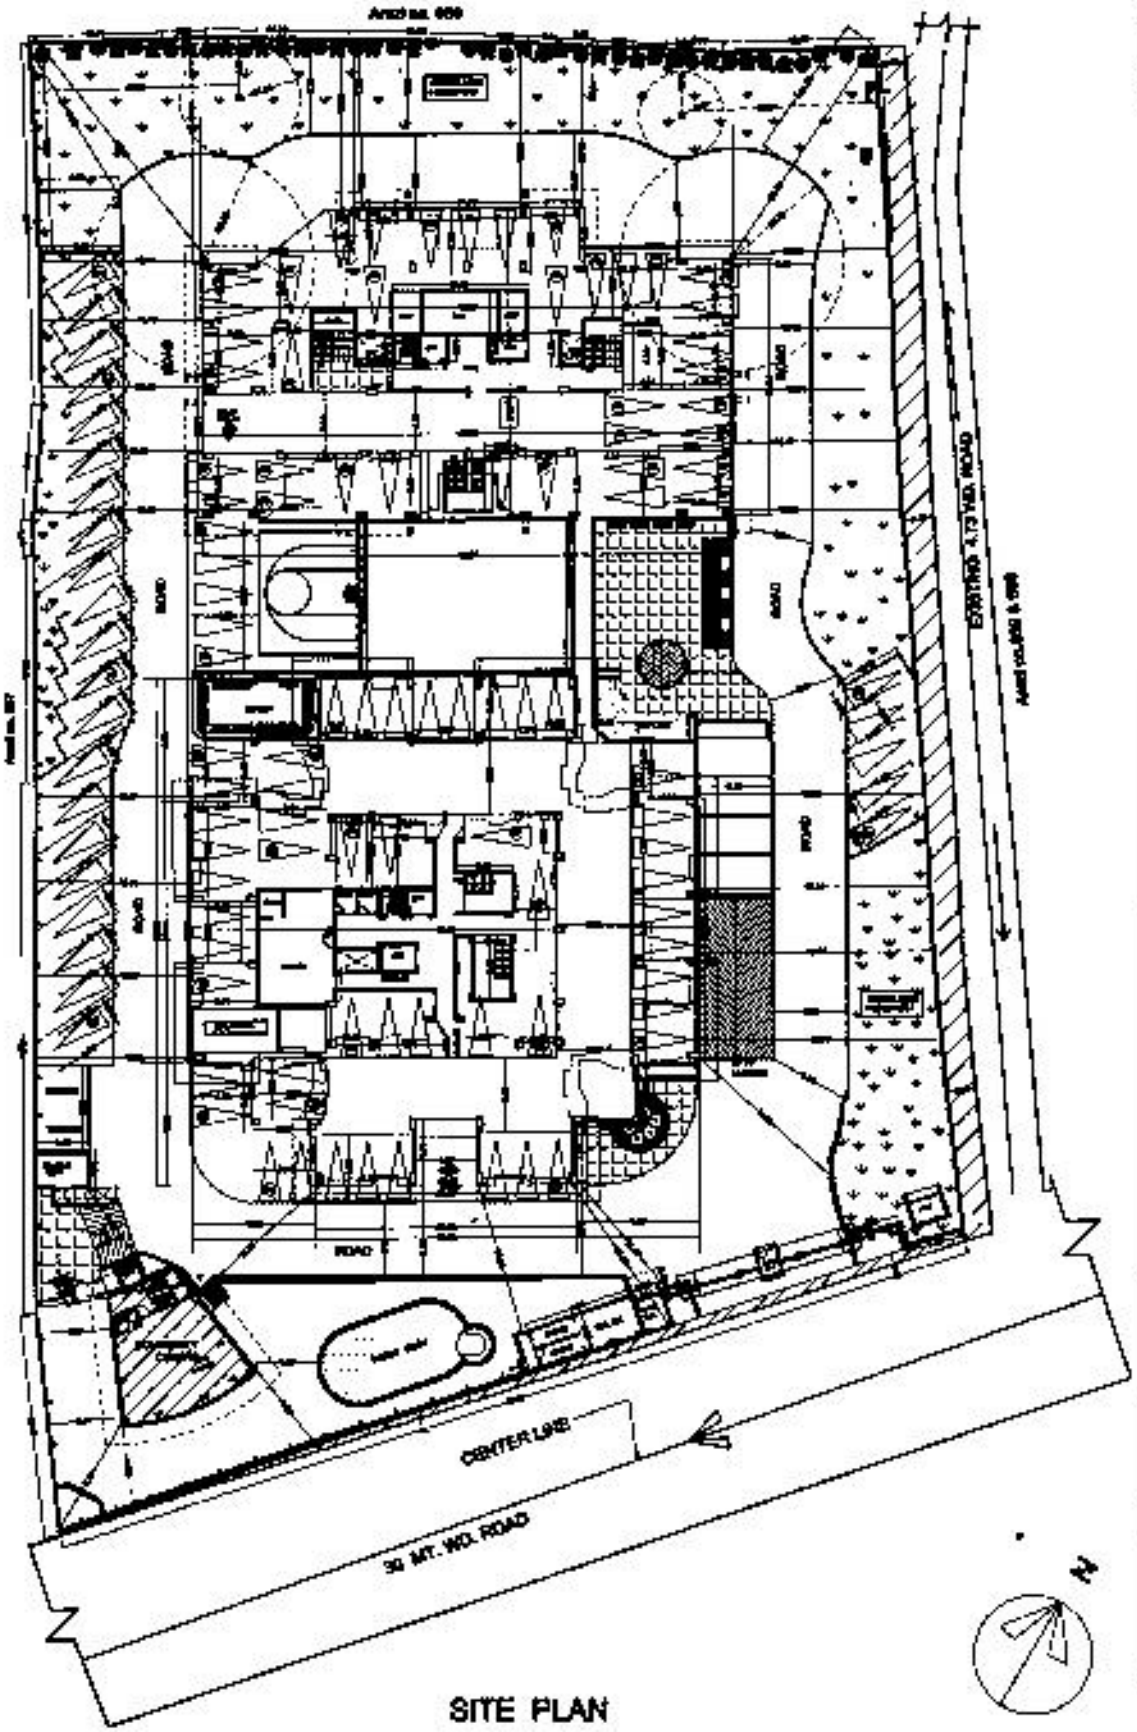

SITE PLAN

(PARKING & GREEN AREA)

PROJECT:-

OWNED BY:

ARCHITECT