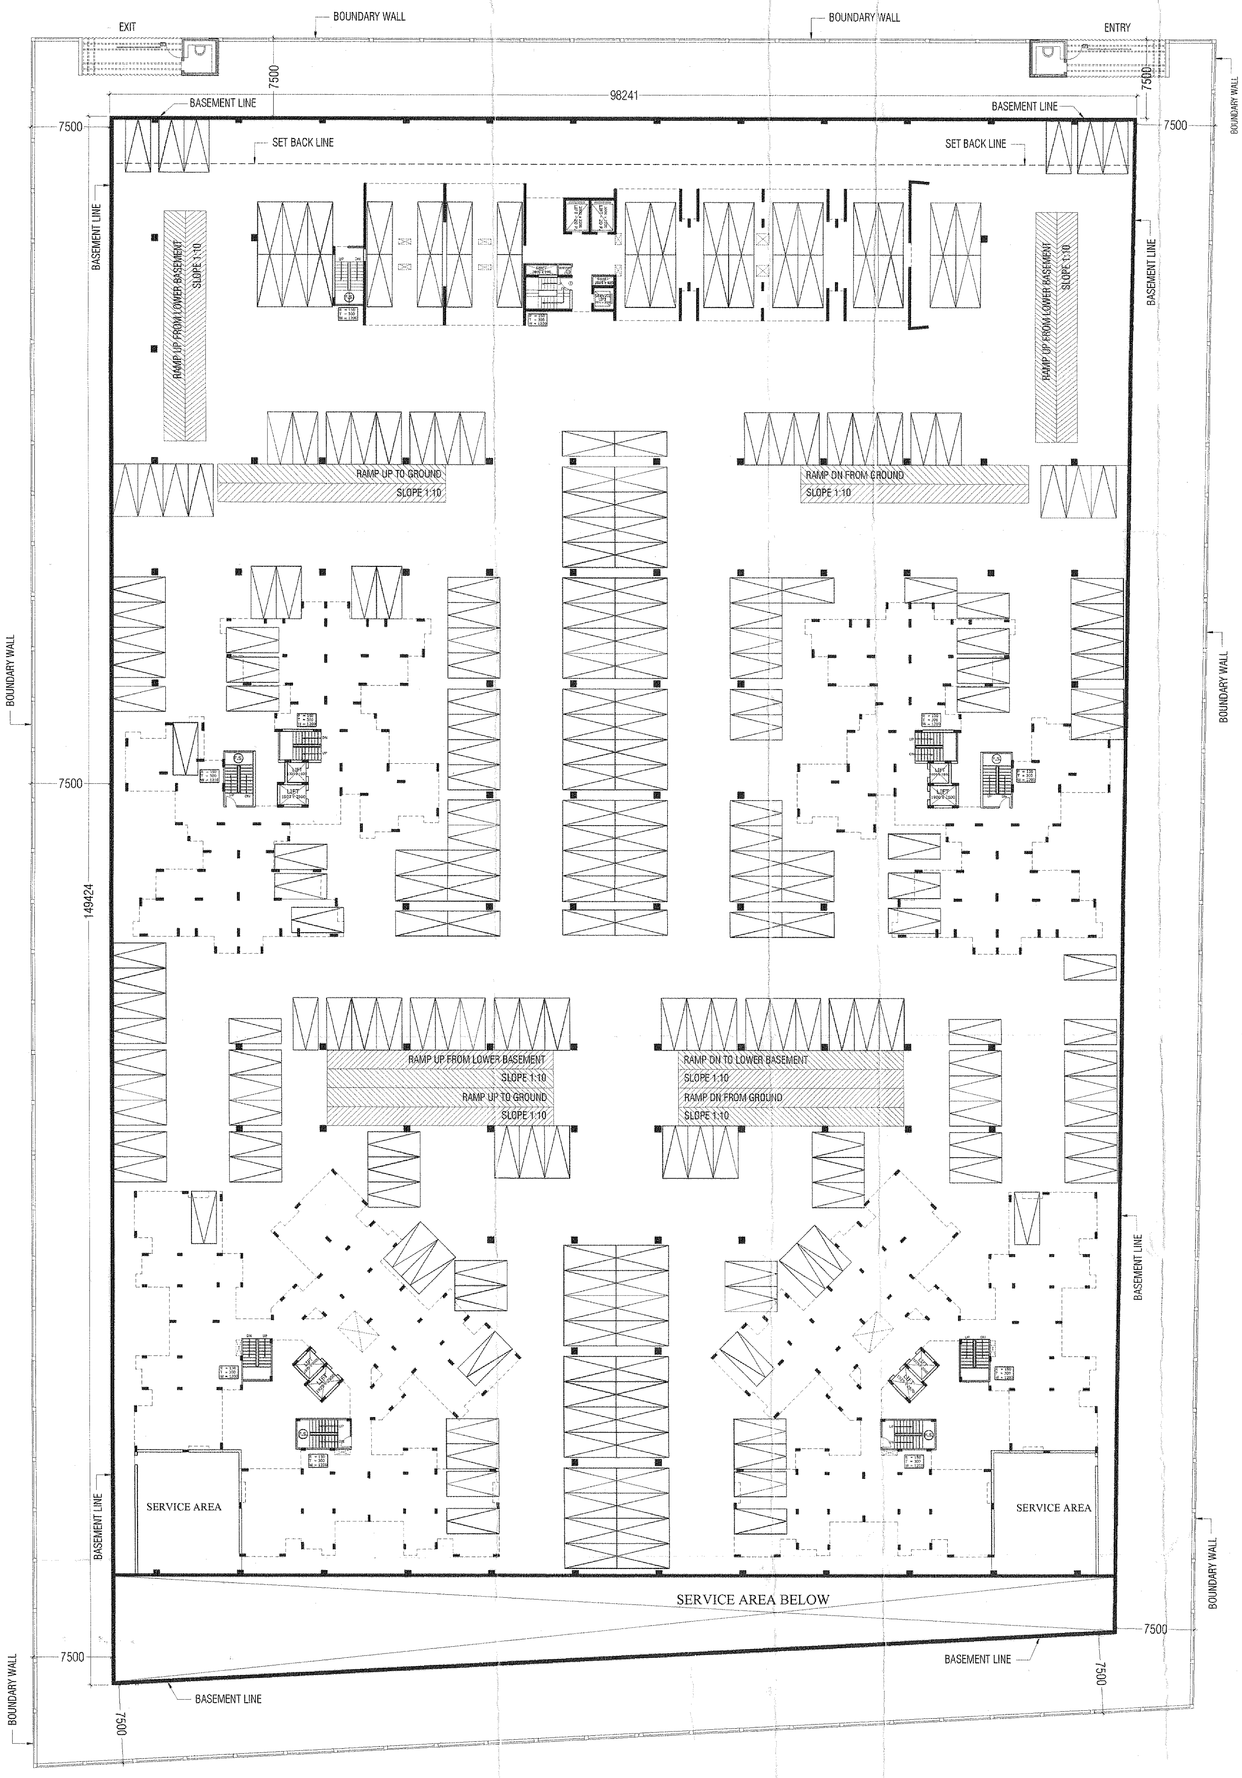

KEY PLAN

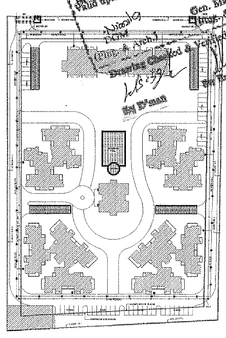

DRAWING TITLE

UPPER BASEMENT PARKING PLAN

PROJECT

CASA GRANDE-II, PLOT NO. -GH-06C,
OF SECTOR CHI-V, AT GREATER NOIDA (UP)

OWNER

EARTHCON CONSTRUCTION PVT. LTD.
J-25A,SECTOR-18 NOIDA (UP)

ARCHITECT'S SEAL

OWNER'S SEAL

For Earthcon Constructions Pvt. Ltd.
Director

ARCHITECT

modarchindia

architects interior designers & planners
studio: 1st floor, B-99, sector-63, noida -201301, U.P.
phone: 01120 4206233, +91 9811085180
email: ar@gaurav@hotmail.com
website: www.modarch.in

SCALE:-	1:150
DATE:-	10.11.2012
DEALT BY:-	ASAD
CHECKED BY:-	HITESH

CG / S / 05