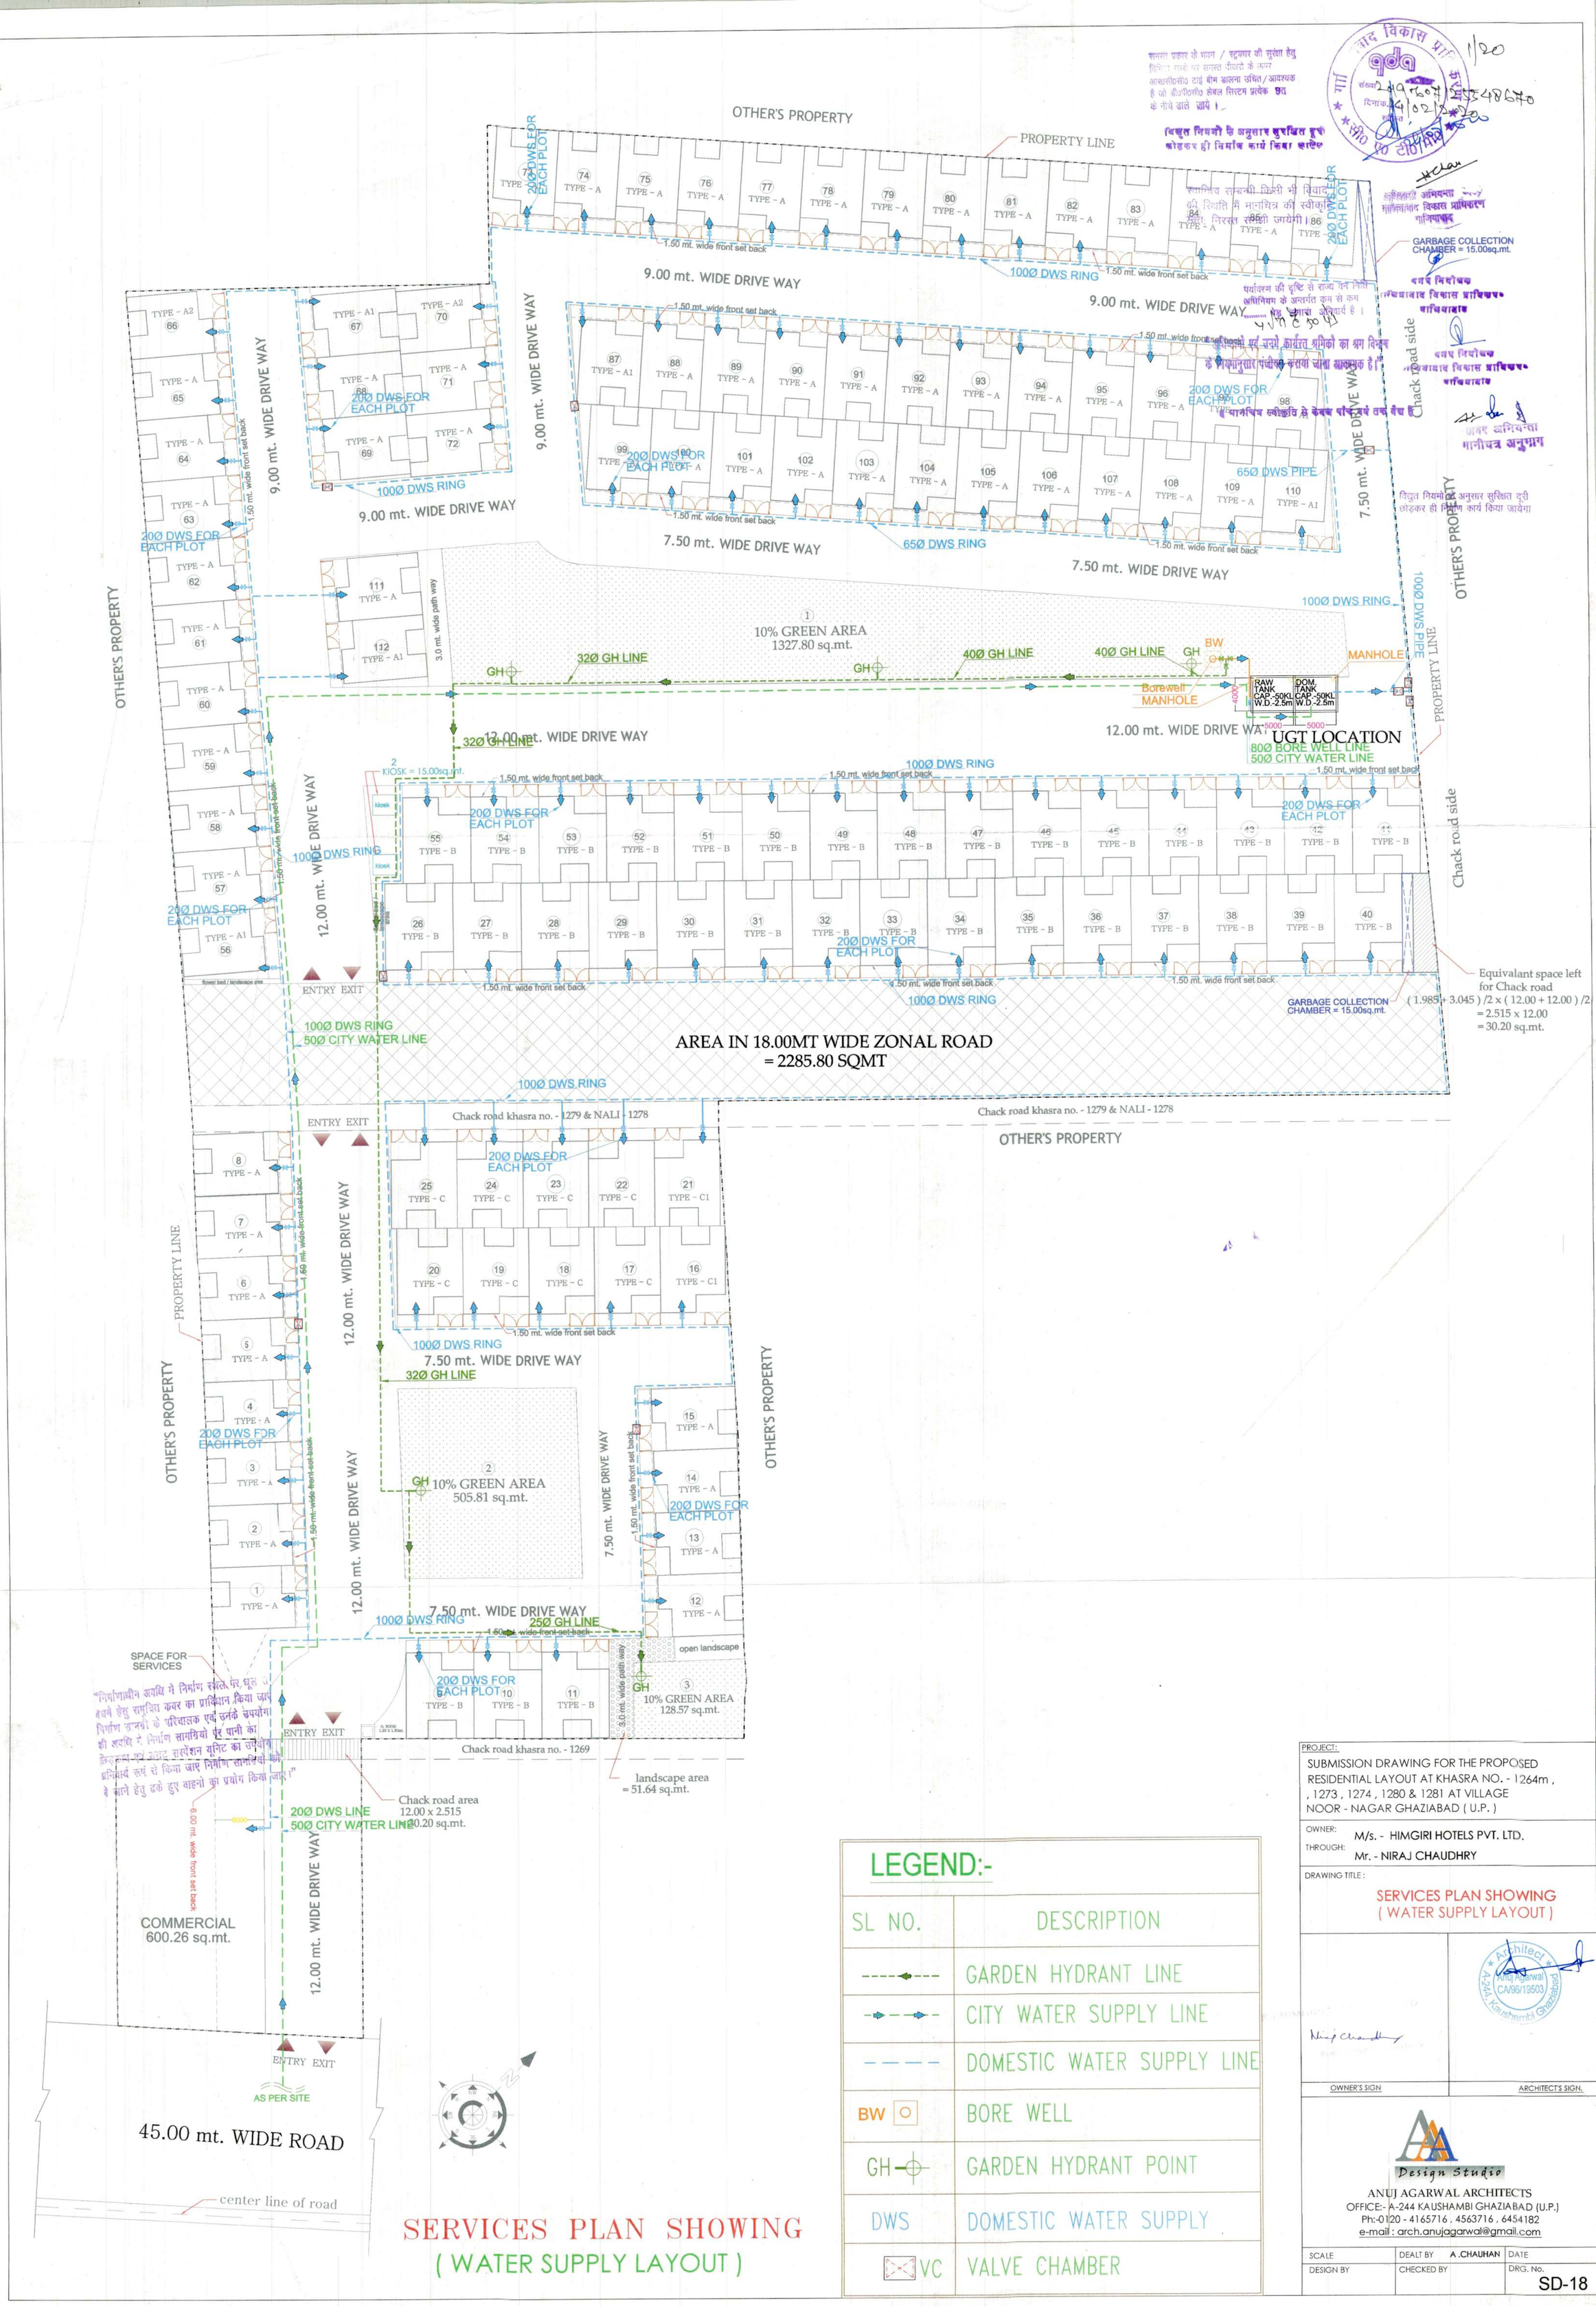

SERVICES PLAN SHOWING
(WATER SUPPLY LAYOUT)

LEGEND:-

SL NO.	DESCRIPTION
	GARDEN HYDRANT LINE
	CITY WATER SUPPLY LINE
	DOMESTIC WATER SUPPLY LINE
BW	BORE WELL
GH	GARDEN HYDRANT POINT
DWS	DOMESTIC WATER SUPPLY
VC	VALVE CHAMBER

PROJECT:
SUBMISSION DRAWING FOR THE PROPOSED RESIDENTIAL LAYOUT AT KHASRA NO. - 1264m , , 1273 , 1274 , 1280 & 1281 AT VILLAGE NOOR - NAGAR GHAZIABAD (U.P.)

OWNER: M/s. - HIMGIRI HOTELS PVT. LTD.
THROUGH: Mr. - NIRAJ CHAUDHRY

DRAWING TITLE :
SERVICES PLAN SHOWING
(WATER SUPPLY LAYOUT)

OWNER'S SIGN | ARCHITECT'S SIGN.

Design Studio
ANUJ AGARWAL ARCHITECTS
OFFICE:- A-244 KAUSHAMBI GHAZIABAD (U.P.)
Ph:-0120 - 4165716 , 4563716 , 6454182
e-mail : arch.anujagarwal@gmail.com

SCALE	DEALT BY A.CHAUHAN	DATE
DESIGN BY	CHECKED BY	DRG. No. SD-18