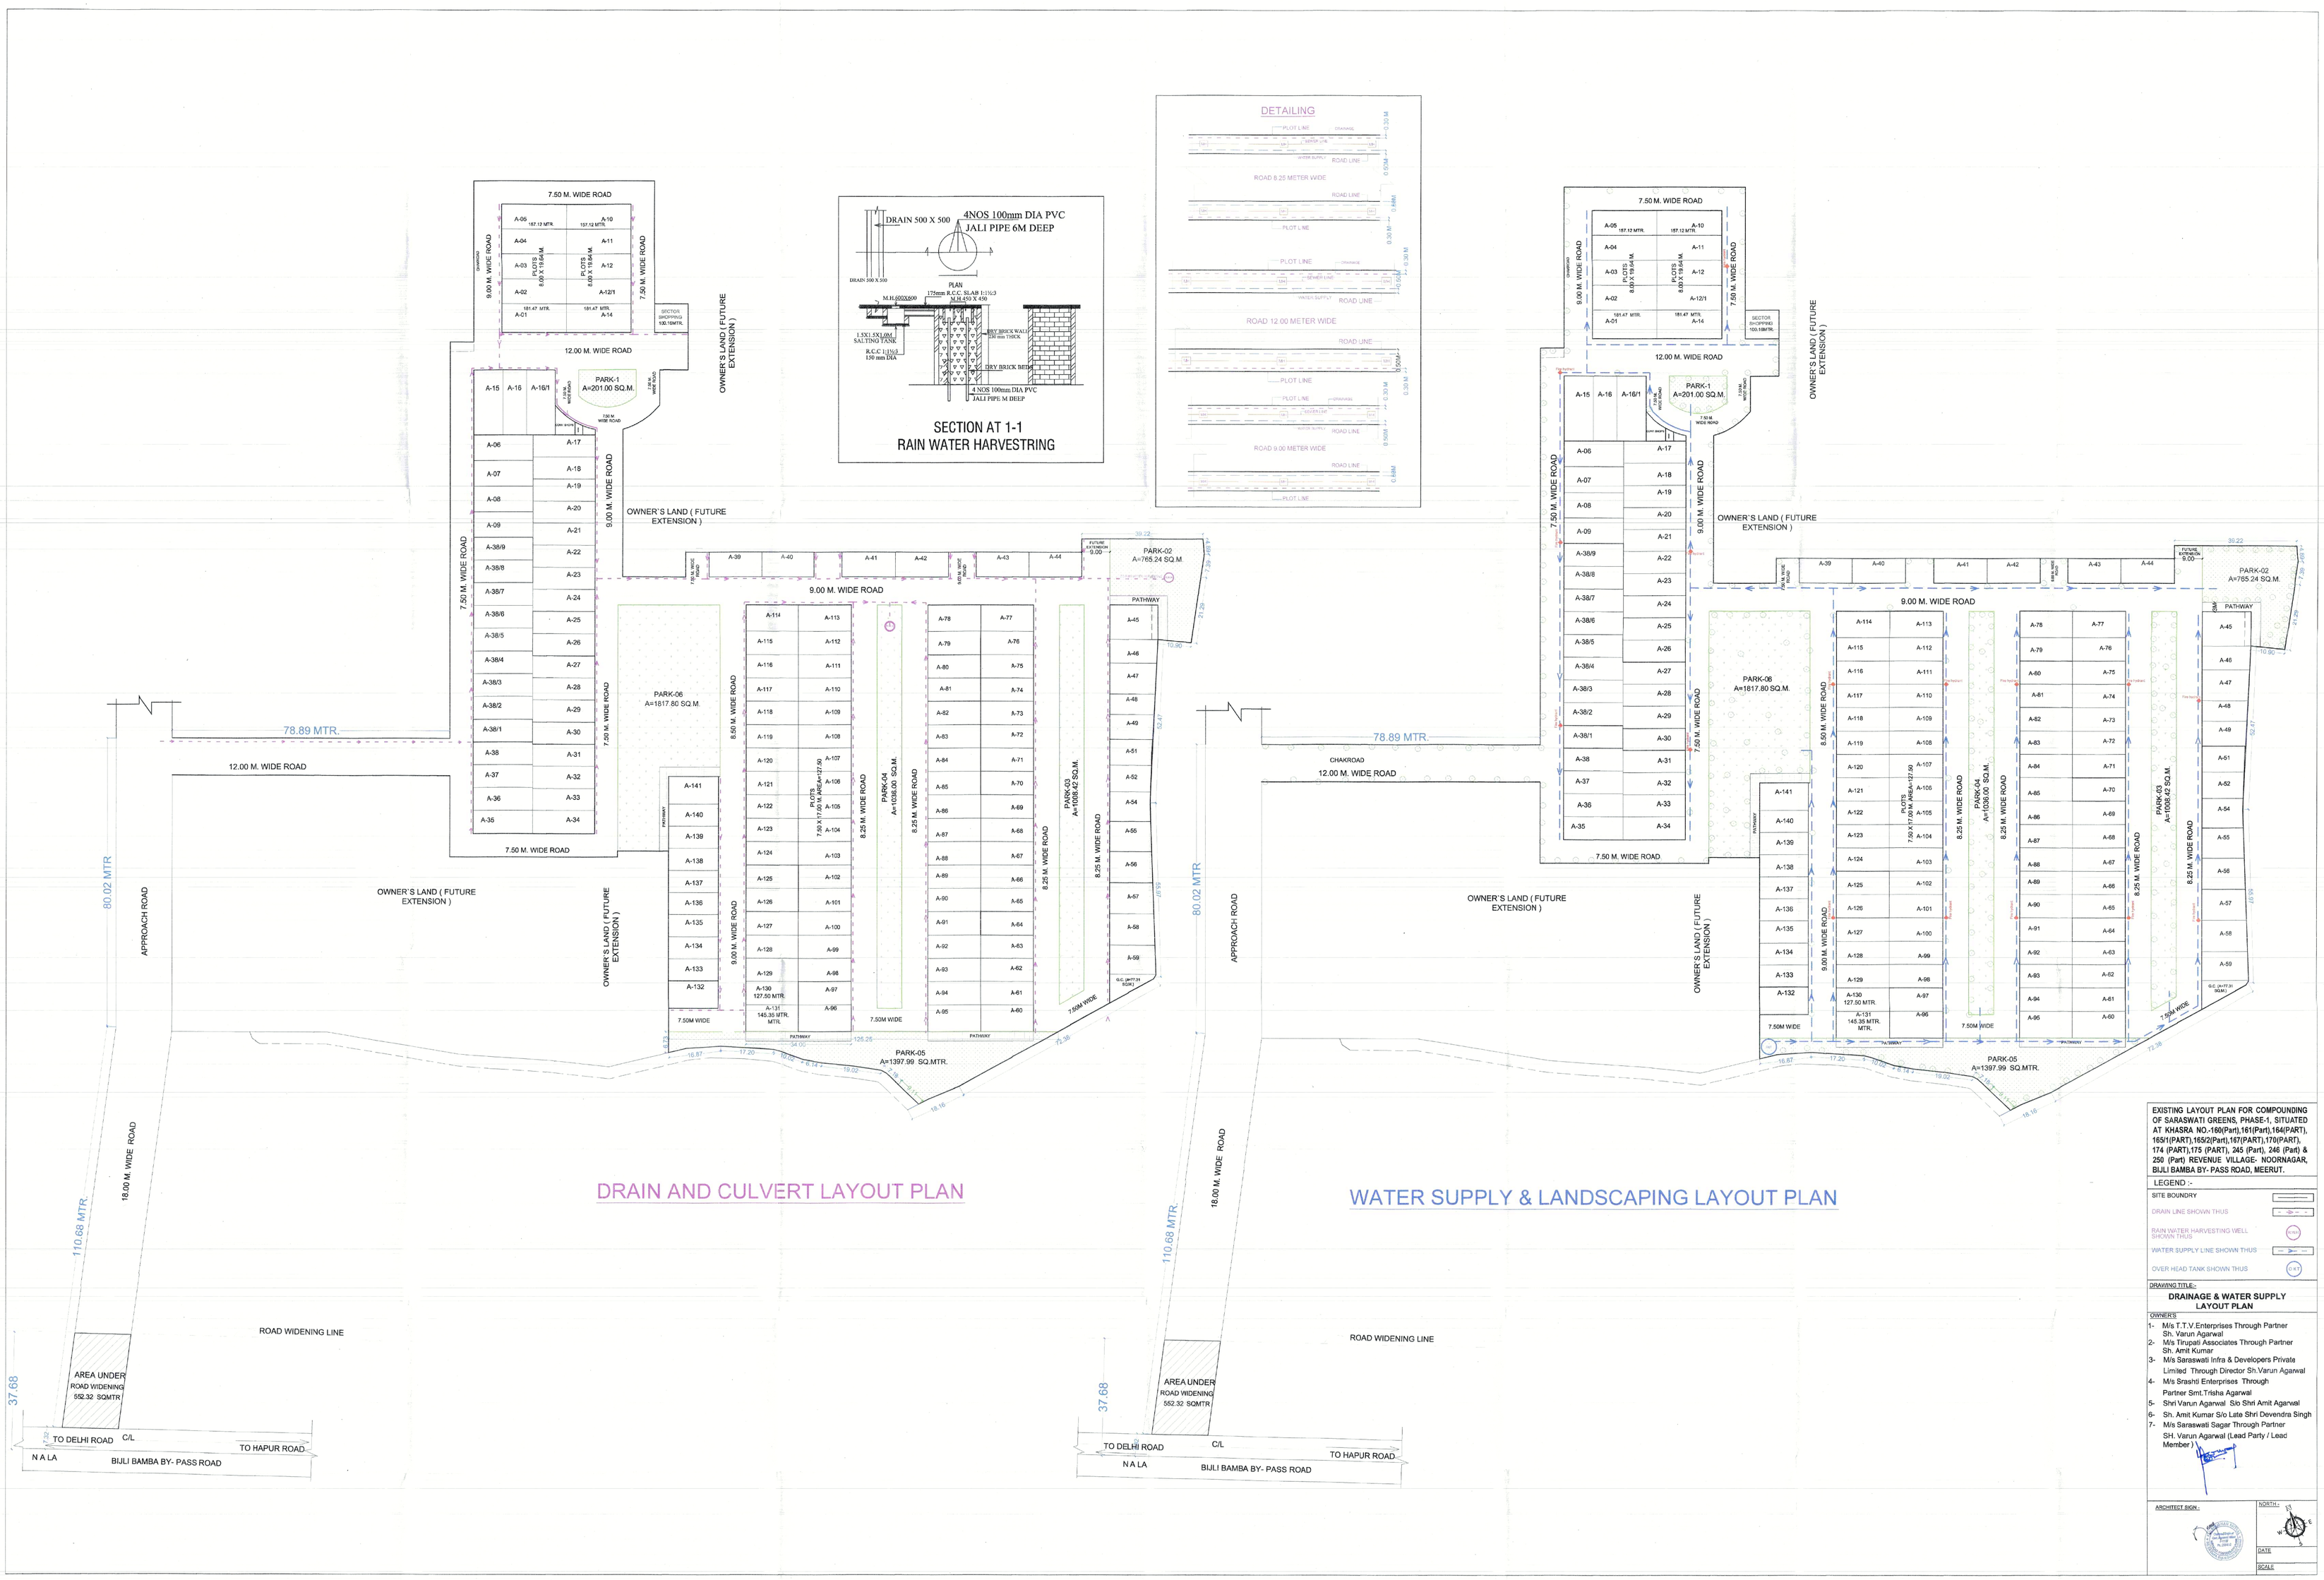
DRAIN 500 X 500
4NOS 100mm DIA PVC JALI PIPE 6M DEEP
PLAN
SECTION AT 1-1
RAIN WATER HARVESTRING
DETAILING
ROAD 8.25 METER WIDE
ROAD 12.00 METER WIDE
ROAD 9.00 METER WIDE
7.50 M. WIDE ROAD
12.00 M. WIDE ROAD
9.00 M. WIDE ROAD
8.50 M. WIDE ROAD
8.25 M. WIDE ROAD
7.50M WIDE
PARK-1 A=201.00 SQ.M.
PARK-02 A=765.24 SQ.M.
PARK-06 A=1817.80 SQ.M.
PARK-04 A=1036.00 SQ.M.
PARK-03 A=1008.42 SQ.M.
PARK-05 A=1397.99 SQ.MTR.
OWNER'S LAND (FUTURE EXTENSION)
78.89 MTR.
80.02 MTR
110.68 MTR.
37.68
APPROACH ROAD
18.00 M. WIDE ROAD
ROAD WIDENING LINE
AREA UNDER ROAD WIDENING 552.32 SQMTR
TO DELHI ROAD
C/L
TO HAPUR ROAD
N A LA
BIJLI BAMBA BY- PASS ROAD
CHAKROAD
DRAIN AND CULVERT LAYOUT PLAN
WATER SUPPLY & LANDSCAPING LAYOUT PLAN
EXISTING LAYOUT PLAN FOR COMPOUNDING OF SARASWATI GREENS, PHASE-1, SITUATED AT KHASRA NO.-160(Part),161(Part),164(PART), 165/1(PART),165/2(Part),167(PART),170(PART), 174 (PART),175 (PART), 245 (Part), 246 (Part) & 250 (Part) REVENUE VILLAGE- NOORNAGAR, BIJLI BAMBA BY- PASS ROAD, MEERUT.
LEGEND :-
SITE BOUNDRY
DRAIN LINE SHOWN THUS
RAIN WATER HARVESTING WELL SHOWN THUS
WATER SUPPLY LINE SHOWN THUS
OVER HEAD TANK SHOWN THUS
DRAWING TITLE:-
DRAINAGE & WATER SUPPLY LAYOUT PLAN
OWNERS
1- M/s T.T.V.Enterprises Through Partner Sh. Varun Agarwal
2- M/s Tirupati Associates Through Partner Sh. Amit Kumar
3- M/s Saraswati Infra & Developers Privats Limited Through Director Sh.Varun Agarwal
4- M/s Srashti Enterprises Through Partner Smt.Trisha Agarwal
5- Shri Varun Agarwal S/o Shri Amit Agarwal
6- Sh. Amit Kumar S/o Late Shri Devendra Singh
7- M/s Saraswati Sagar Through Partner SH. Varun Agarwal (Lead Party / Lead Member)
ARCHITECT SIGN :-
NORTH :-
DATE
SCALE