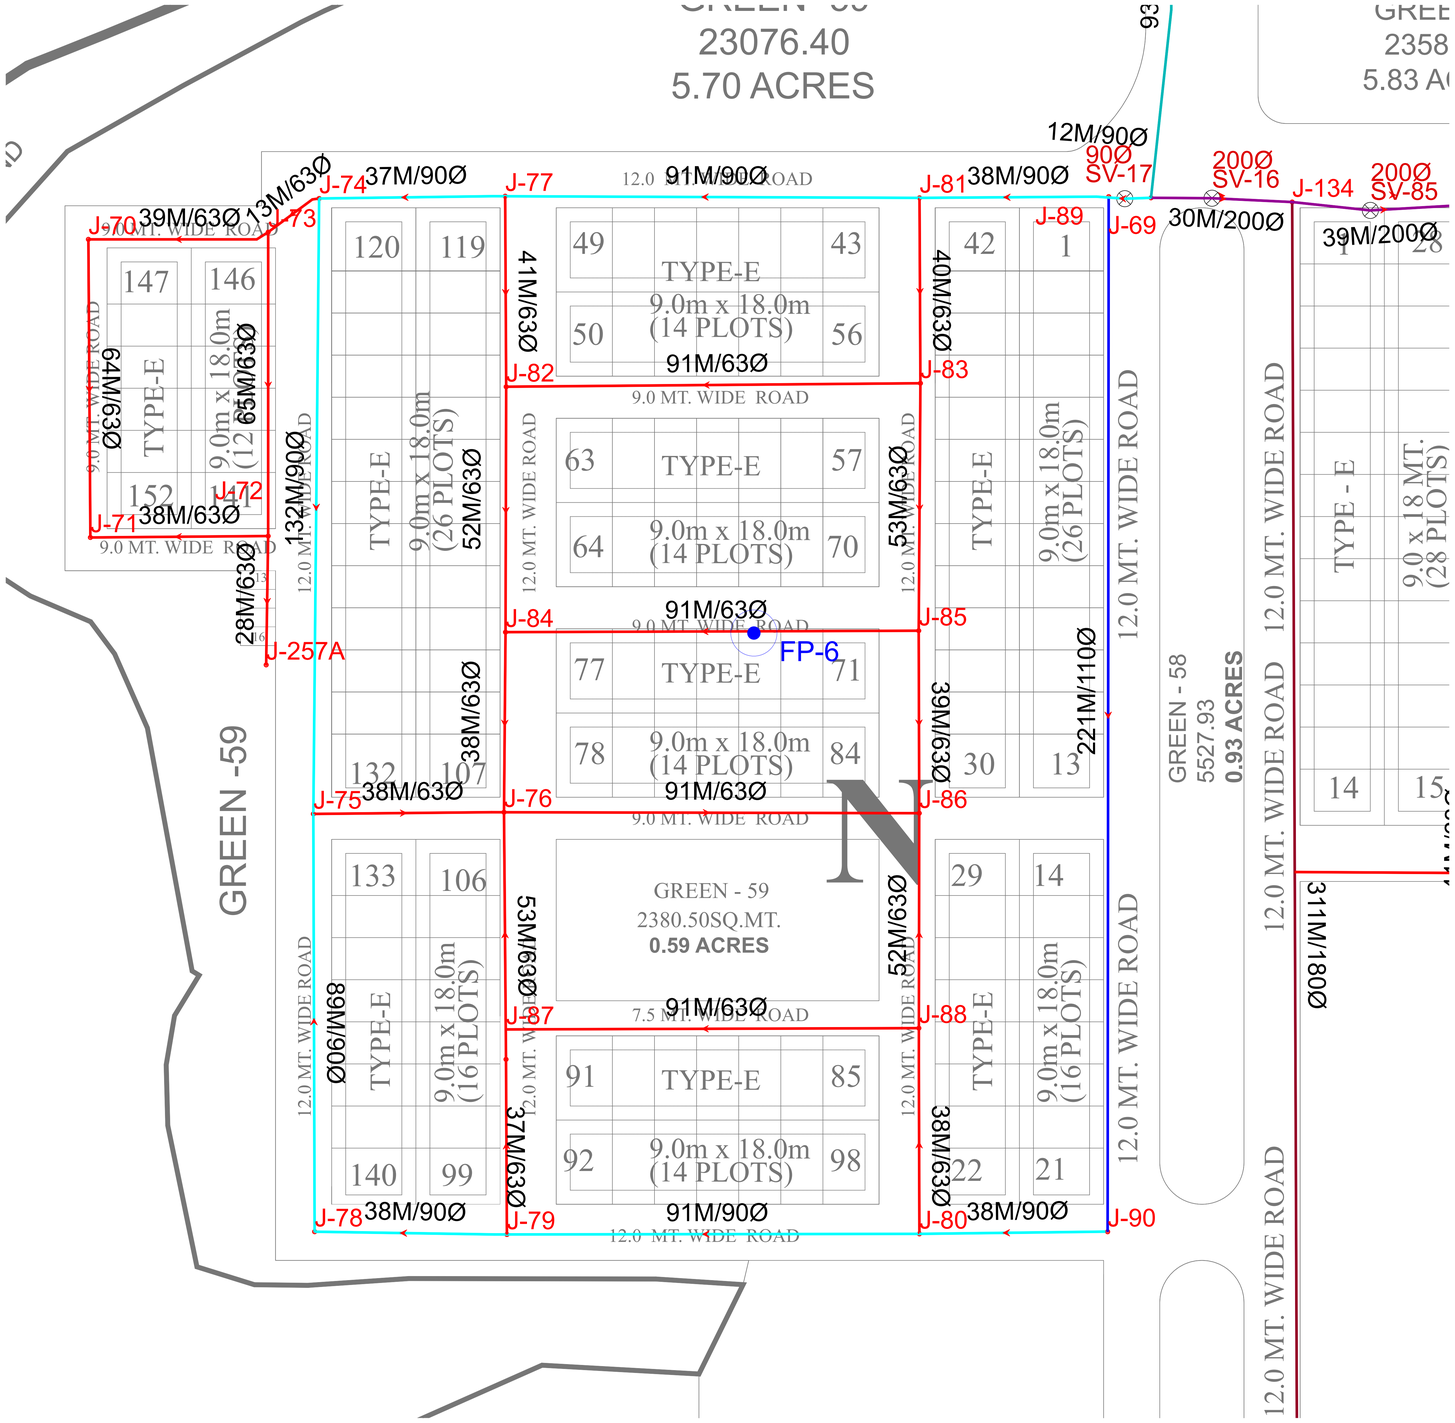

LEGEND

Junction Number — J-92

Length/Diameter of pipe — 100

Overhead Tank

Sluice valve

Fire Hydrant

Air Valve — FP-2

Drain Valve

315Ø MDPE pipe

250Ø MDPE pipe

200Ø MDPE pipe

180Ø MDPE pipe

160Ø MDPE pipe

110Ø MDPE pipe

90Ø MDPE pipe

63Ø MDPE pipe

NOTE - The site can use HDPE and the pressure rating of the pipe should be 6 Kg/CM^2

WATER SUPPLY LAYOUT PLAN

POCKET - N