Annexure - VIII

(DRAWING. NO.- 9)
(BLOCK - A :- SHEET NO.-F)

स्थल पर एक बाद पर स्वीकृत मानचित्र की प्रतियां व दिनांक लिखना अनिवार्य होगा।

विद्युत नियमों के अनुसार सुरक्षित मूल्य योजना ही निर्माण करने किया जायेगा

स्वामित्व सम्बन्धी किसी भी विवाद की स्थिति में मानचित्र की स्वीकृति स्वतः निरस्त समझी जायेगी।

समस्त स्थान के भवन / छतपर की सुरक्षा हेतु लिफ्ट, पानी पर पक्का टैंकरों के ऊपर आपरेटरीय टाई मैन बालम्ब लोहा/आवरक है जो डीजीसीए लेवल लिफ्टर ब्रकेट घन के जोड़े जाते चाहिये।

मानचित्र स्वीकृत घन पर अंकित शर्तों के अधीन मानचित्र निर्गत किया जाता है।

यह मानचित्र स्वीकृति के केवल छैक वर्ष तक वैध है

नगर नियोजक
गाजियाबाद विकास प्राधिकरण
गाजियाबाद

उप नगर नियोजक
गाजियाबाद

नगर नियोजक
गाजियाबाद

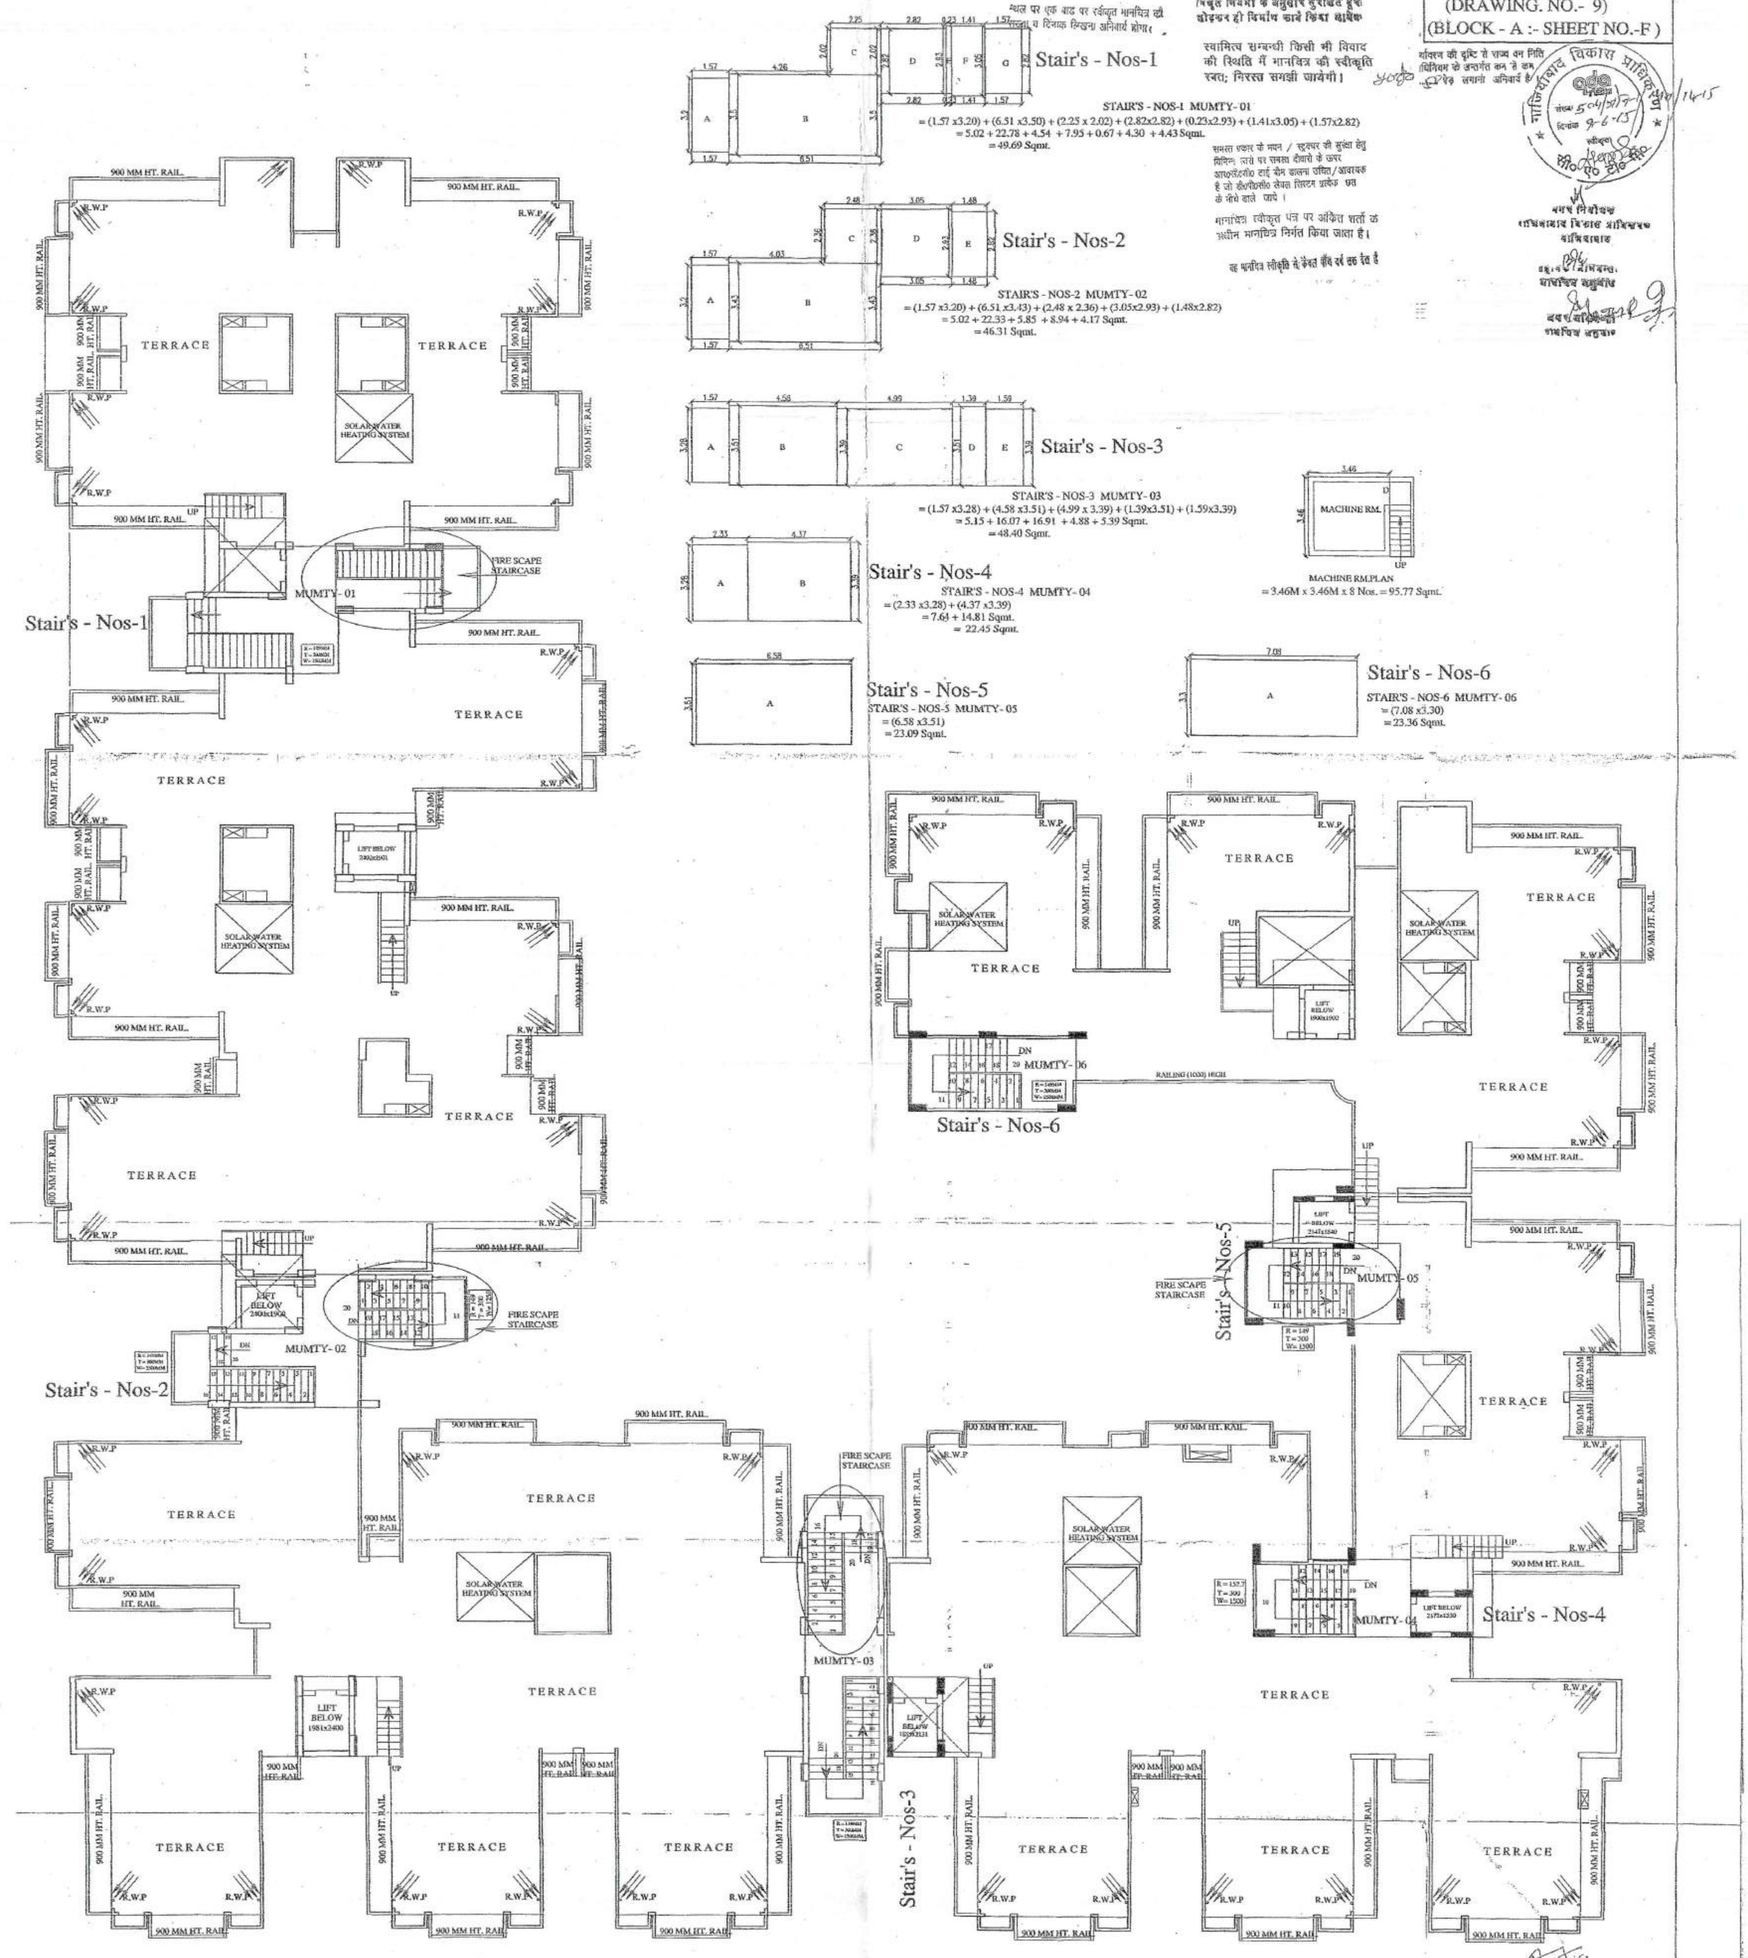

TERRACE FLOOR PLAN

SCALE :- (1:100)

SANJAY JAYASWAL
B.E. CIVIL, M.E. STR. F/V.
11/165, VASUNDHARA COLONY, GZB.

BLOCK - A REVISED (TERRACE PLAN)
SCALE :- (1:100)

PROJECT:-
REVISED PROPOSED GROUP HOUSING ON PLOT BEARING KHASRA NOs.- 146 & 199 , AT MORTI VILLAGEDISTRICT GHAZIABAD UP
OWNER:- M/S:- JAVIN CONSTRUCTION (P) LTD

SIGN. OF OWNER:-

SIGN. OF ENGINEER:-

PREM CHAND TURAI
ARCHITECT/VALUER CAT I 348
N.D. ARCH. A.I.I.A. F.I.V. 174/2
R. No. CA/76/157 MCD/II 1 141141
SHAHDARA, DELHI-110032
PH. 22147090, 9999599931