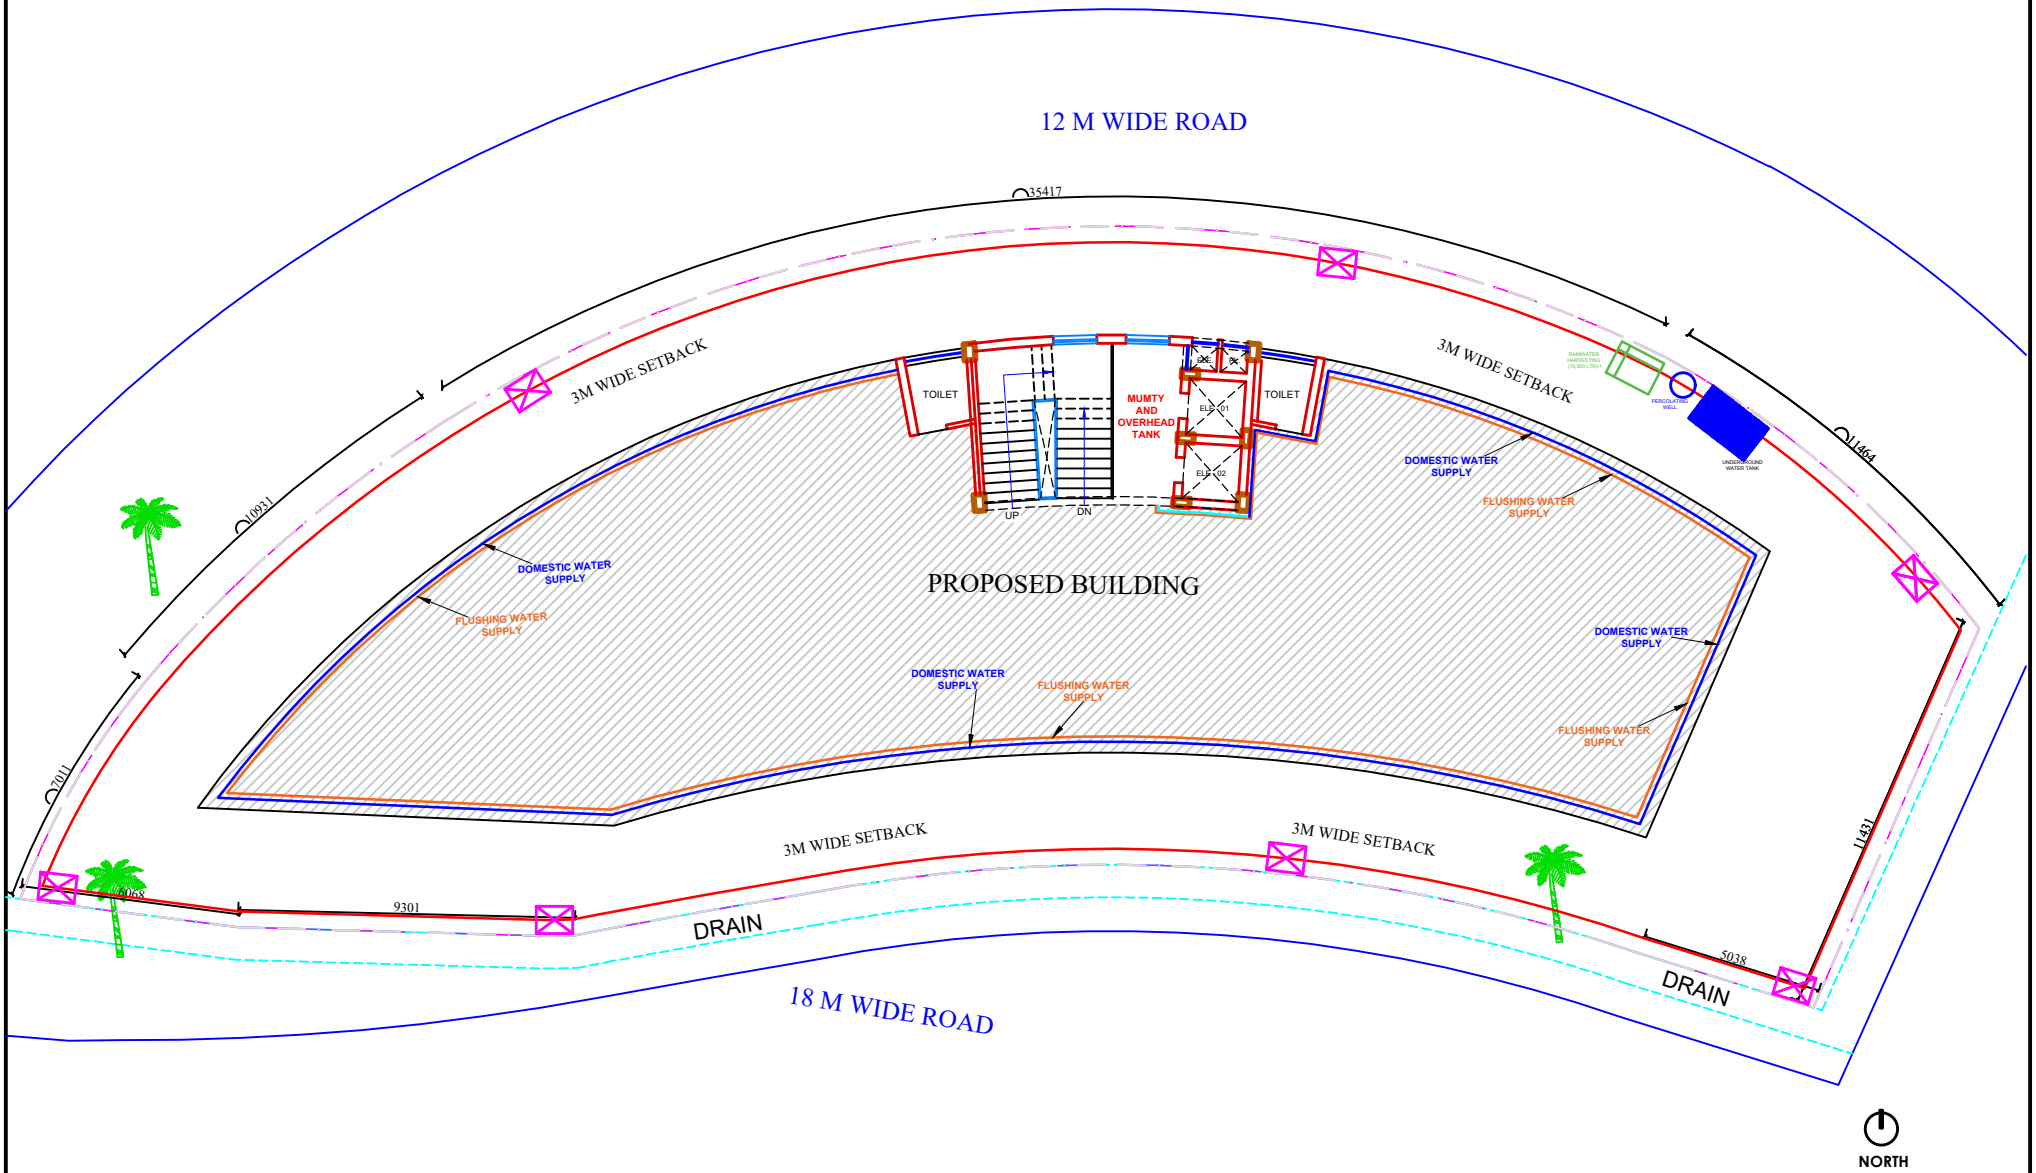

ATAL CIRCLE

WATER SUPPLY PLAN