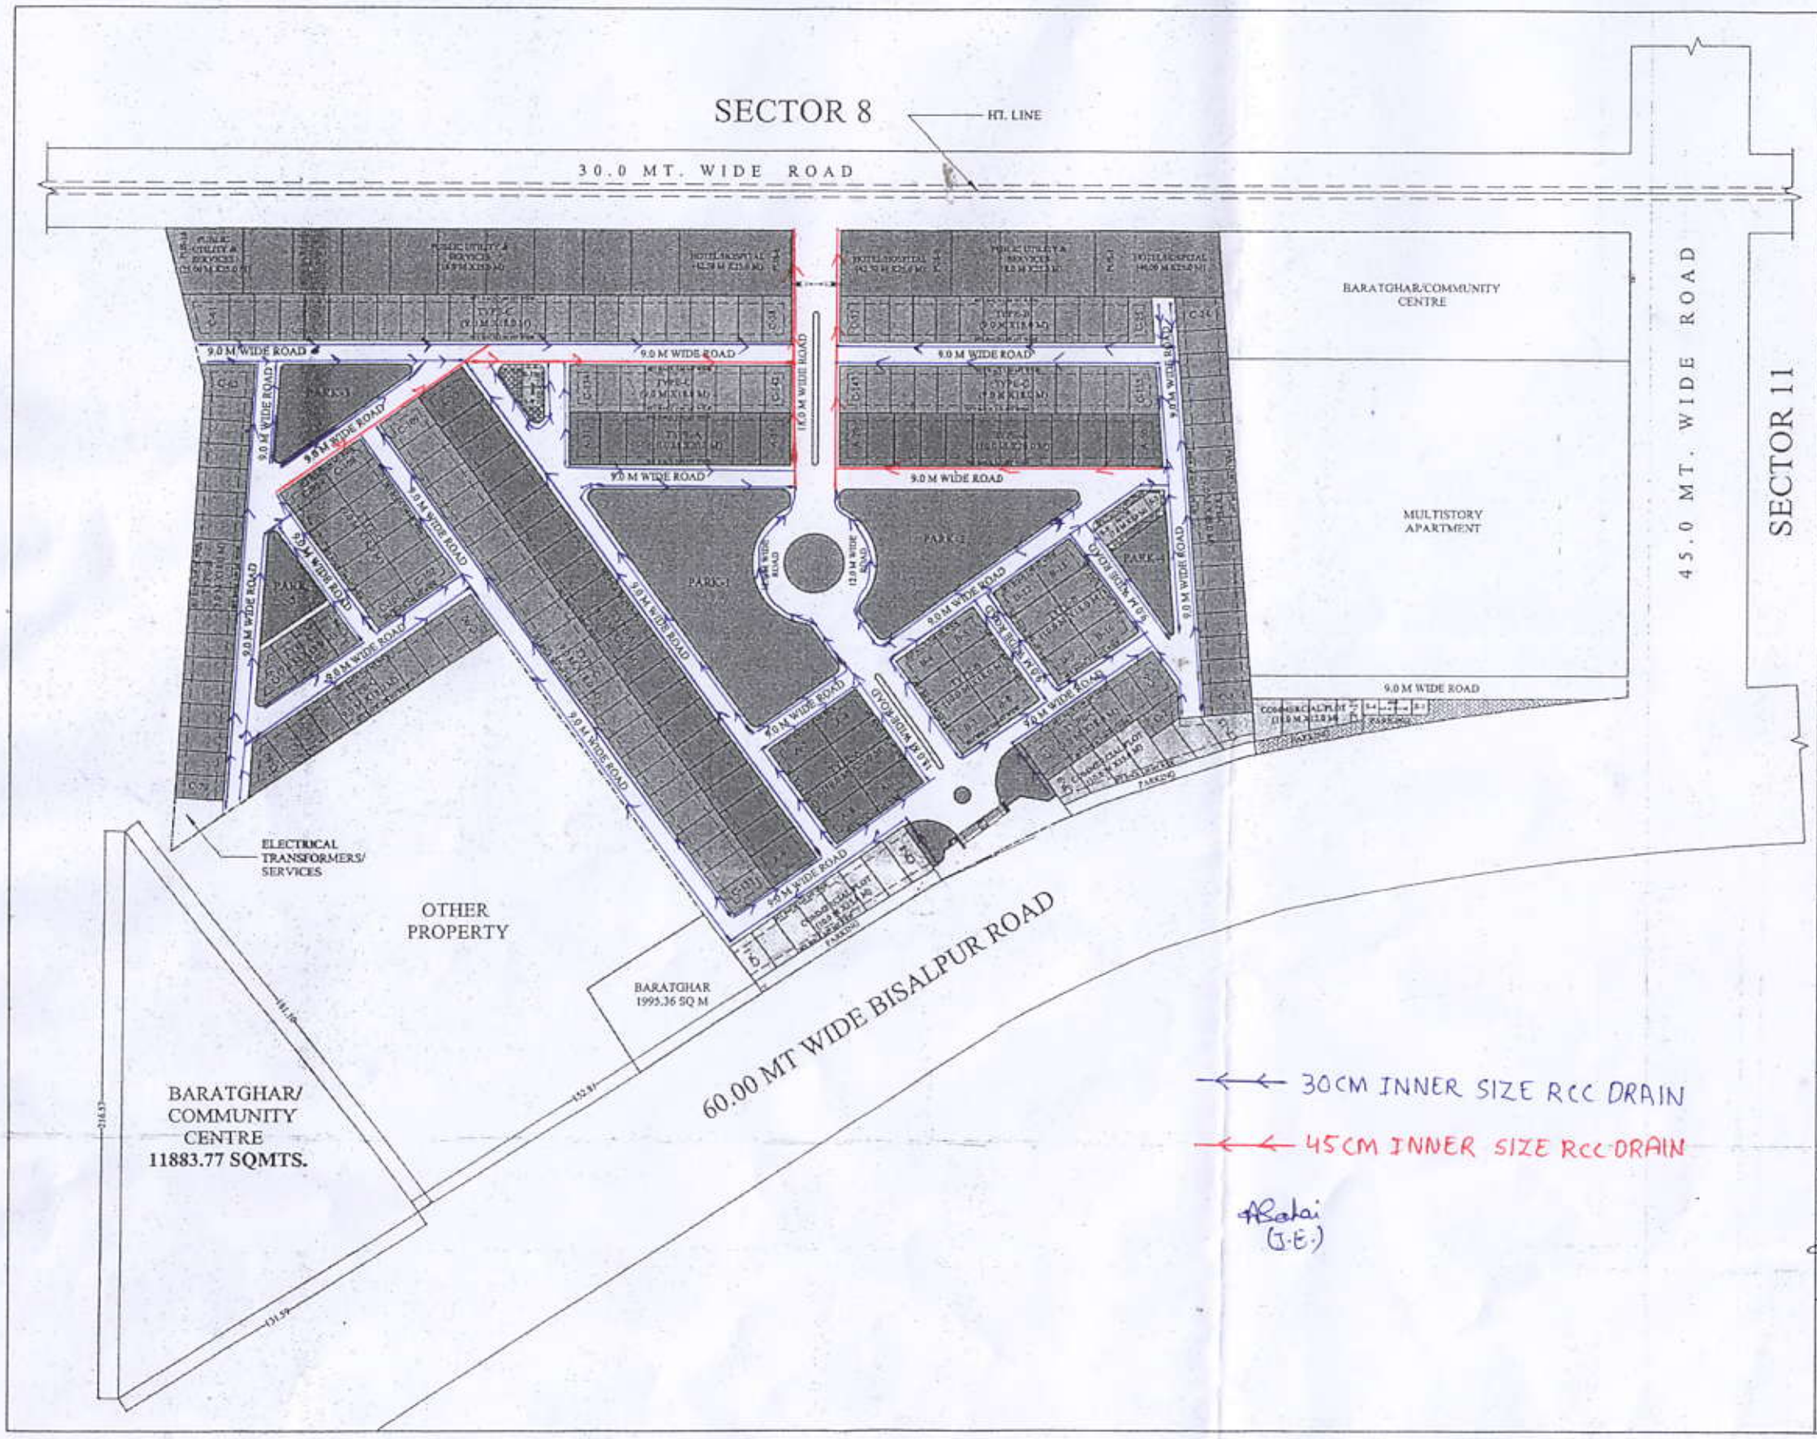

BAREILLY DEVELOPMENT AUTHORITY, BAREILLY

PROPOSED LAYOUT PLAN OF INDRAPRASTH ENCLAVE, SECTOR-12 RAMGANGA NAGAR YOJNA, BAREILLY.

AREA STATEMENT:

TOTAL LAND AREA	1,28,091.53 Sqm.
AREA UNDER RESIDENTIAL	36995.63 Sqm.
AREA UNDER COMMERCIAL	3517.26 Sqm.
AREA OF TRANSFORMER	233.23 Sqm.
AREA MULTISTORY APARTMENT	17441.32 Sqm.
AREA UNDER ROAD	27,188.54 Sqm.
AREA UNDER PUBLIC UTILITY	9298.00 Sqm.
AREA UNDER BARATGHAR/COMM. CEN.	21,282.26 Sqm.
AREA UNDER PARK	9872.28 Sqm.
AREA UNDER PARKING	1509.80 Sqm.
AREA OF PATHWAY	329.69 Sqm
AREA UNDER SHOPS	423.79 Sqm.

PROPERTY DETAILS:

TYPE	AREA (SQMT.)	PLOT SIZE	NOS
A	200.00	10.00 Mt.x20.00 Mt.	50 Nos
B	180.00	10.00 Mt.x18.00 Mt.	16 Nos
C	162.00	09.00 Mt.x18.00 Mt.	155 Nos
SHOPS		-	10 Nos
COMMERCIAL		10.00X15.00 Mt.	15 Nos
COMMERCIAL		10.00X12.00 Mt.	04 Nos
PUBLIC U&S		-	16 Nos

NORTH

SCALE 1:1000

D/M	J.E.(PLA)	J.E.(CONS.)	A.E.(PLA)
23/11/21	23/11/21	23.11.21	23.11.21

A.E.(CONS.)	C.T.P.	V.C.
23.11.21		