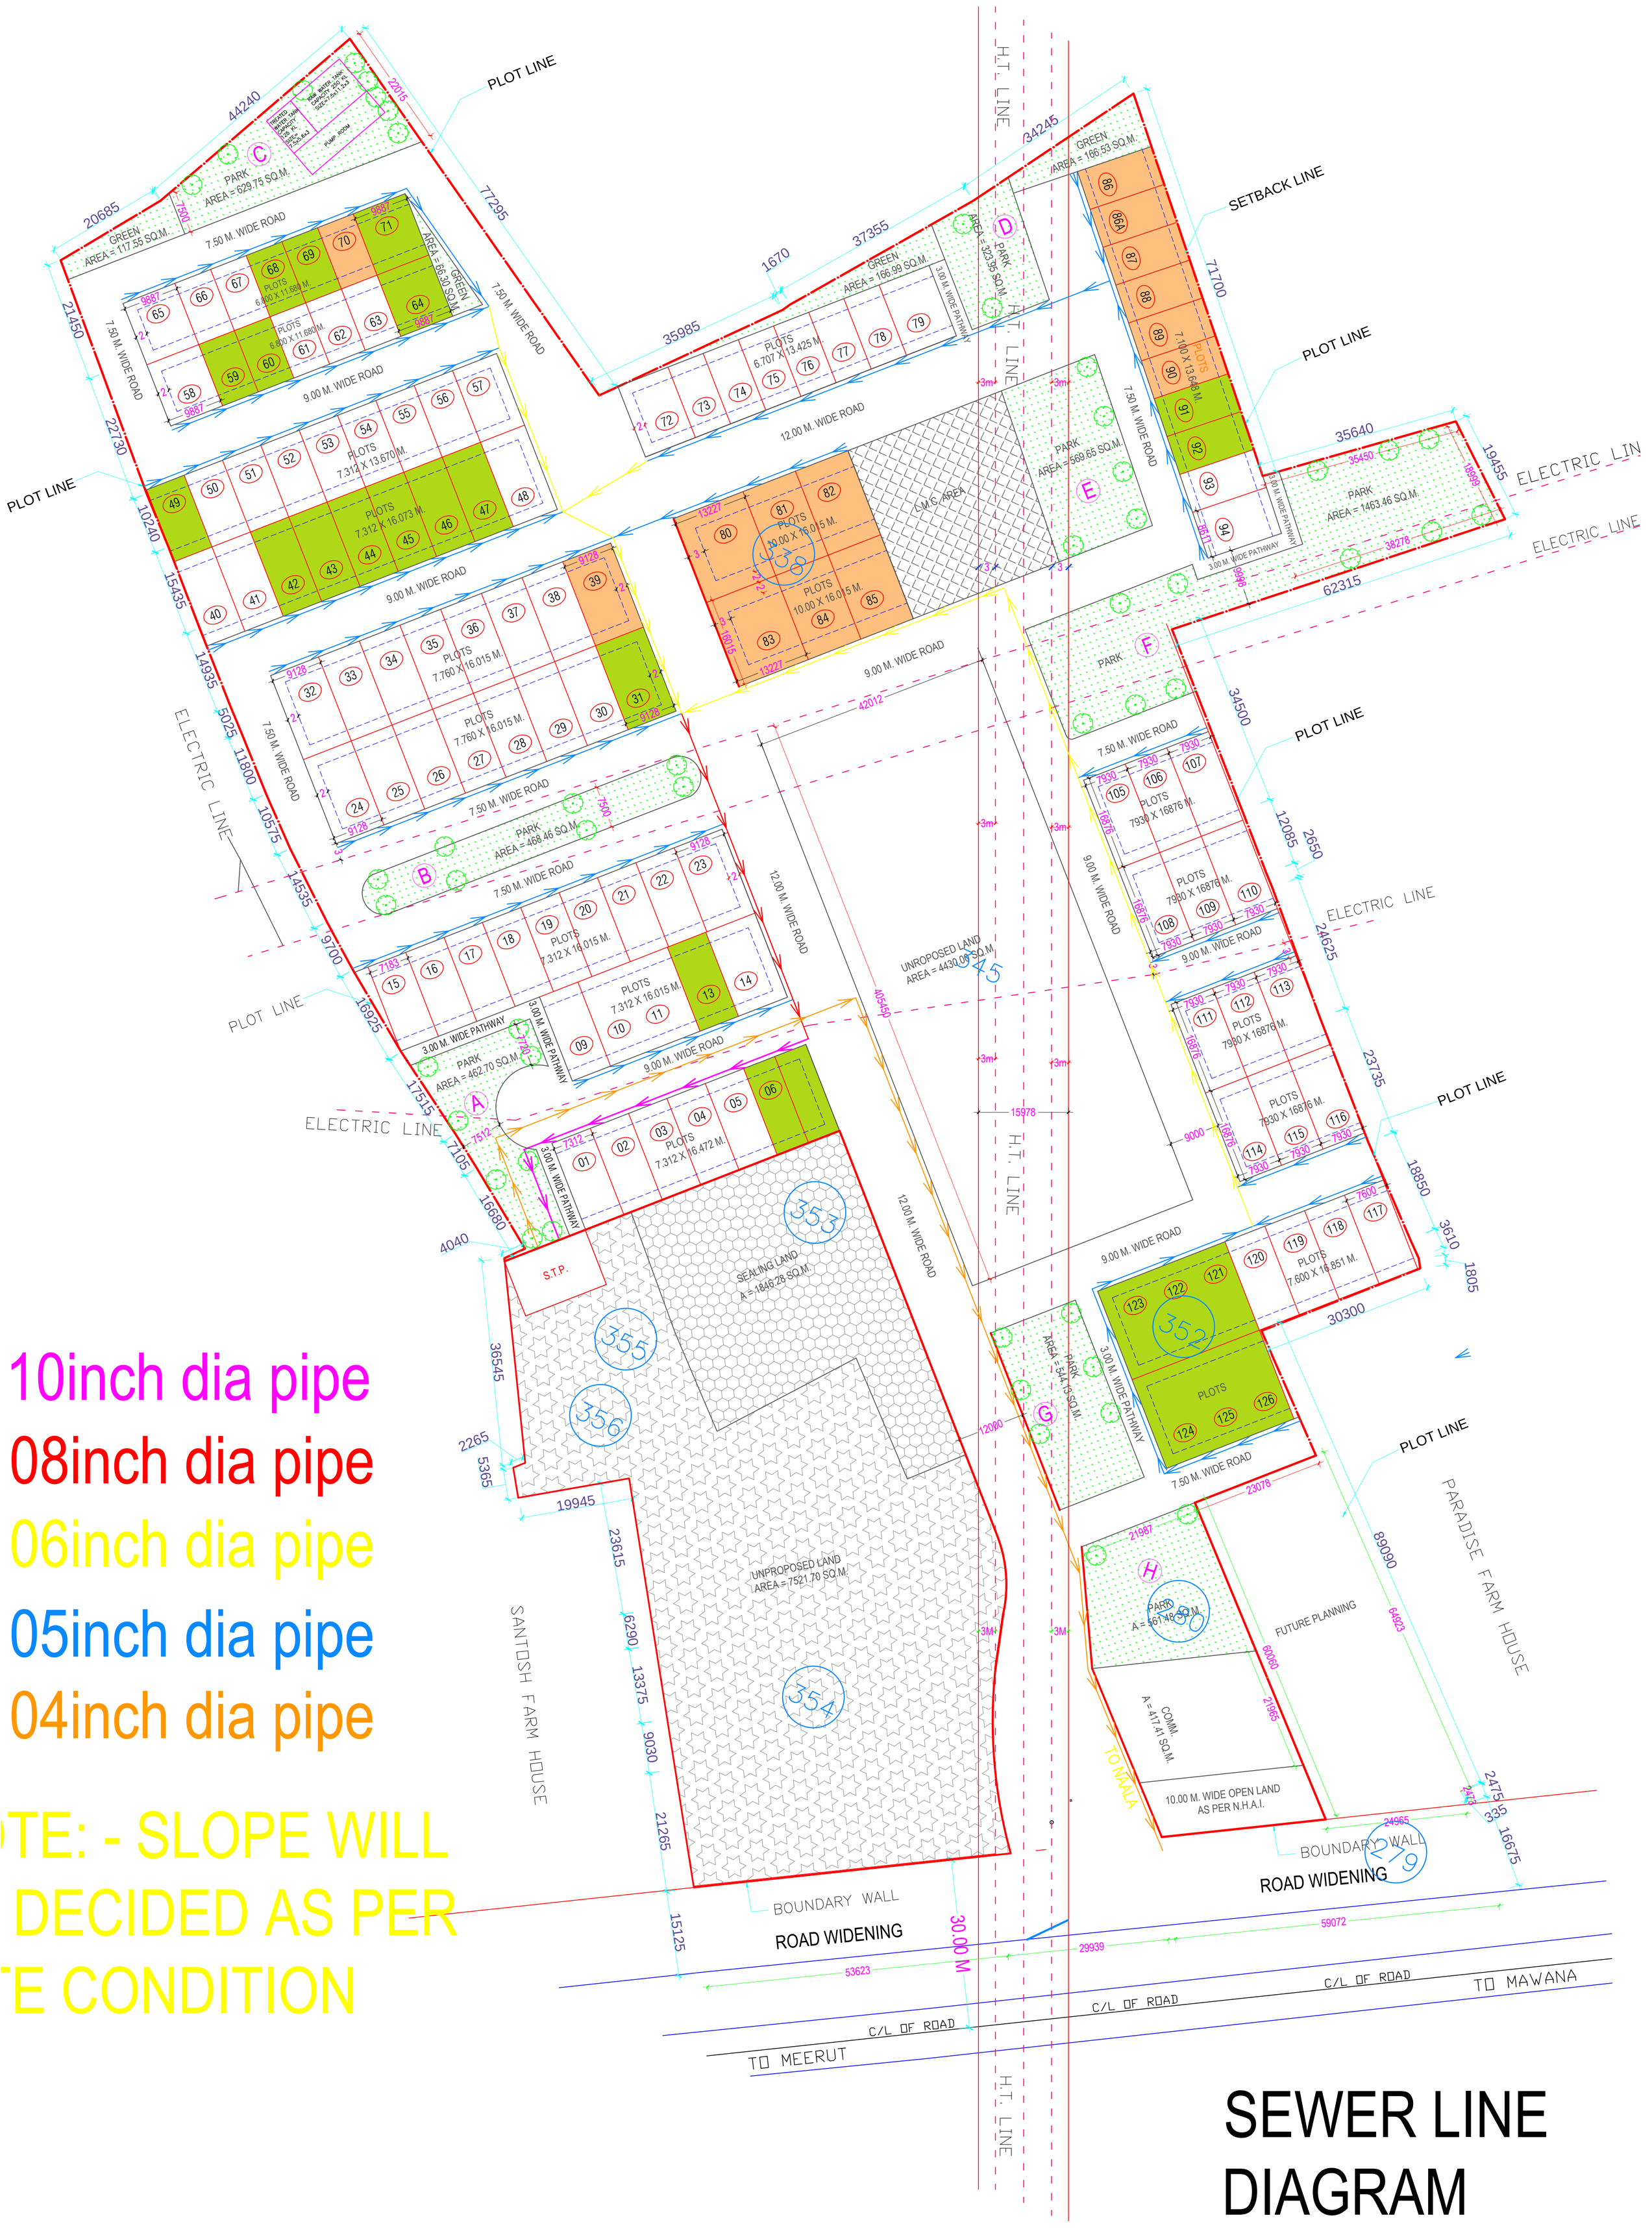


10inch dia pipe

08inch dia pipe

06inch dia pipe

05inch dia pipe

04inch dia pipe

TE: - SLOPE WILL
DECIDED AS PER
E CONDITION

# SEWER LINE DIAGRAM