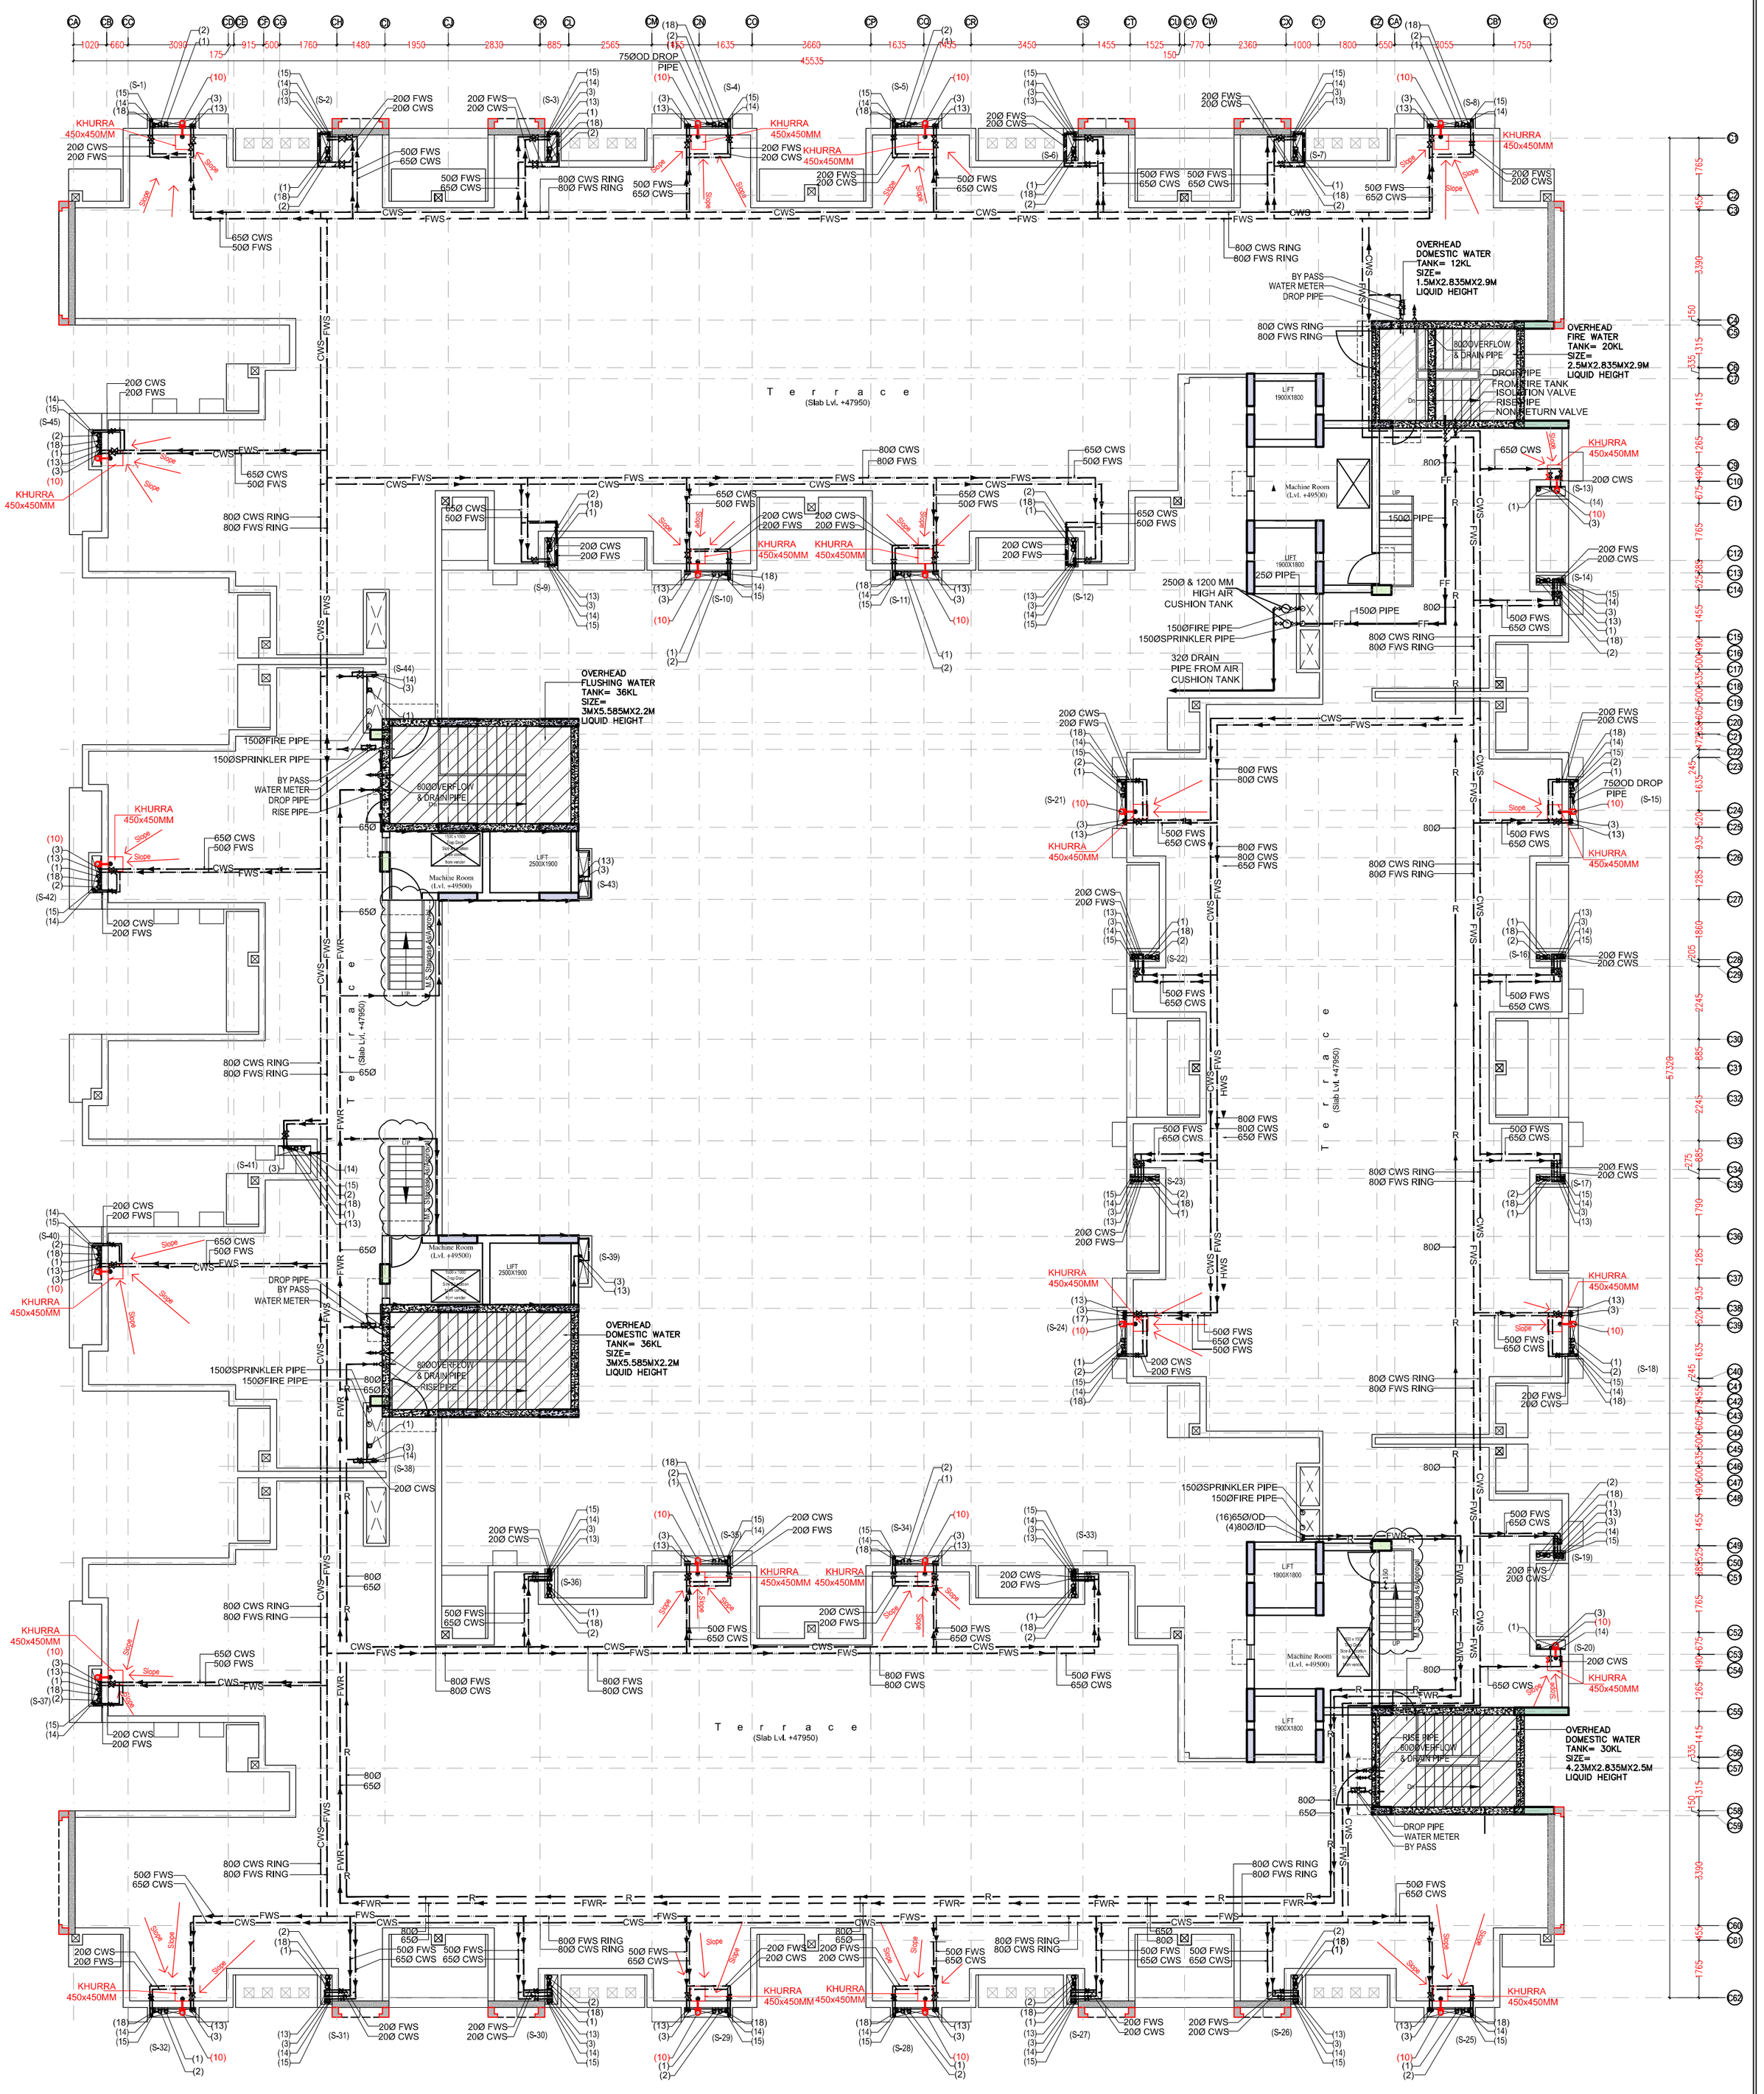

PROJECT:	DRG. TITLE	REVISION:	OWNER ' S	STRUCTURAL CONSULTANT:	ELECTRICAL CONSULTANT :	PHE CONSULTANT :	HVAC CONSULTANT :	ARCHITECT :	
River Height Group Housing At Noor Nagar, Rajnagar Extension, Ghaziabad (U.P.)	PLUMBING DRAWING TERRACE PLAN	REV. / PARTICULAR / DATE	M/s CarolInfrastructure Pvt. Ltd.	PERCEPTIONS 89, GUJARAT VIHAR, VIKAS MARG, DELHI 110092 11/165 SECTOR-11, VASUNDHARA, GHAZIABAD PH :-9810575453 email:- perceptions.str@gmail.com	SUN ENTERPRISES 134, 1st Floor, Shankar Road Market, New Rajinder Nagar, New Delhi - 110060 Tele / Fax - 42430414 , 42430114, E Mail - sunentarsat@yahoo.com sunentarsat@gmail.com	Plumbing & Fire Consultants DEEPAK ASSOCIATES 220, SECTOR- 8-A, DWARKA PHASE-I NEW DELHI PH. - 25366945,9810087476	MEP CONSULTANT:– HARVEX CONSULTANCY SERVICES Heating Ventilation & Air Conditioning Engineers T-, 302,TARUN PLAZA SHOPPING COMPLEX,NEAR SAMACHAR APARTMENT MAYUR VIHAR EXT.PHASE I NEW DELHI-110091 TEL : 011--45104481,42283684 E - m a i l : subodh_kin@yahoo.com hoadelhi@yahoo.in	creative line architects interior designers & planners studio:2nd fl., shri hith plaza,c-25,sector-13,vasundhara, ghz. phone: 0120 4208127, +91 9811132248 website: www.modarch.in; email: ar_navdeepsethi@yahoo.com	DEALT BY: JITENDER CHKD BY: DK DATE: 26-05-2015 SCALE: DDD REV. NO.: R0 DRG . NO.: C1/RH/T14/A/01