Project Title :PROPOSED RESIDENTIAL LAYOUT PLAN OF SHRI BALAJI BUILDERS UNDER AFFORDABLE HOUSING POLICY G.O. NO.- 63 / 2021 / 1093 / EIGHT - 1-21-34 BAITHAK / 2014 T.C. FOROWNER : M/S SHRI BALAJI BUILDERS THROUGH ITS PARTNERS 1- MR. JITENDRA PATEL S/O SHRI MAHENDRA PAL SINGH 2- SWATI SINGH D/O SHRI LAKHPAT SINGH 3- DHAN DEVI D/O SHRI NATTHU LAL R/O- VILLAGE DOHRA ROAD BAREILLYSITE AT- KHASRA NO. 23 (P) 26 (P) , 27 , VILLAGE -ITAUA BENIRAM BAREILLY. & KASHRA NO. 821 , 840, 841 , 842 VILLAGE - KALARI BAREILLY.

| File No | BDA/LD/24-25/0535 | Sheet | 3 / 3 |
|---|---|---|---|
| Submission Date | 2025-03-25 | Scale | 1:100 |

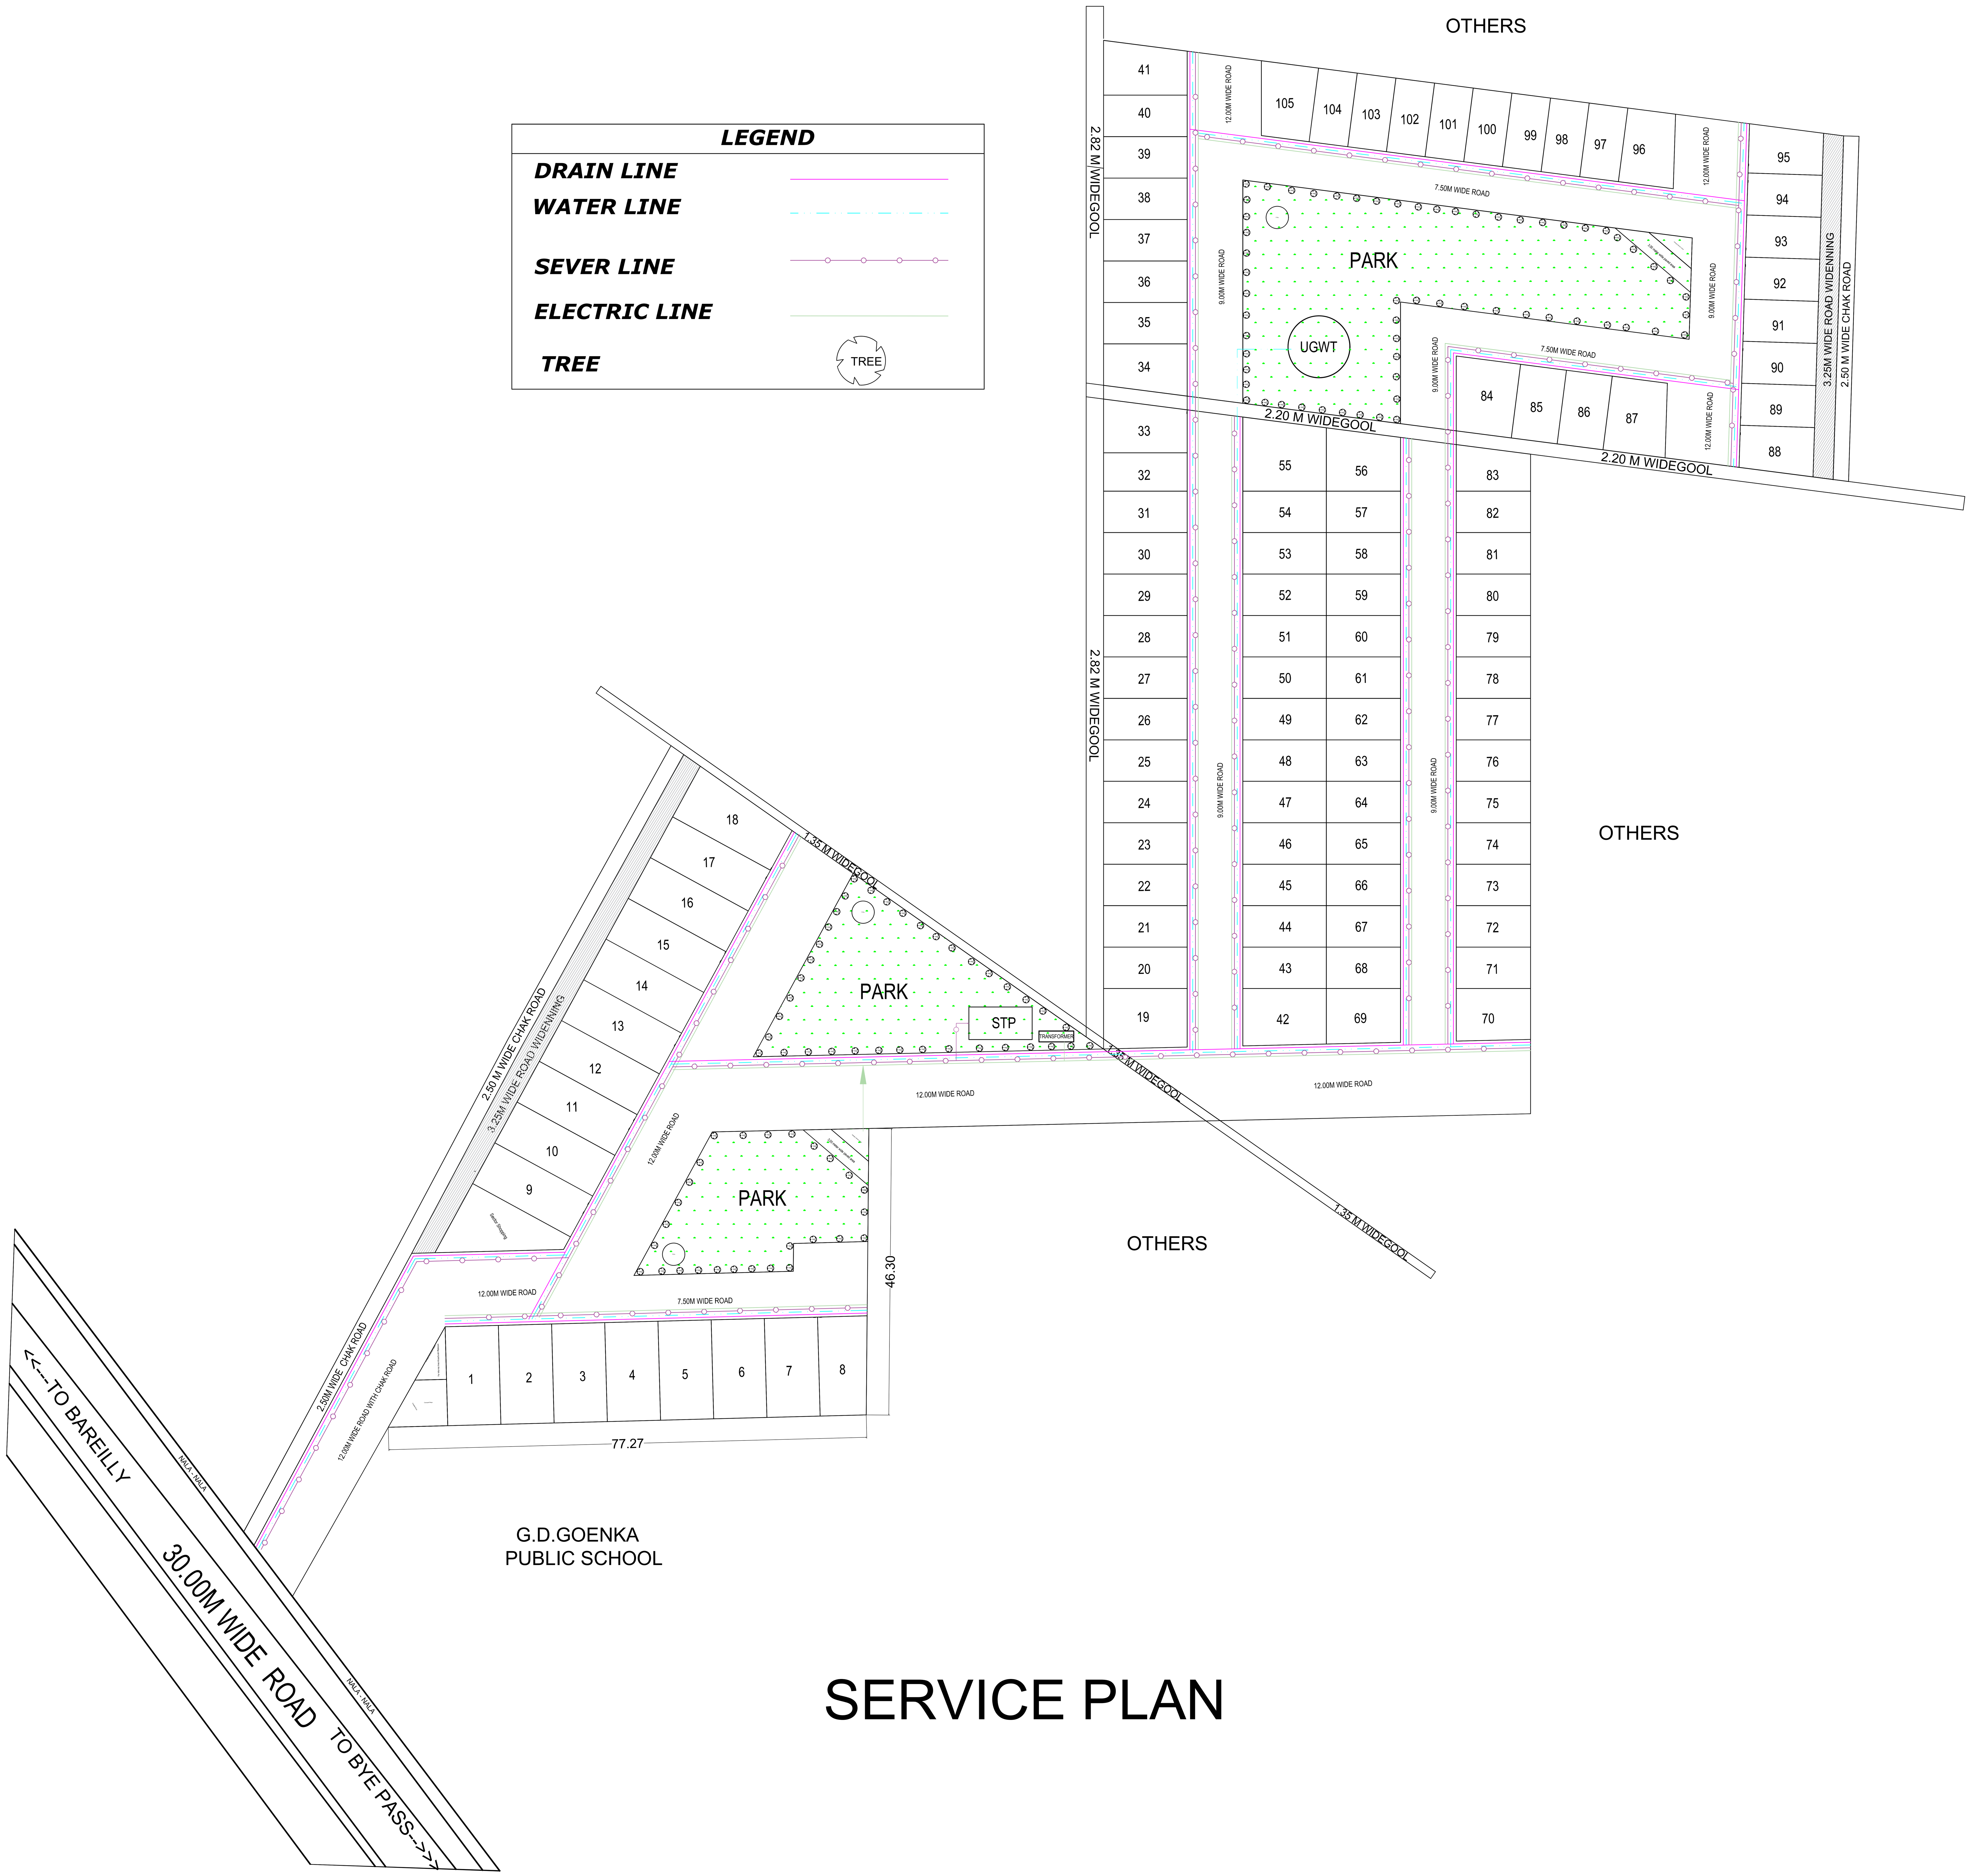


# SERVICE PLAN

OWNER'S NAME AND SIGNATURE

M/S SHRI BALAJI BUILDERS, shribalajibuildersbly@gmail.com, 9917139696

ARCH/ENG'S NAME AND SIGNATURE | STRUCTURE ENGINEER

ASMANJAS SHARMA

CA/2005/36854

Signature valid
Digitally signed by Asmanjas Sharma
Date: 15 Jul 2025 17:03:56
Designation :Architect

Bareilly Development Authority

Signature valid
Digitally signed by Manikandan A
Date: 16 Jul 2025 14:17:09
Organization: Bareilly Development Authority
Designation :Vice Chairman

Building Plan Application Number
BDA/LD/24-25/0535

Sanctioned On
27 Jun 2025

Valid Till
14 Jul 2030

Approved By
Manikandan A (Vice Chairman)

Examined By
Arvind Kumar Srivastava AE (Junior engineer)
Bauddha Mani Gautam (Junior engineer)
Sandeep Kumar (Assistant Engineer)
Ajay Kumar Singh (Town Planner)
AJAY KUMAR SINGH (Chief Town Planner)
Vandita Srivastav (Secretary)

Note: - 1) This drawing is prepared as per the current prevailing Building Bye Laws.
2) If Map sanctioned is used for purpose anything other than stated in application will lead to rejection of Map.

| Total Plot Area: - | 21140.21 | Total FAR Area: - | 0.00 |
|---|---|---|---|
| Total Coverage Area: - | 0.00 | Total BUA Area: - | 0.00 |

ISO_A0_(841.00_x_1189.00_MM)

The correctness and accuracy of Proposal Information and drawing is a responsibilty of POR/owner. Accuracy of Scrutiny Report is subject to accuracy of end-user provided data, 3rd party software/hardware/services, etc. SoftTech Engineers Ltd. is not liable for any damages which may arise from use, or inability to use the Application. Texts printed in 'Italics' and 'Blue' color are user inputs, which are not verified and not generated by scrutiny software.