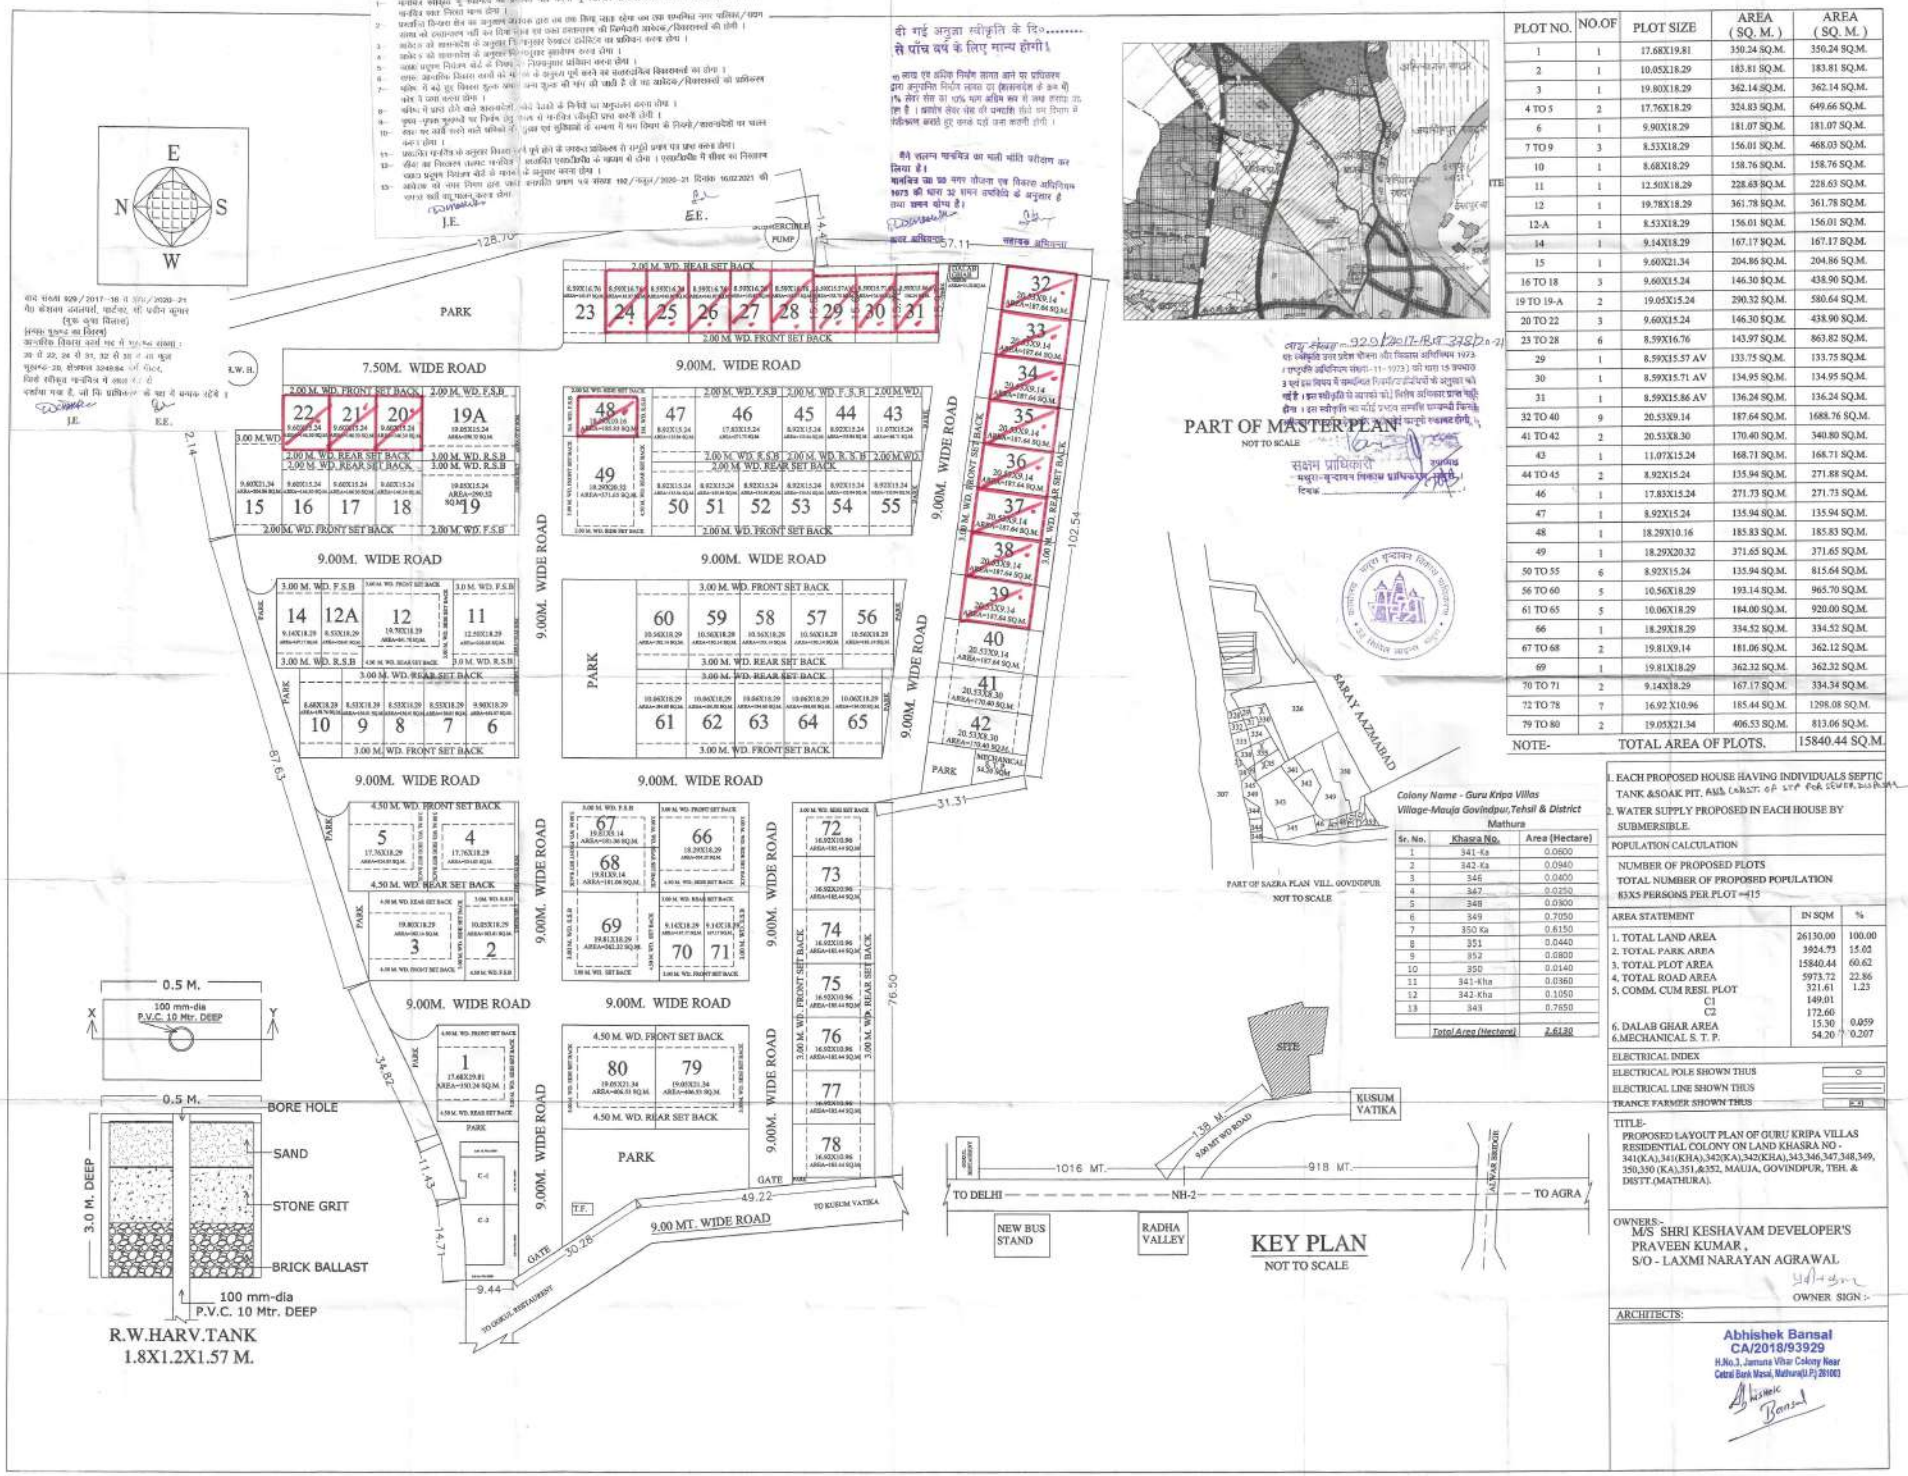

PLOT NO.	NO.OF	PLOT SIZE	AREA (SQ. M.)	AREA (SQ. M.)
1	1	17.68X19.81	350.24 SQ.M.	350.24 SQ.M.
2	1	10.05X18.29	183.81 SQ.M.	183.81 SQ.M.
3	1	19.80X18.29	362.14 SQ.M.	362.14 SQ.M.
4 TO 5	2	17.76X18.29	324.83 SQ.M.	649.66 SQ.M.
6	1	9.90X18.29	181.07 SQ.M.	181.07 SQ.M.
7 TO 9	3	8.53X18.29	156.01 SQ.M.	468.03 SQ.M.
10	1	8.68X18.29	158.76 SQ.M.	158.76 SQ.M.
11	1	12.50X18.29	228.63 SQ.M.	228.63 SQ.M.
12	1	19.78X18.29	361.78 SQ.M.	361.78 SQ.M.
12-A	1	8.53X18.29	156.01 SQ.M.	156.01 SQ.M.
14	1	9.14X18.29	167.17 SQ.M.	167.17 SQ.M.
15	1	9.60X21.34	204.86 SQ.M.	204.86 SQ.M.
16 TO 18	3	9.60X15.24	146.30 SQ.M.	438.90 SQ.M.
19 TO 19-A	2	19.05X15.24	290.32 SQ.M.	580.64 SQ.M.
20 TO 22	3	9.60X15.24	146.30 SQ.M.	438.90 SQ.M.
23 TO 28	6	8.59X16.76	143.97 SQ.M.	863.82 SQ.M.
29	1	8.59X15.57 AV	133.75 SQ.M.	133.75 SQ.M.
30	1	8.59X15.71 AV	134.95 SQ.M.	134.95 SQ.M.
31	1	8.59X15.86 AV	136.24 SQ.M.	136.24 SQ.M.
32 TO 40	9	20.53X9.14	187.64 SQ.M.	1688.76 SQ.M.
41 TO 42	2	20.53X8.30	170.40 SQ.M.	340.80 SQ.M.
43	1	11.07X15.24	168.71 SQ.M.	168.71 SQ.M.
44 TO 45	2	8.92X15.24	135.94 SQ.M.	271.88 SQ.M.
46	1	17.83X15.24	271.73 SQ.M.	271.73 SQ.M.
47	1	8.92X15.24	135.94 SQ.M.	135.94 SQ.M.
48	1	18.29X10.16	185.83 SQ.M.	185.83 SQ.M.
49	1	18.29X20.32	371.65 SQ.M.	371.65 SQ.M.
50 TO 55	6	8.92X15.24	135.94 SQ.M.	815.64 SQ.M.
56 TO 60	5	10.56X18.29	193.14 SQ.M.	965.70 SQ.M.
61 TO 65	5	10.06X18.29	184.00 SQ.M.	920.00 SQ.M.
66	1	18.29X18.29	334.52 SQ.M.	334.52 SQ.M.
67 TO 68	2	19.81X9.14	181.06 SQ.M.	362.12 SQ.M.
69	1	19.81X18.29	362.32 SQ.M.	362.32 SQ.M.
70 TO 71	2	9.14X18.29	167.17 SQ.M.	334.34 SQ.M.
72 TO 78	7	16.92 X10.96	185.44 SQ.M.	1298.08 SQ.M.
79 TO 80	2	19.05X21.34	406.53 SQ.M.	813.06 SQ.M.
NOTE-		TOTAL AREA OF PLOTS.		15840.44 SQ.M.

Colony Name - Guru Kripa Villas
Village-Mauja Govindpur, Tehsil & District Mathura

Sr. No.	Khasra No.	Area (Hectare)
1	341-Ka	0.0600
2	342-Ka	0.0940
3	346	0.0400
4	347	0.0250
5	348	0.0300
6	349	0.7050
7	350 Ka	0.6150
8	351	0.0440
9	352	0.0800
10	350	0.0140
11	341-Kha	0.0360
12	342-Kha	0.1050
13	343	0.7650
	Total Area (Hectare)	2.6130

1. EACH PROPOSED HOUSE HAVING INDIVIDUALS SEPTIC TANK &SOAK PIT. AND CAPACITY OF STP FOR SEWER DISPOSAL
2. WATER SUPPLY PROPOSED IN EACH HOUSE BY SUBMERSIBLE.

POPULATION CALCULATION

NUMBER OF PROPOSED PLOTS
TOTAL NUMBER OF PROPOSED POPULATION
83X5 PERSONS PER PLOT =415

AREA STATEMENT	IN SQM	%
1. TOTAL LAND AREA	26130.00	100.00
2. TOTAL PARK AREA	3924.73	15.02
3. TOTAL PLOT AREA	15840.44	60.62
4. TOTAL ROAD AREA	5973.72	22.86
5. COMM. CUM RESI. PLOT	321.61	1.23
C1	149.01	
C2	172.60	
6. DALAB GHAR AREA	15.30	0.059
6.MECHANICAL S. T. P.	54.20	0.207

ELECTRICAL INDEX

ELECTRICAL POLE SHOWN THUS
ELECTRICAL LINE SHOWN THUS
TRANCE FARMER SHOWN THUS

TITLE-
PROPOSED LAYOUT PLAN OF GURU KRIPA VILLAS RESIDENTIAL COLONY ON LAND KHASRA NO - 341(KA),341(KHA),342(KA),342(KHA),343,346,347,348,349, 350,350 (KA),351,&352, MAUJA, GOVINDPUR, TEH. & DISTT.(MATHURA).

OWNERS:-
M/S SHRI KESHAVAM DEVELOPER'S
PRAVEEN KUMAR ,
S/O - LAXMI NARAYAN AGRAWAL

OWNER SIGN :-

ARCHITECTS:

Abhishek Bansal
CA/2018/93929
H.No.3, Jamuna Vihar Colony Near Cetral Bank Masal, Mathura(U.P) 281001