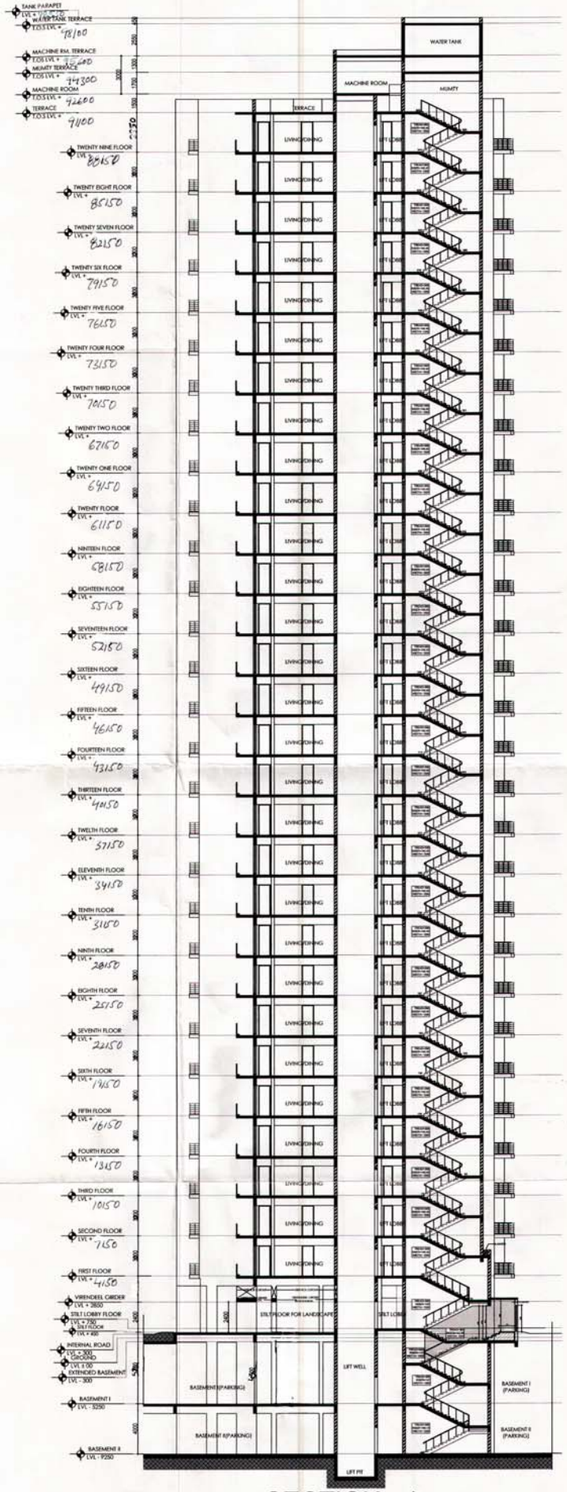

SECTION - 1

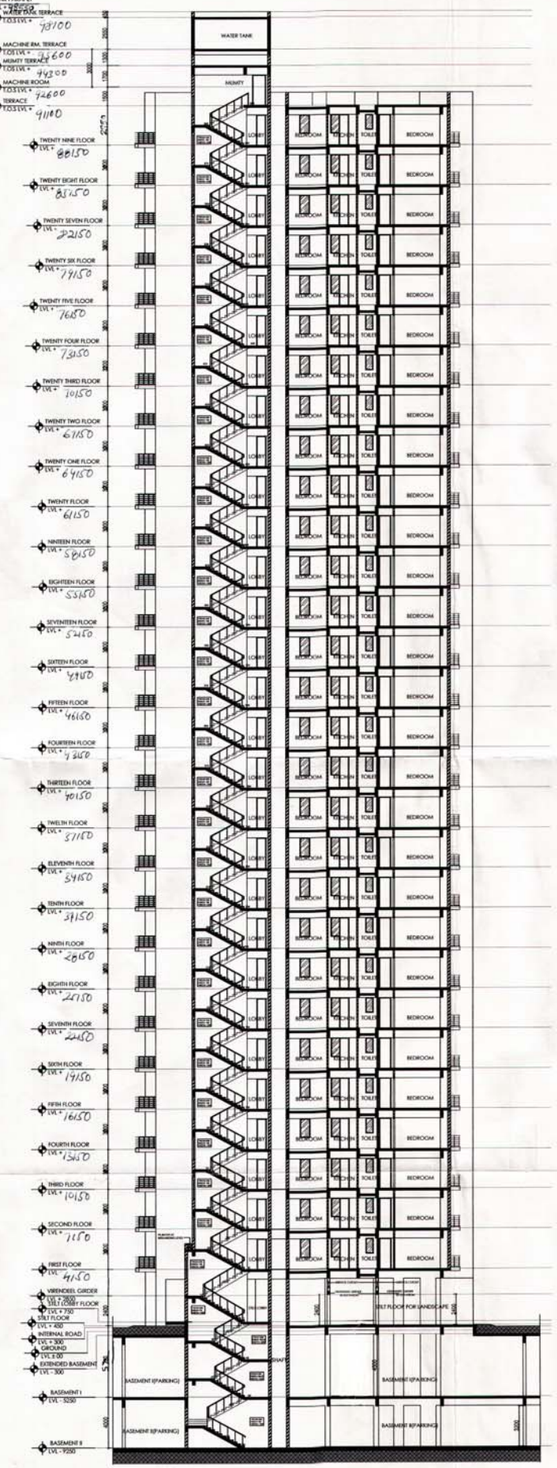

SECTION - 2

भवन प्रस्ताव
भूतल + 29 आवासीय भवन की स्वीकृति हेतु

भवन प्रस्तावक

अतिक्रमण पाये जाने पर भारी समुपयोजन शुल्क देना पड़ेगा है तथा अधिक अतिक्रमण पाये जाने की दशा में भवन को ध्वस्त भी किया जा सकता है। आप स्वीकृत मानचित्र के अनुसार ही निर्माण करें, अतिक्रमण न करें।

Encroachments on Front, Rear & Side setbacks invite heavy penalties. Encroachments could be demolished also Please avoid encroachments construct buildings as per Sanctioned Map.

भवन प्रस्तावक

नोट: 1. यह मानचित्र स्वीकृति को नियोजक की अधिक से कम दो वर्ष की अवधि तक पंजीकृत भवनों पर लेख भवनों पर लेख भवनों पर लेख भवनों के अधिकार उपलब्ध सुनिश्चित न होने की दशा में मानचित्र की वैधता रद्दे की वैधता सिर्फ तक ही समझी जायेगी।

2) आवंटी को अधिभोग प्रमाण पत्र हेतु आवेदन करने तथा निकाय प्रभार (आवास) से नियम अनुसार समय वृद्धिपत्र प्राप्तसार प्रस्तुत करना होगा

भवन प्रस्ताव
नियंत्रण-आवासीय, आवासन एवं नगर प्रोन्नति की शर्तों के पूर्णतया पालन करने हेतु बाध्य है।
संख्या
N-1448/769
पत्र संख्या नोएडा प्राधिकरण,
दिनांक 15/9/15
दिनांक 15/9/15
(भवन प्रस्ताव)

Map for proposed Building is as per Bye Laws. Submitted for approval. Please.

Architect

SUBMISSION DRAWING

PROJECT:

PROPOSED PLAN FOR SPORTS CITY AT LAND PARCEL S.C.-01/ C-3,SEC.-79, NOIDA (U.P.) FOR M/S PIYUSH IT SOLUTIONS PVT. LTD.

DRAWING TITLE :

TOWER-A3,A4
SECTIONS

For Piyush It Solutions Pvt. Ltd.
Authorised Signatory

AR. DHARMNDRA
CA/2001/2740

OWNER'S SIGN	ARCHITECT'S SIGN.

SCALE	DEALT BY	DATE -
DESIGN BY	CHECKED BY	DRG. No. SD-06