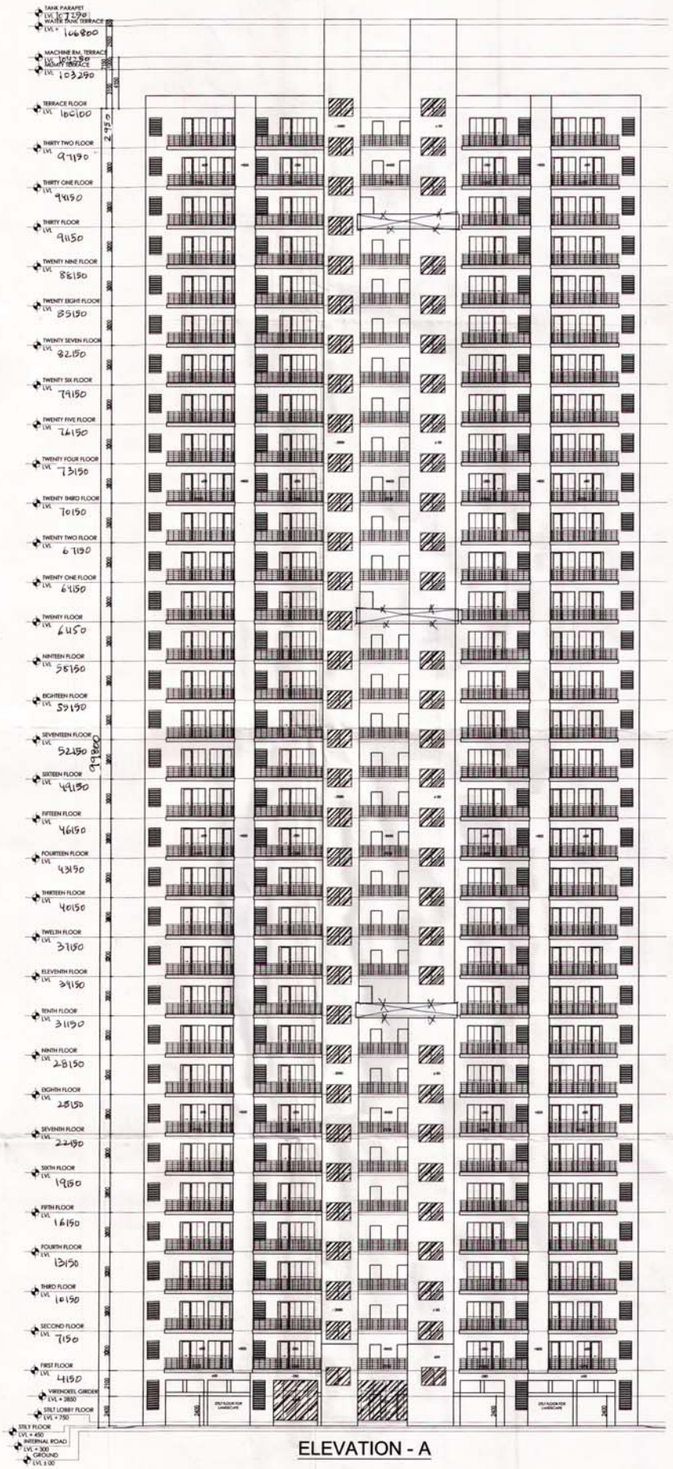
TANK PARAPET
LVL 167290
WATER TANK TERRACE
LVL 166800
MACHINE RM. TERRACE
LVL 163290
TERRACE FLOOR
LVL 160100
THIRTY TWO FLOOR
LVL 97190
THIRTY ONE FLOOR
LVL 94150
THIRTY FLOOR
LVL 91150
TWENTY NINE FLOOR
LVL 88150
TWENTY EIGHT FLOOR
LVL 85150
TWENTY SEVEN FLOOR
LVL 82150
TWENTY SIX FLOOR
LVL 79150
TWENTY FIVE FLOOR
LVL 76150
TWENTY FOUR FLOOR
LVL 73150
TWENTY THIRD FLOOR
LVL 70150
TWENTY TWO FLOOR
LVL 67150
TWENTY ONE FLOOR
LVL 64150
TWENTY FLOOR
LVL 61450
NINTEEN FLOOR
LVL 58150
EIGHTEEN FLOOR
LVL 55150
SEVENTEEN FLOOR
LVL 52150
SIXTEEN FLOOR
LVL 49150
FIFTEEN FLOOR
LVL 46150
FOURTEEN FLOOR
LVL 43150
THIRTEEN FLOOR
LVL 40150
TWELEN FLOOR
LVL 37150
ELEVENTH FLOOR
LVL 34150
TENTH FLOOR
LVL 31150
NINTH FLOOR
LVL 28150
EIGHTH FLOOR
LVL 25150
SEVENTH FLOOR
LVL 22150
SIXTH FLOOR
LVL 19150
FIFTH FLOOR
LVL 16150
FOURTH FLOOR
LVL 13150
THIRD FLOOR
LVL 10150
SECOND FLOOR
LVL 7150
FIRST FLOOR
LVL 4150
VIERENDEEL GIRDER
LVL = 2850
STILT LOBBY FLOOR
LVL = 750
STILT FLOOR
LVL = 450
INTERNAL ROAD
LVL = 300
GROUND
LVL ± 00
2950
3000
3300
3000
3300
3000
3300