LAYOUT PLAN OF PRADHAN MANTRI AWAS YOJNA AT PRATAP VIHAR SECTOR XI, G. M. P. GHAZIABAD.

PHASE I - PROPOSED 720 PMAY EWS HOUSES

TOTAL AREA OF LAND	= 32671.00 SQ.M.	100.00 %
AREA UNDER RESIDENTIAL	= 17752.00 SQ.M.	54.34 %
AREA UNDER COMMERCIAL	= 1288.00 SQ.M.	03.94 %
AREA UNDER FACILITIES	= 2424.00 SQ.M.	07.42 %
AREA UNDER PARK/GREEN	= 4963.00 SQ.M.	15.19 %
AREA UNDER ROAD	= 6244.00 SQ.M.	19.11 %

N

TOTAL NOS. OF BLOCKS = 25
TOTAL NOS. OF HOUSES = 1200
(GROUND + 3 STORIED)

CARPET AREA OF ONE UNIT = 22.67 SQ.M.
COVERED AREA OF ONE UNIT = 27.37 SQ.M.

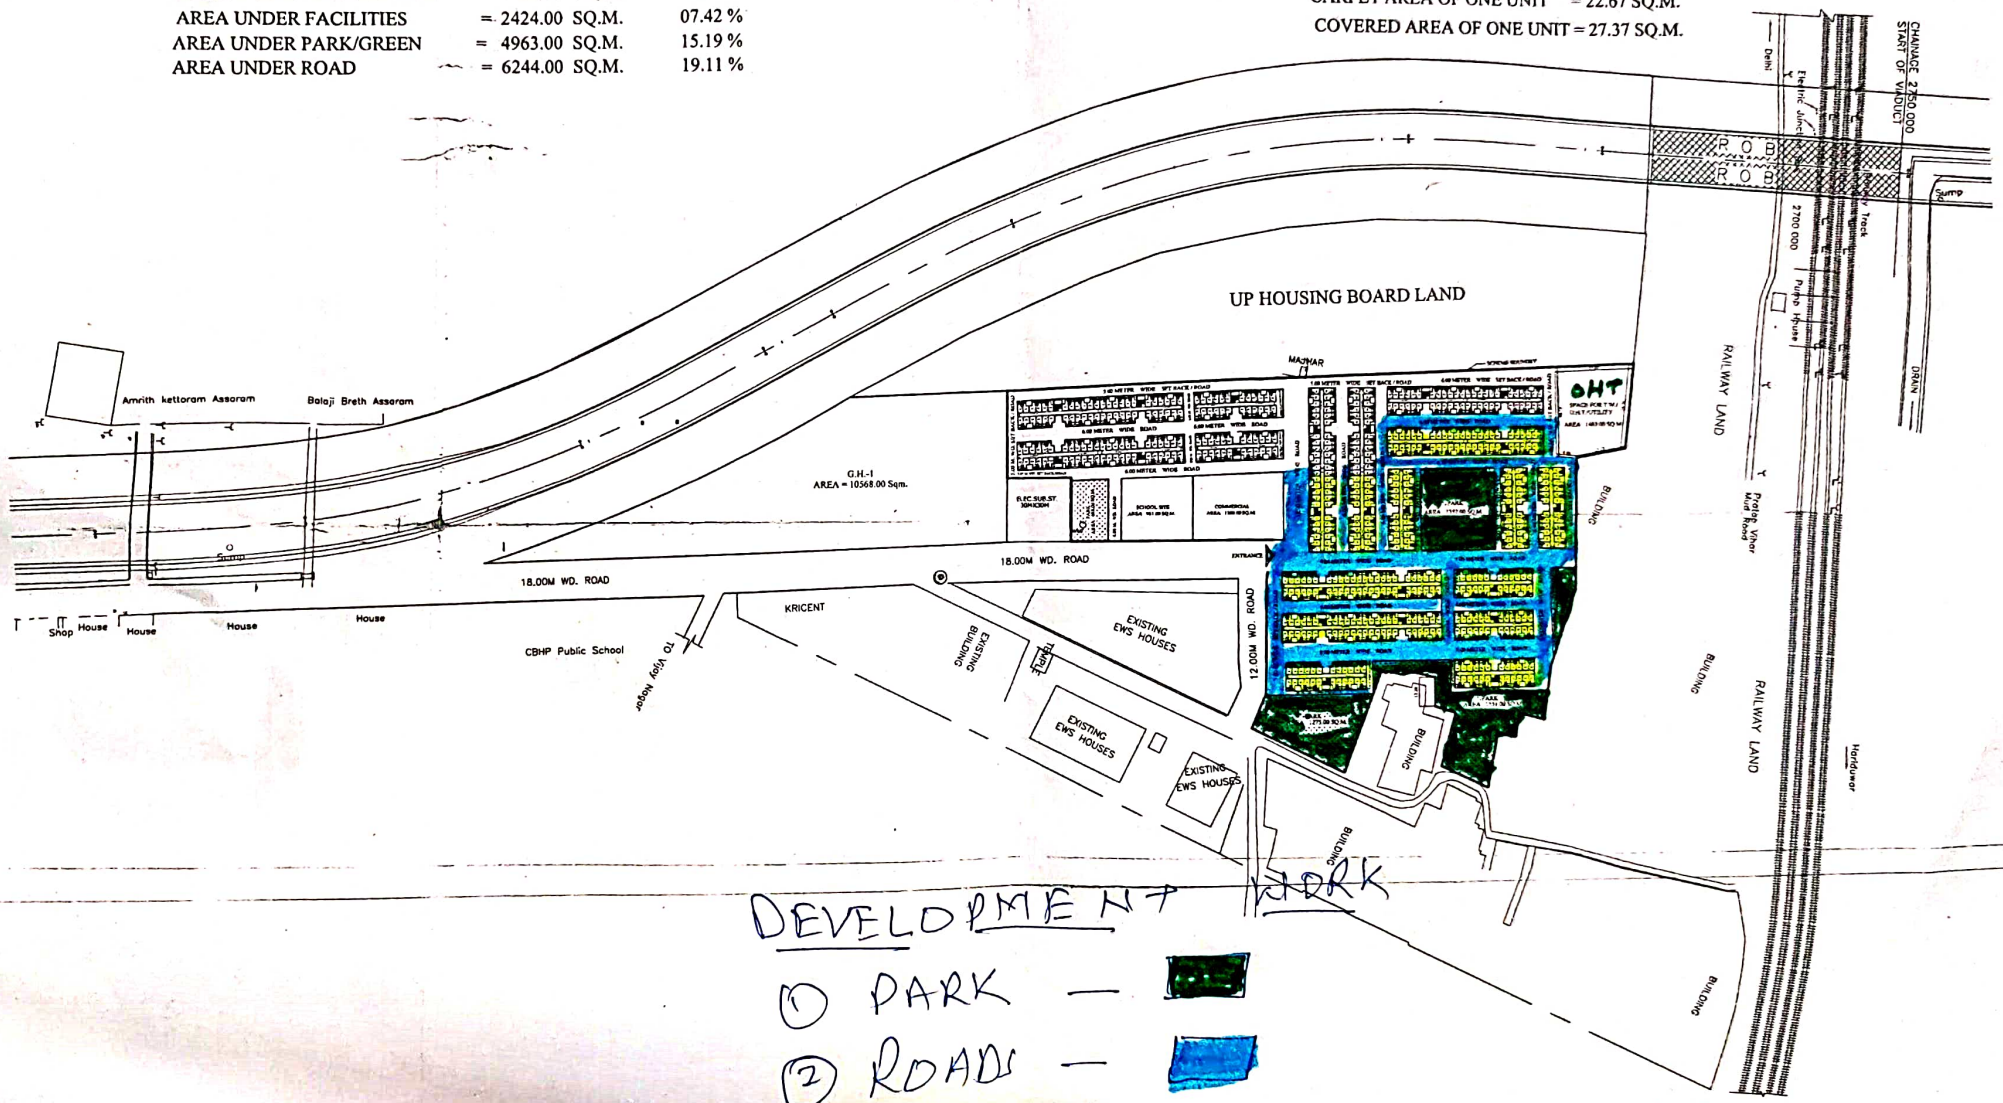

DEVELOPMENT WORK

① PARK —

② ROADS —

D/MAN 2/7/19 | AMIN 2/7/19 | J.E. | A.E. 22.8.19 | E.E. | OSD. / TEH.-L.A. | T.P.-(R) | T.P.-(K) | C.T.P. | SECERATRY | VICE CHAIRMAN