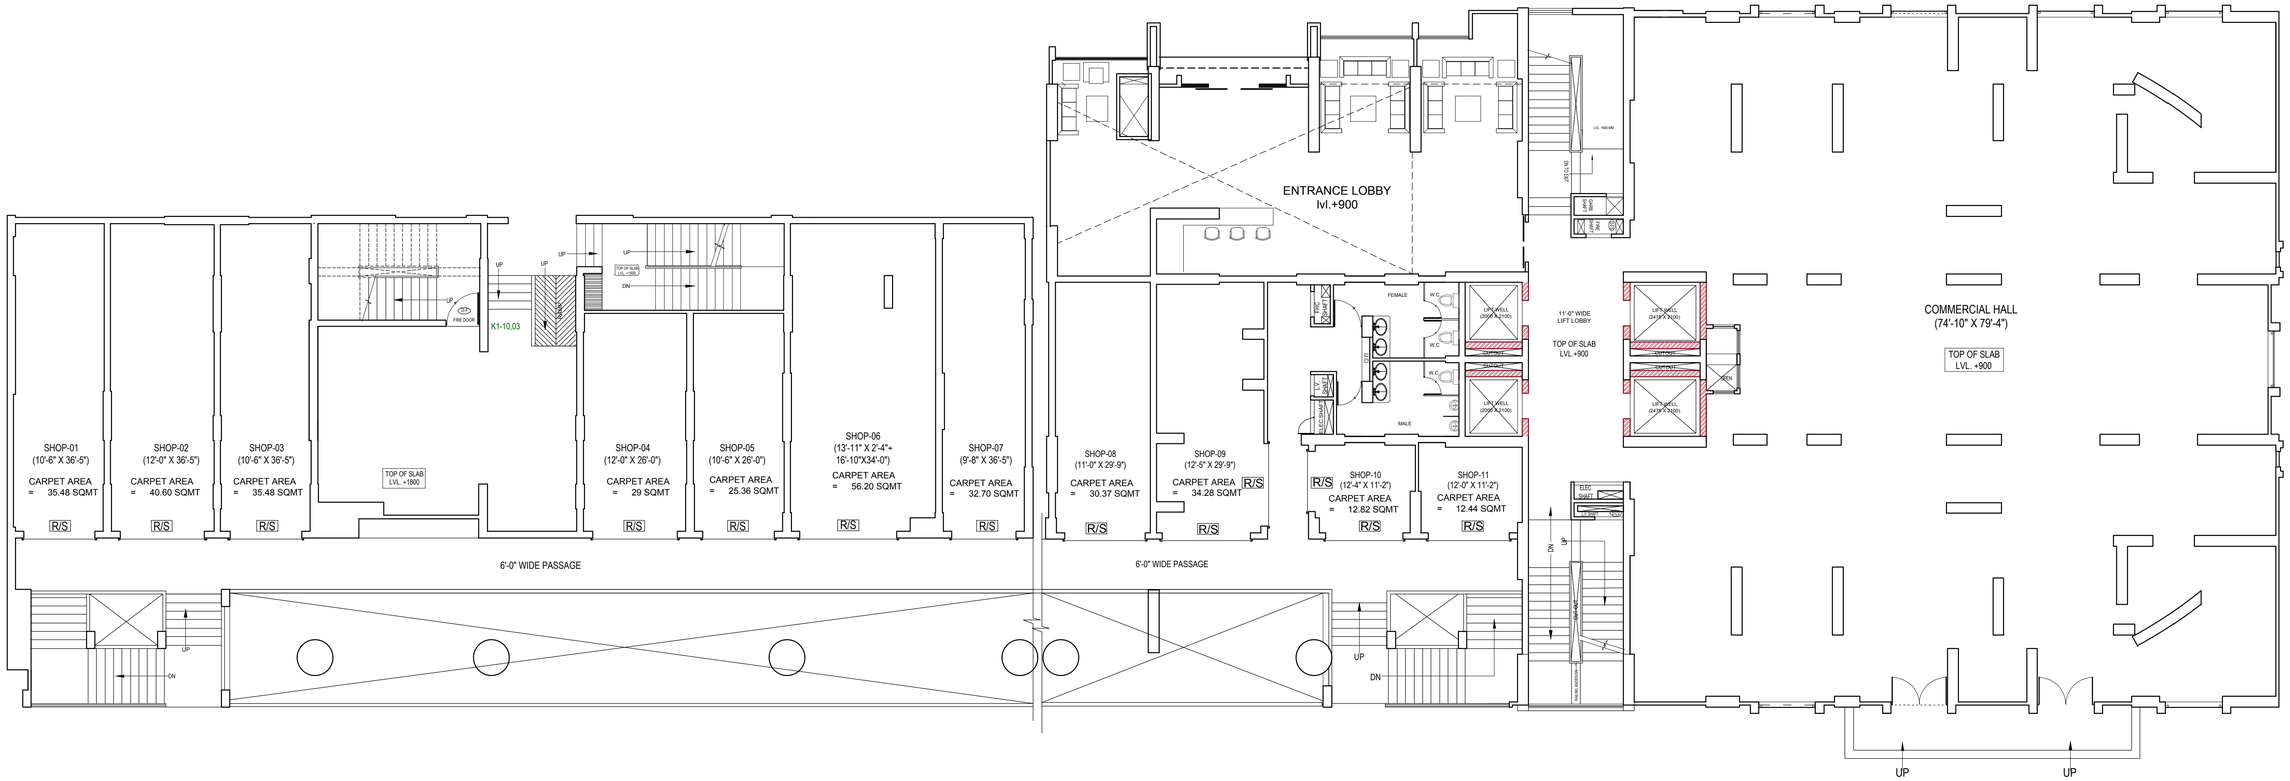


# UPPER GROUND FLOOR PLAN

UPPER GROUND
FLOOR PLAN(COMMERCIAL)

**TOWER - K & K1**

GRAND
AJNARA HERITAGE

ARCHITECTS :
Space Designers International
Architects Pvt. Ltd.
B-34 ,SECTOR-67, NOIDA-201301
PH : 91120-2484445,46,47,48,49
e-mail : spacesdi@gmail.com, www.spacedi.com