PART LAYOUT PLAN OF EKTA VIHAR SOUTH YOJNA RAMPUR ROAD MORADABAD

TOTAL PLAN AREA(A+B)=30928.51 SQM

A- PROPOSED PLOTS AREA DETAILS

AREA UNDER PLANNING= 16258.52 SQM
AREA UNDER ROAD= 3761.67 SQM
AREA UNDER PARK = 1826.09 SQM
AREA UNDER PLOT= 10670.76 SQM

PLOT DETAILS

7.50X15.0=112.50SQM (1-37) - 21 NOS
5.0X12.0=60.00SQM (38-123) - 86 NOS
4.0X10.0=40.00SQM (124-192) - 68 NOS
TOTAL NOS - 175

B- EXISTING HOUSES/PLOT AREA DETAILS

TOTAL 4TH/S HOUSE NO-208

AREA UNDER SAMAJWADI & EXISTING ROAD =9866.68 SQM

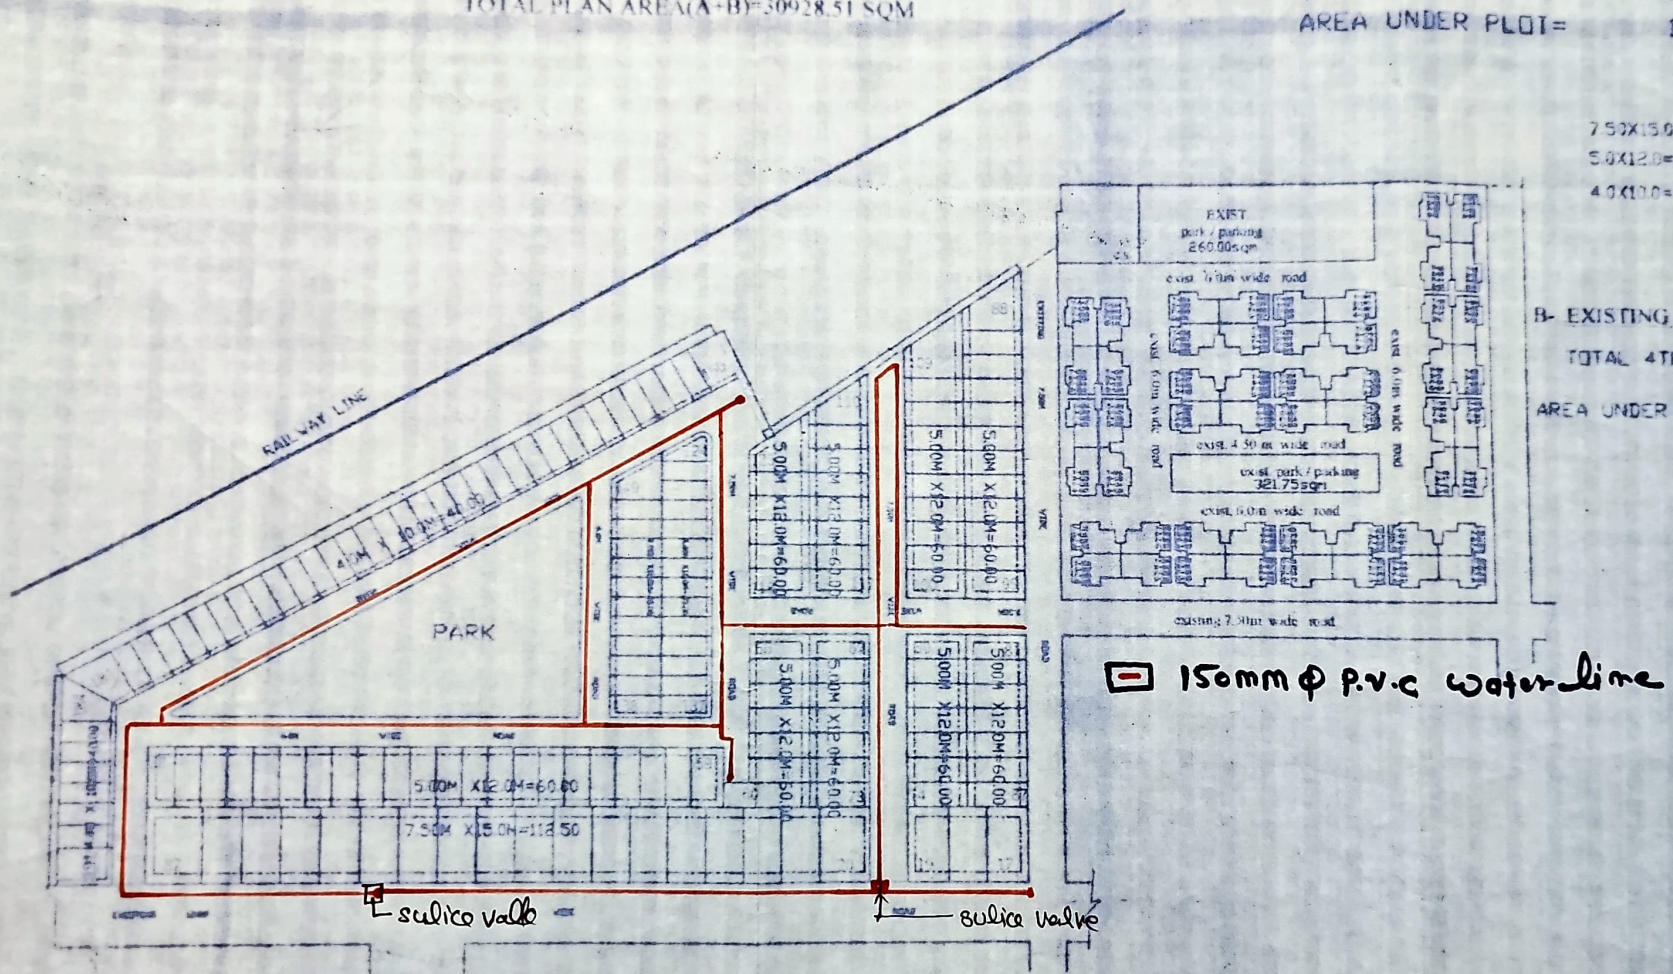

J.E. E.E. TOWN PLANNER SDM SECRETARY VICE CHAIRMAN