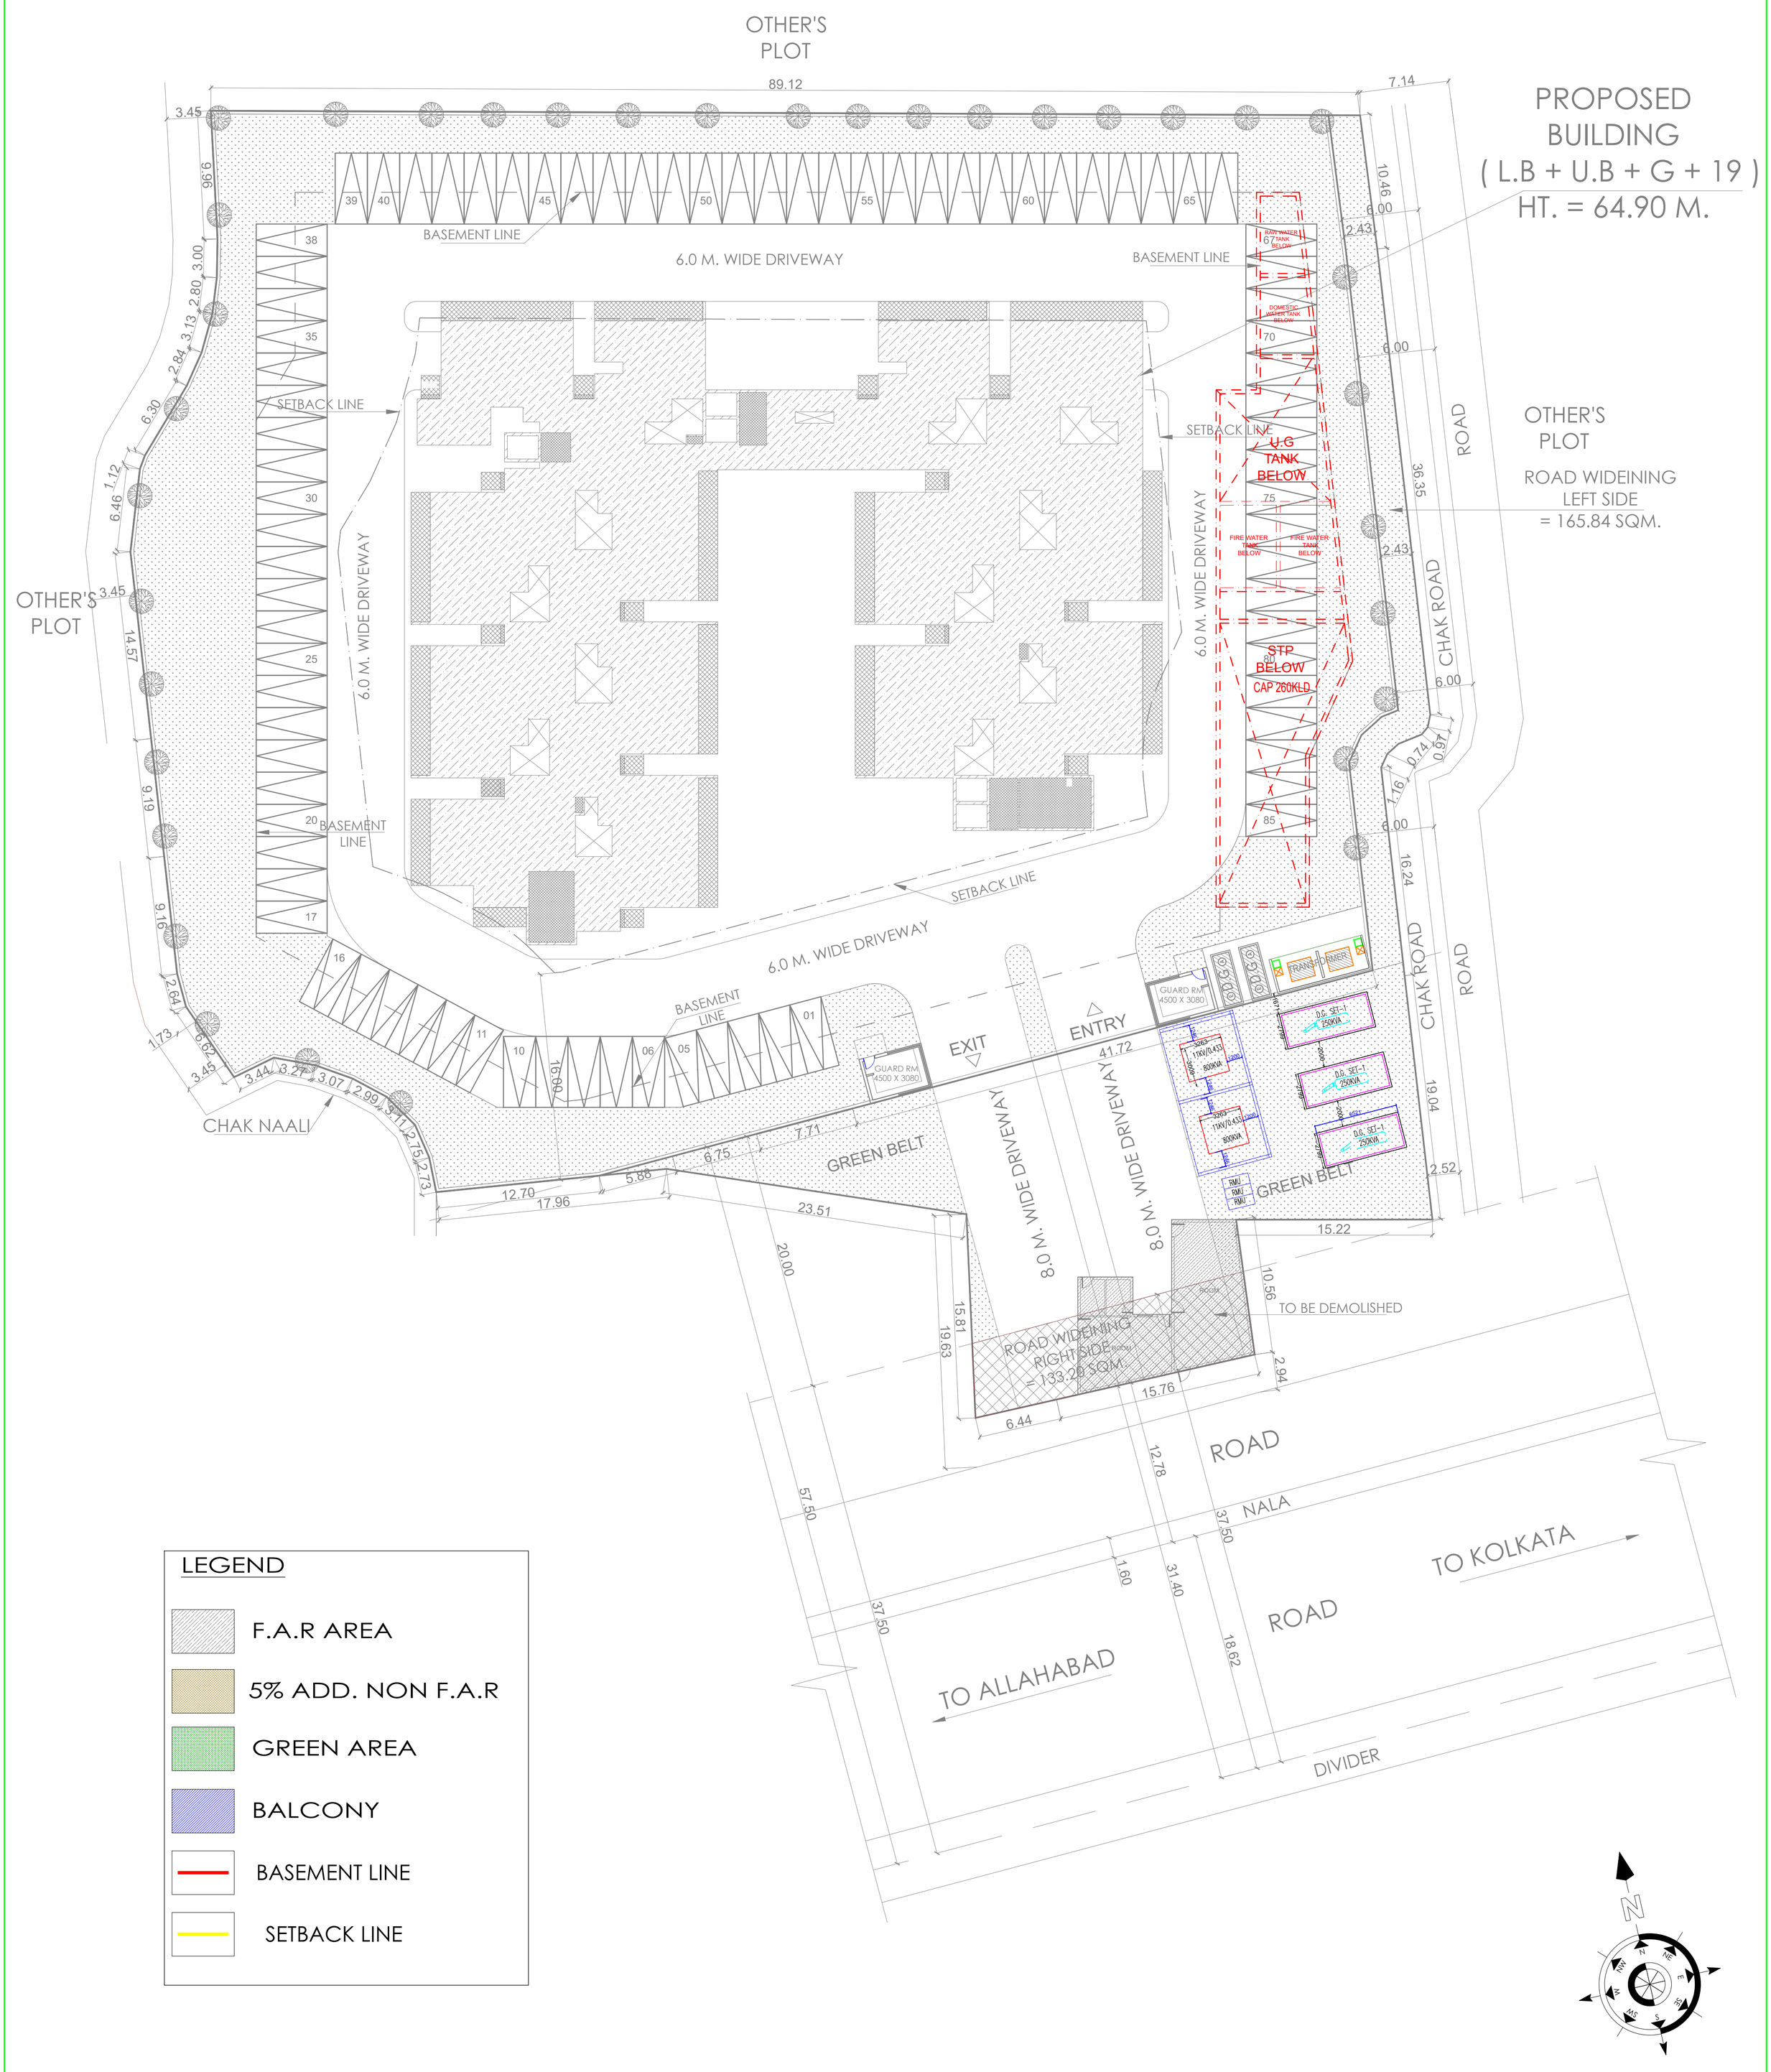

DES ARC
ARCHITECTS, INTERIORS, PLANNING

UG SR 1A, ANSAL PLAZA, SEC - 1, VAISHALI, GZB
PH: 0120 - 4140410 M : 0-9818711273
EMAIL- desarc14@gmail.com

PROJECT :

PROPOSED COMMERCIAL CUM GROUP HOUSING AT
PLOT NO. 169, 170, 174
VILLAGE : VISOKHAR, PARGANA - DEHAT AMANAT,
TEHSIL & DISTRICT - VARANASI

DRAWING TITLE

SITE PLAN
ELECTRICAL SUBSTATION LAYOUT

DRAWING TYPE

SITE PLAN

DRG. NO.

ESS/01