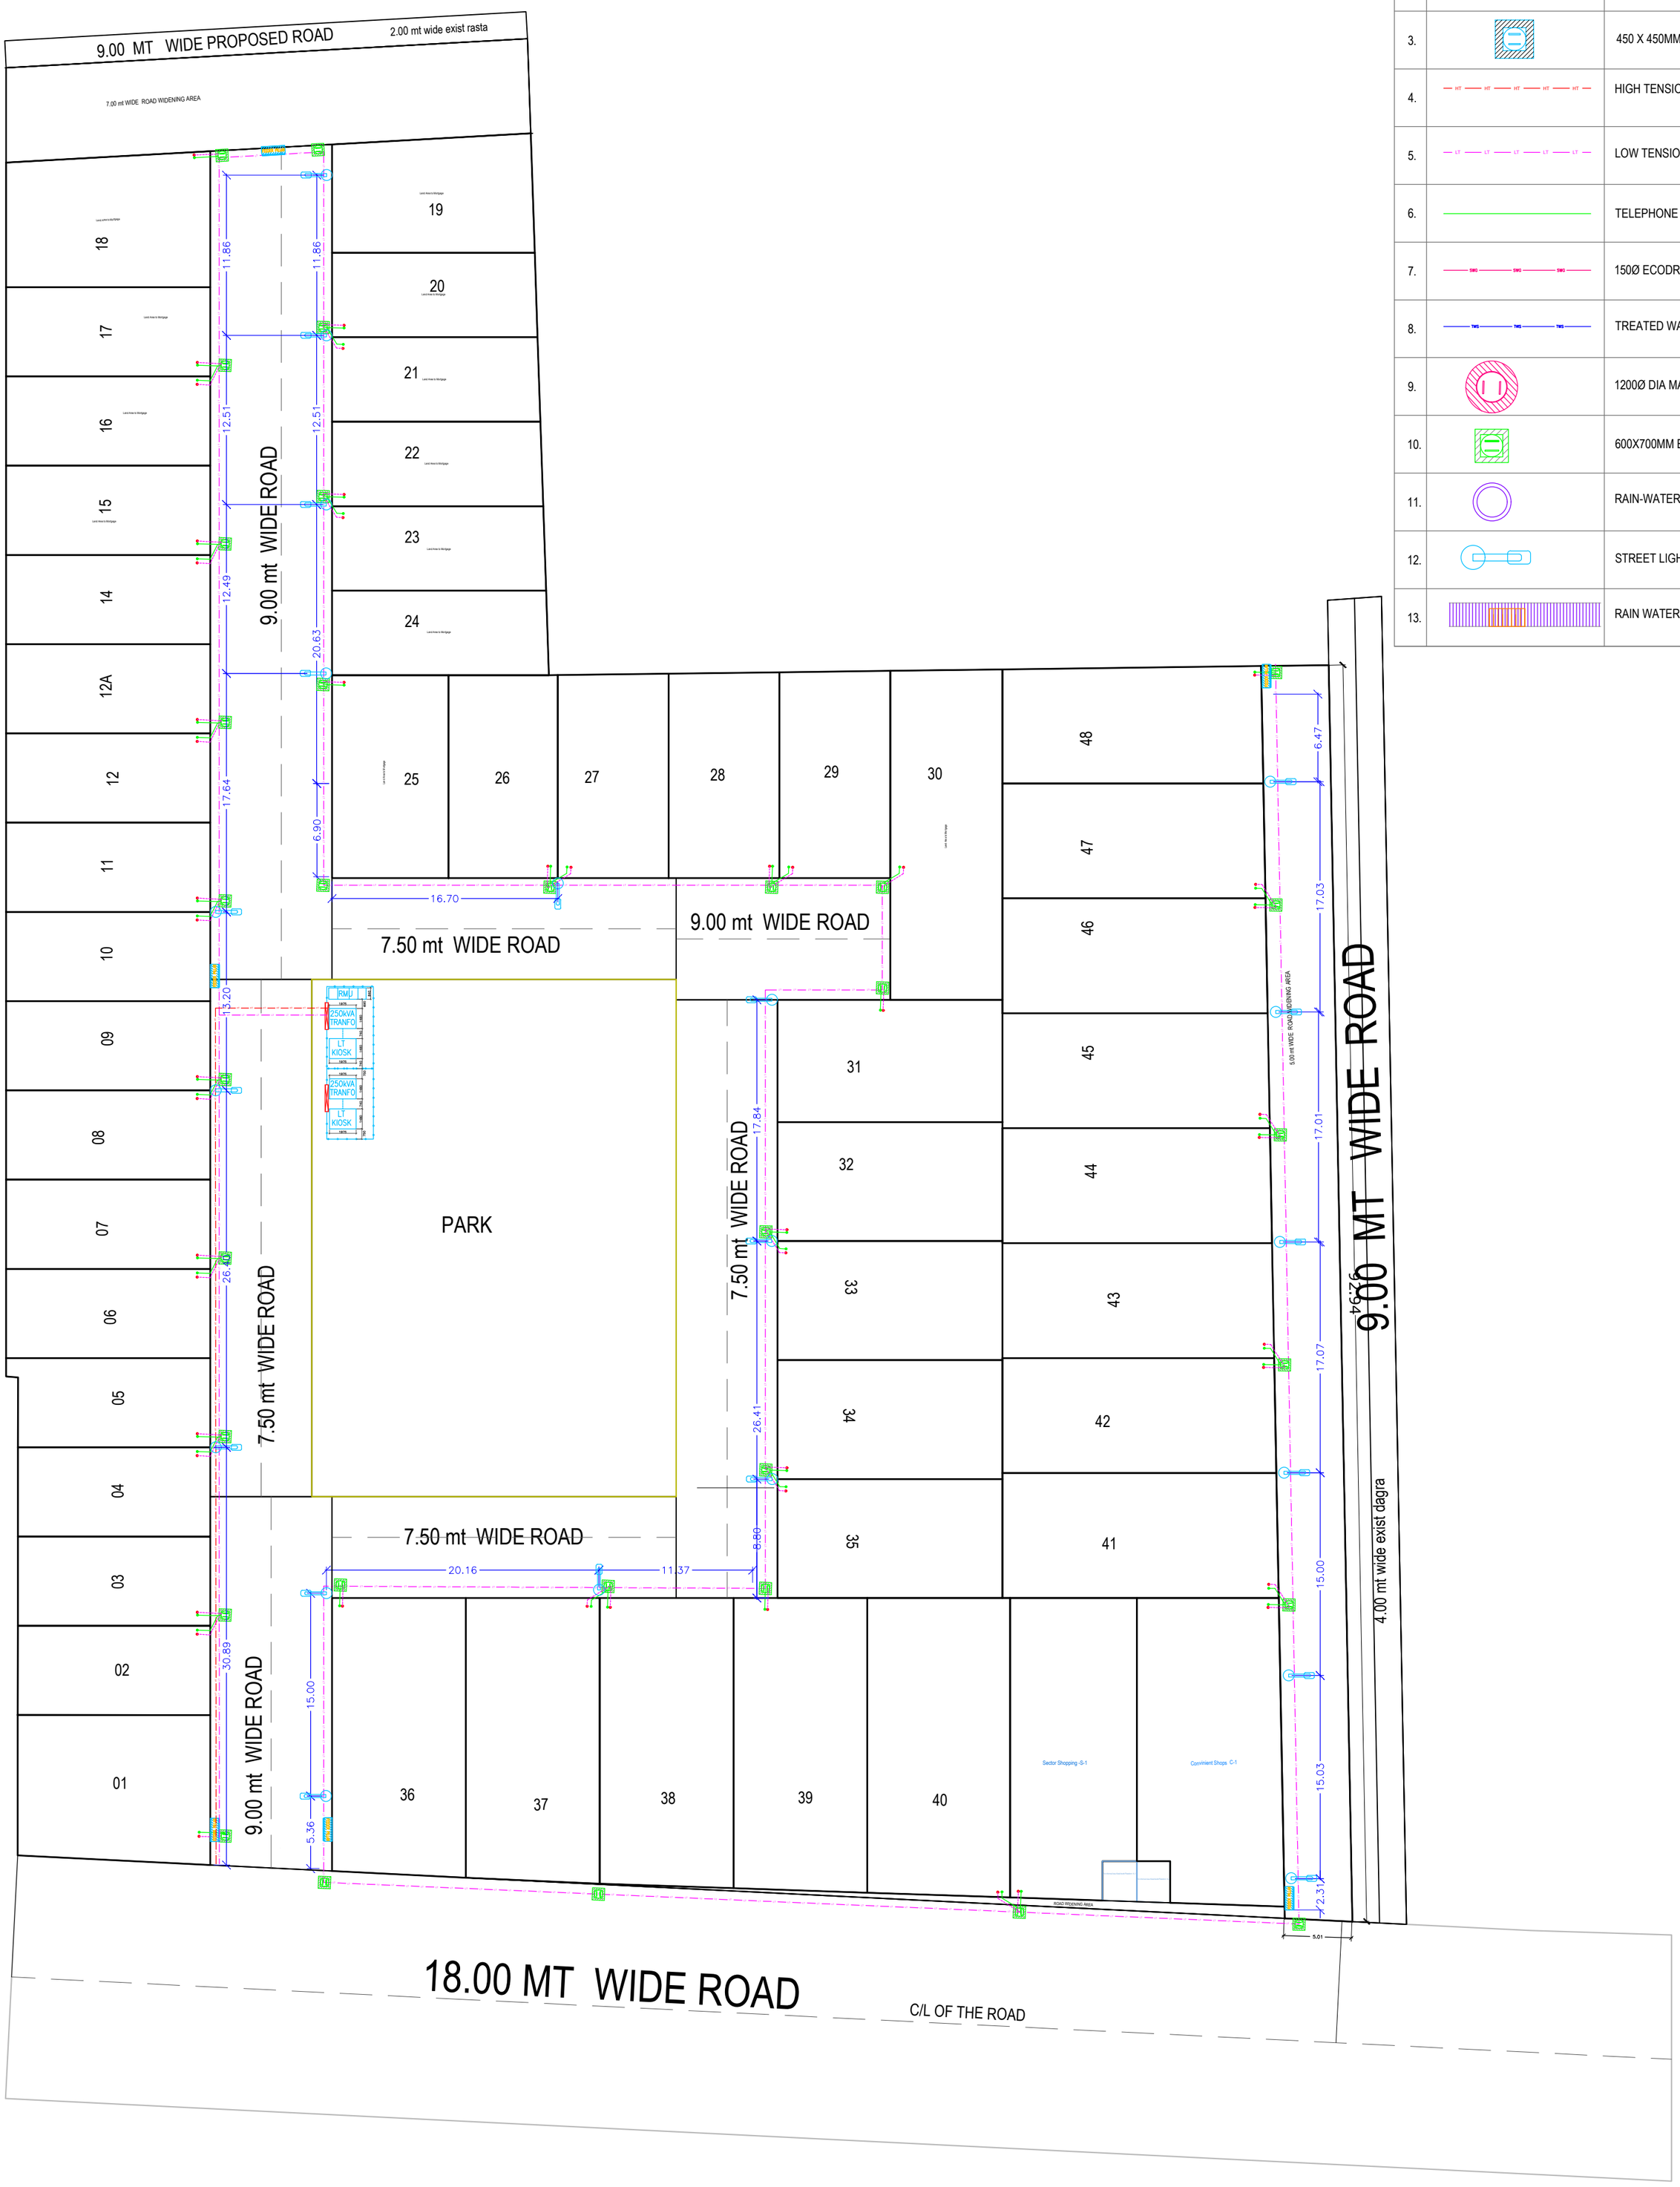

LEGEND

1.	IL	INVERT LEVEL
2.	GL	GROUND LEVEL
3.		450 X 450MM VALVE CHAMBER
4.	HT	HIGH TENSION WIRE
5.	LT	LOW TENSION WIRE
6.		TELEPHONE CABLE
7.	SWG	150Ø ECODRAIN PIPE
8.	TWS	TREATED WATER SUPPLY PIPE LINE
9.		1200Ø DIA MANHOLE CHAMBER
10.		600X700MM ELECTRIC CHAMBER
11.		RAIN-WATER SOAK PIT
12.		STREET LIGHT
13.		RAIN WATER DRAIN

ARCHITECTURE CONSULTANT	PROJECT TITLE	CLIENT NAME	DWG. REFRENCE	DRAWING NUMBER	REV	ORIENTATION
Drawn By: AR. AYUSHI JAIN	GROUP HOUSING	DRAWING TITLE: SITE PLAN- ELECTRICAL LAYOUT				N
Checked By: AR. ANKUR CHHABRA						
Drawing Status: IN PROCESS		DATE: 21.04.2025	SCALE: N.T.S	UNIT: METRIC	STATUS: IN PROCESS	