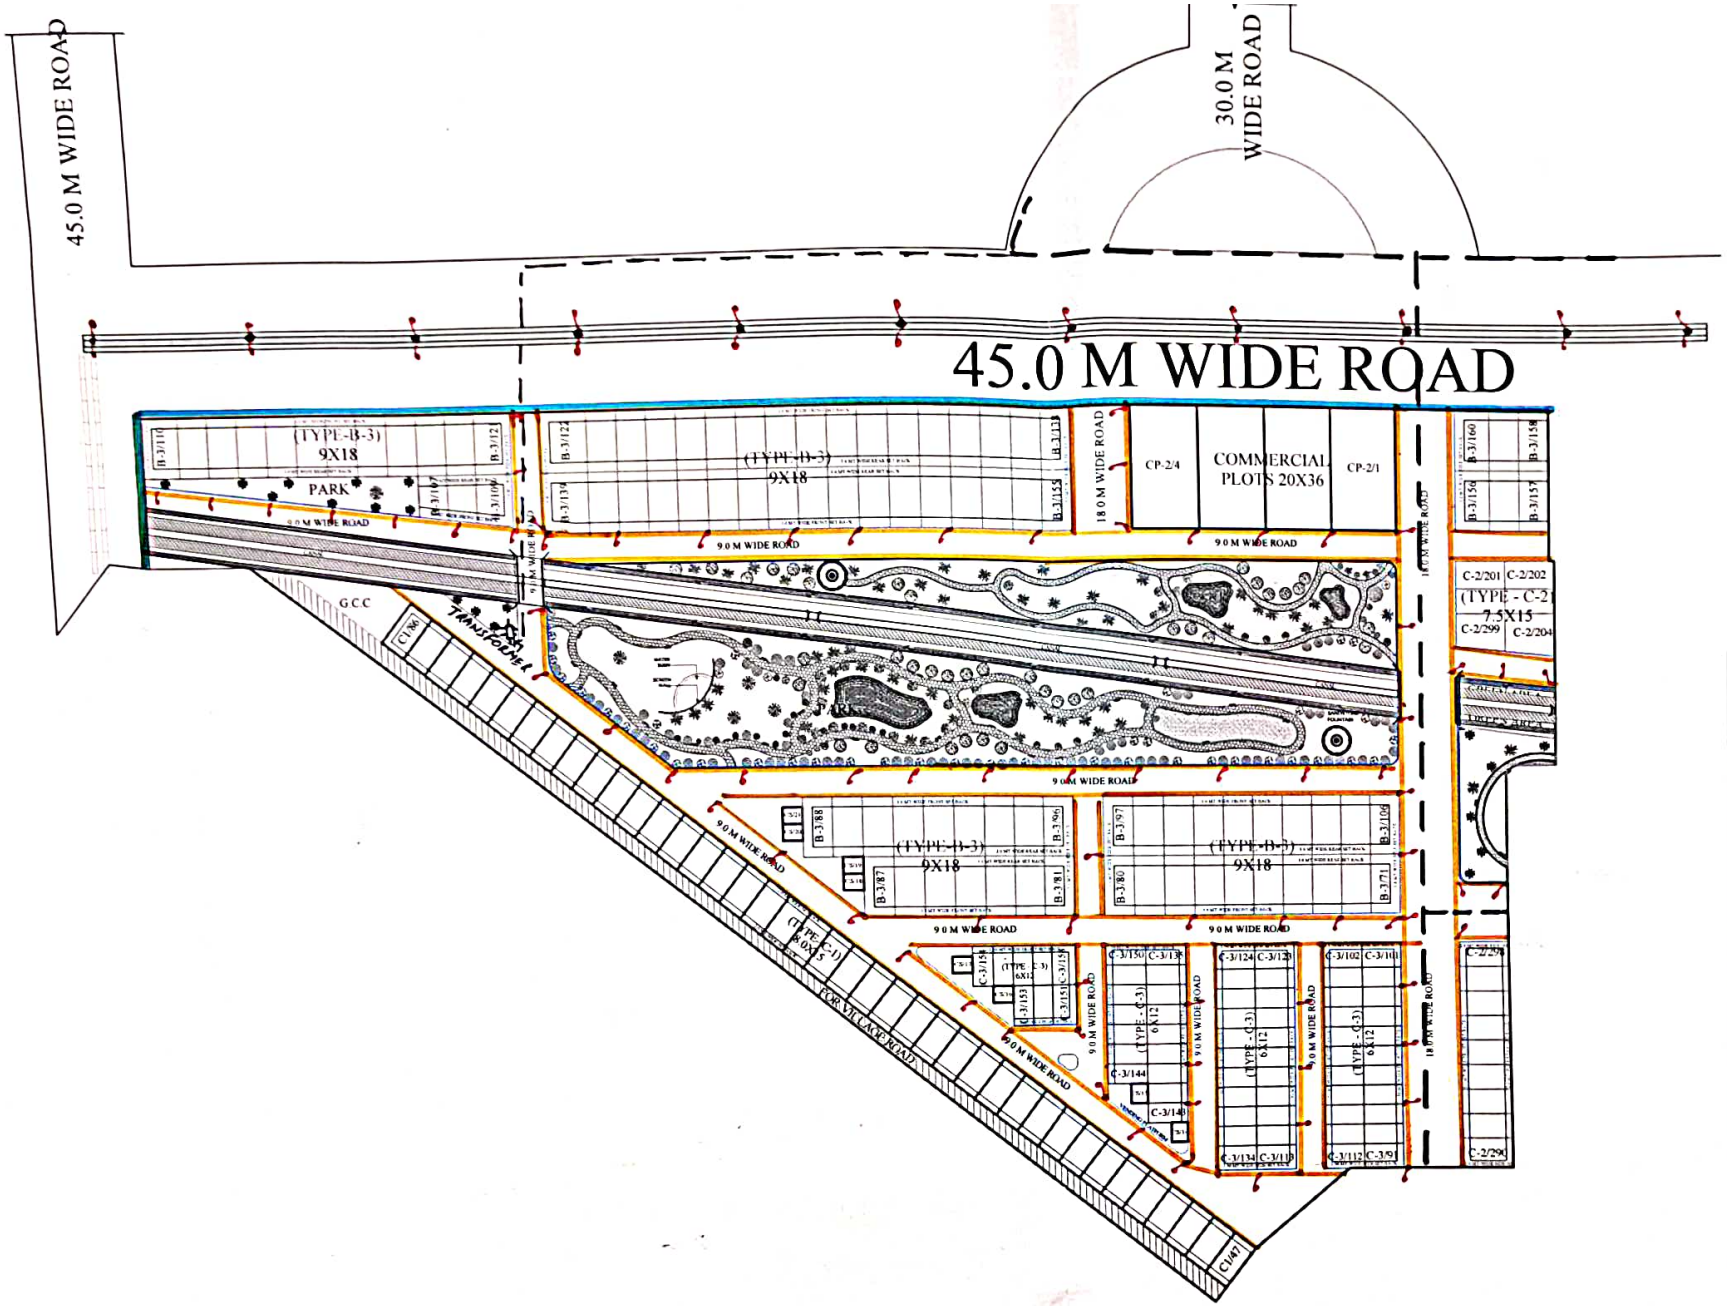

- TRANSFORMER

900X900 MM.

600X600MM.

PIPE FOR HT LINE TO TRANFORMER

Double Arm Street light

Single Arm Street light

TOTAL LAND AREA	=	69542.89 SqM
VILLAGE ROAD	=	1748.59 SqM
AREA UNDER CANAL	=	5848.38 SqM
NET LAND AREA	=	61945.92 SqM

PARTICULAR		LEGEND	Nos.	TOTAL AREA
RESIDENTIAL TYPE - A	(9.00 X 18.00 M)		91	14863.98
RESIDENTIAL TYPE - B	(8.00 X 15.00 M)		40	4800.00
RESIDENTIAL TYPE - C	(7.50 X 15.00 M)		15	1849.45
RESIDENTIAL TYPE - D	(6.00 X 12.00 M)		68	5070.76
COMMERCIAL PLOTS TYPE-CP-2	(20.00X36.00M)		4	2864.04
COMMERCIAL SHOPS TYPE-CS	(5.00X8.00 M)		8	240.00
G.C.C.			1	316.88
VENDING PLATFORM			3	673.35
PARK				13269.51
ROAD				17867.97

GREATER BAREILLY

BUILDING TITLE -

SECTOR - 1A

DRAWING TITLE -

ELECTRICAL DISTRIBUTION PLAN

DATE	01-04-2024
DRN	ATHER
TCD	
CKD	Ar. Sumit Agarwal
SCALE	AS SHOWN

BAREILLY DEVELOPMENT AUTHORITY

ARCOM
Shri KAILASHAM, 714, JANAKPURI,
Bareilly 243122
Mob: 9837095138
email: sumit.architects@gmail.com
sumit.architects@yahoo.com

BAREILLY DEVELOPMENT AUTHORITY, BAREILLY.

LAYOUT PLAN OF SECTOR -1A , GREATER BAREILLY.

SCALE: 1:300

DATE

NORTH

D./M.	J.E.(P)	J.E.(C)	A.E.
EX. EN.	C.T.P	SEC.	V.C.