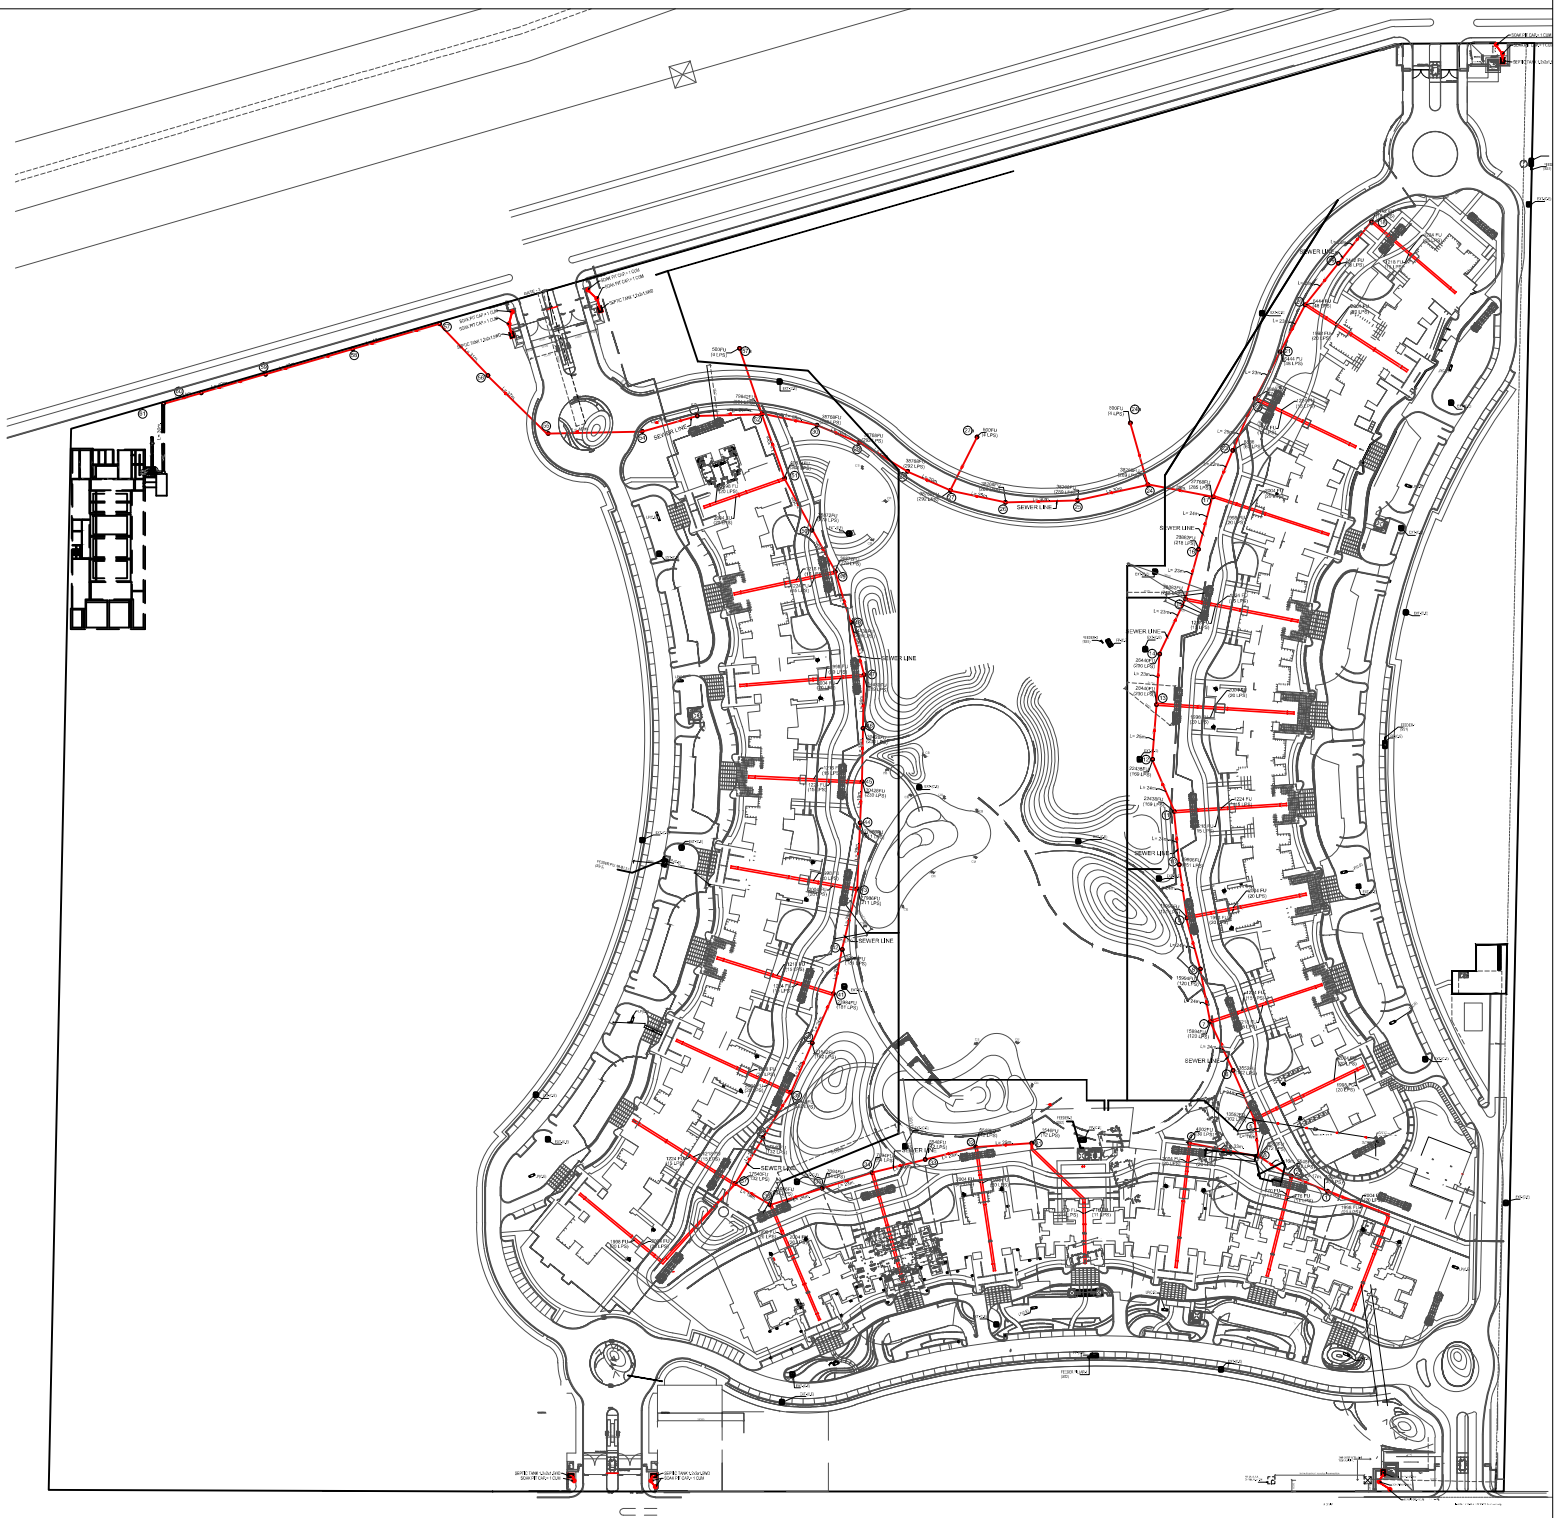

JAYPEE GREENS AMAN
SEWERAGE LAYOUT