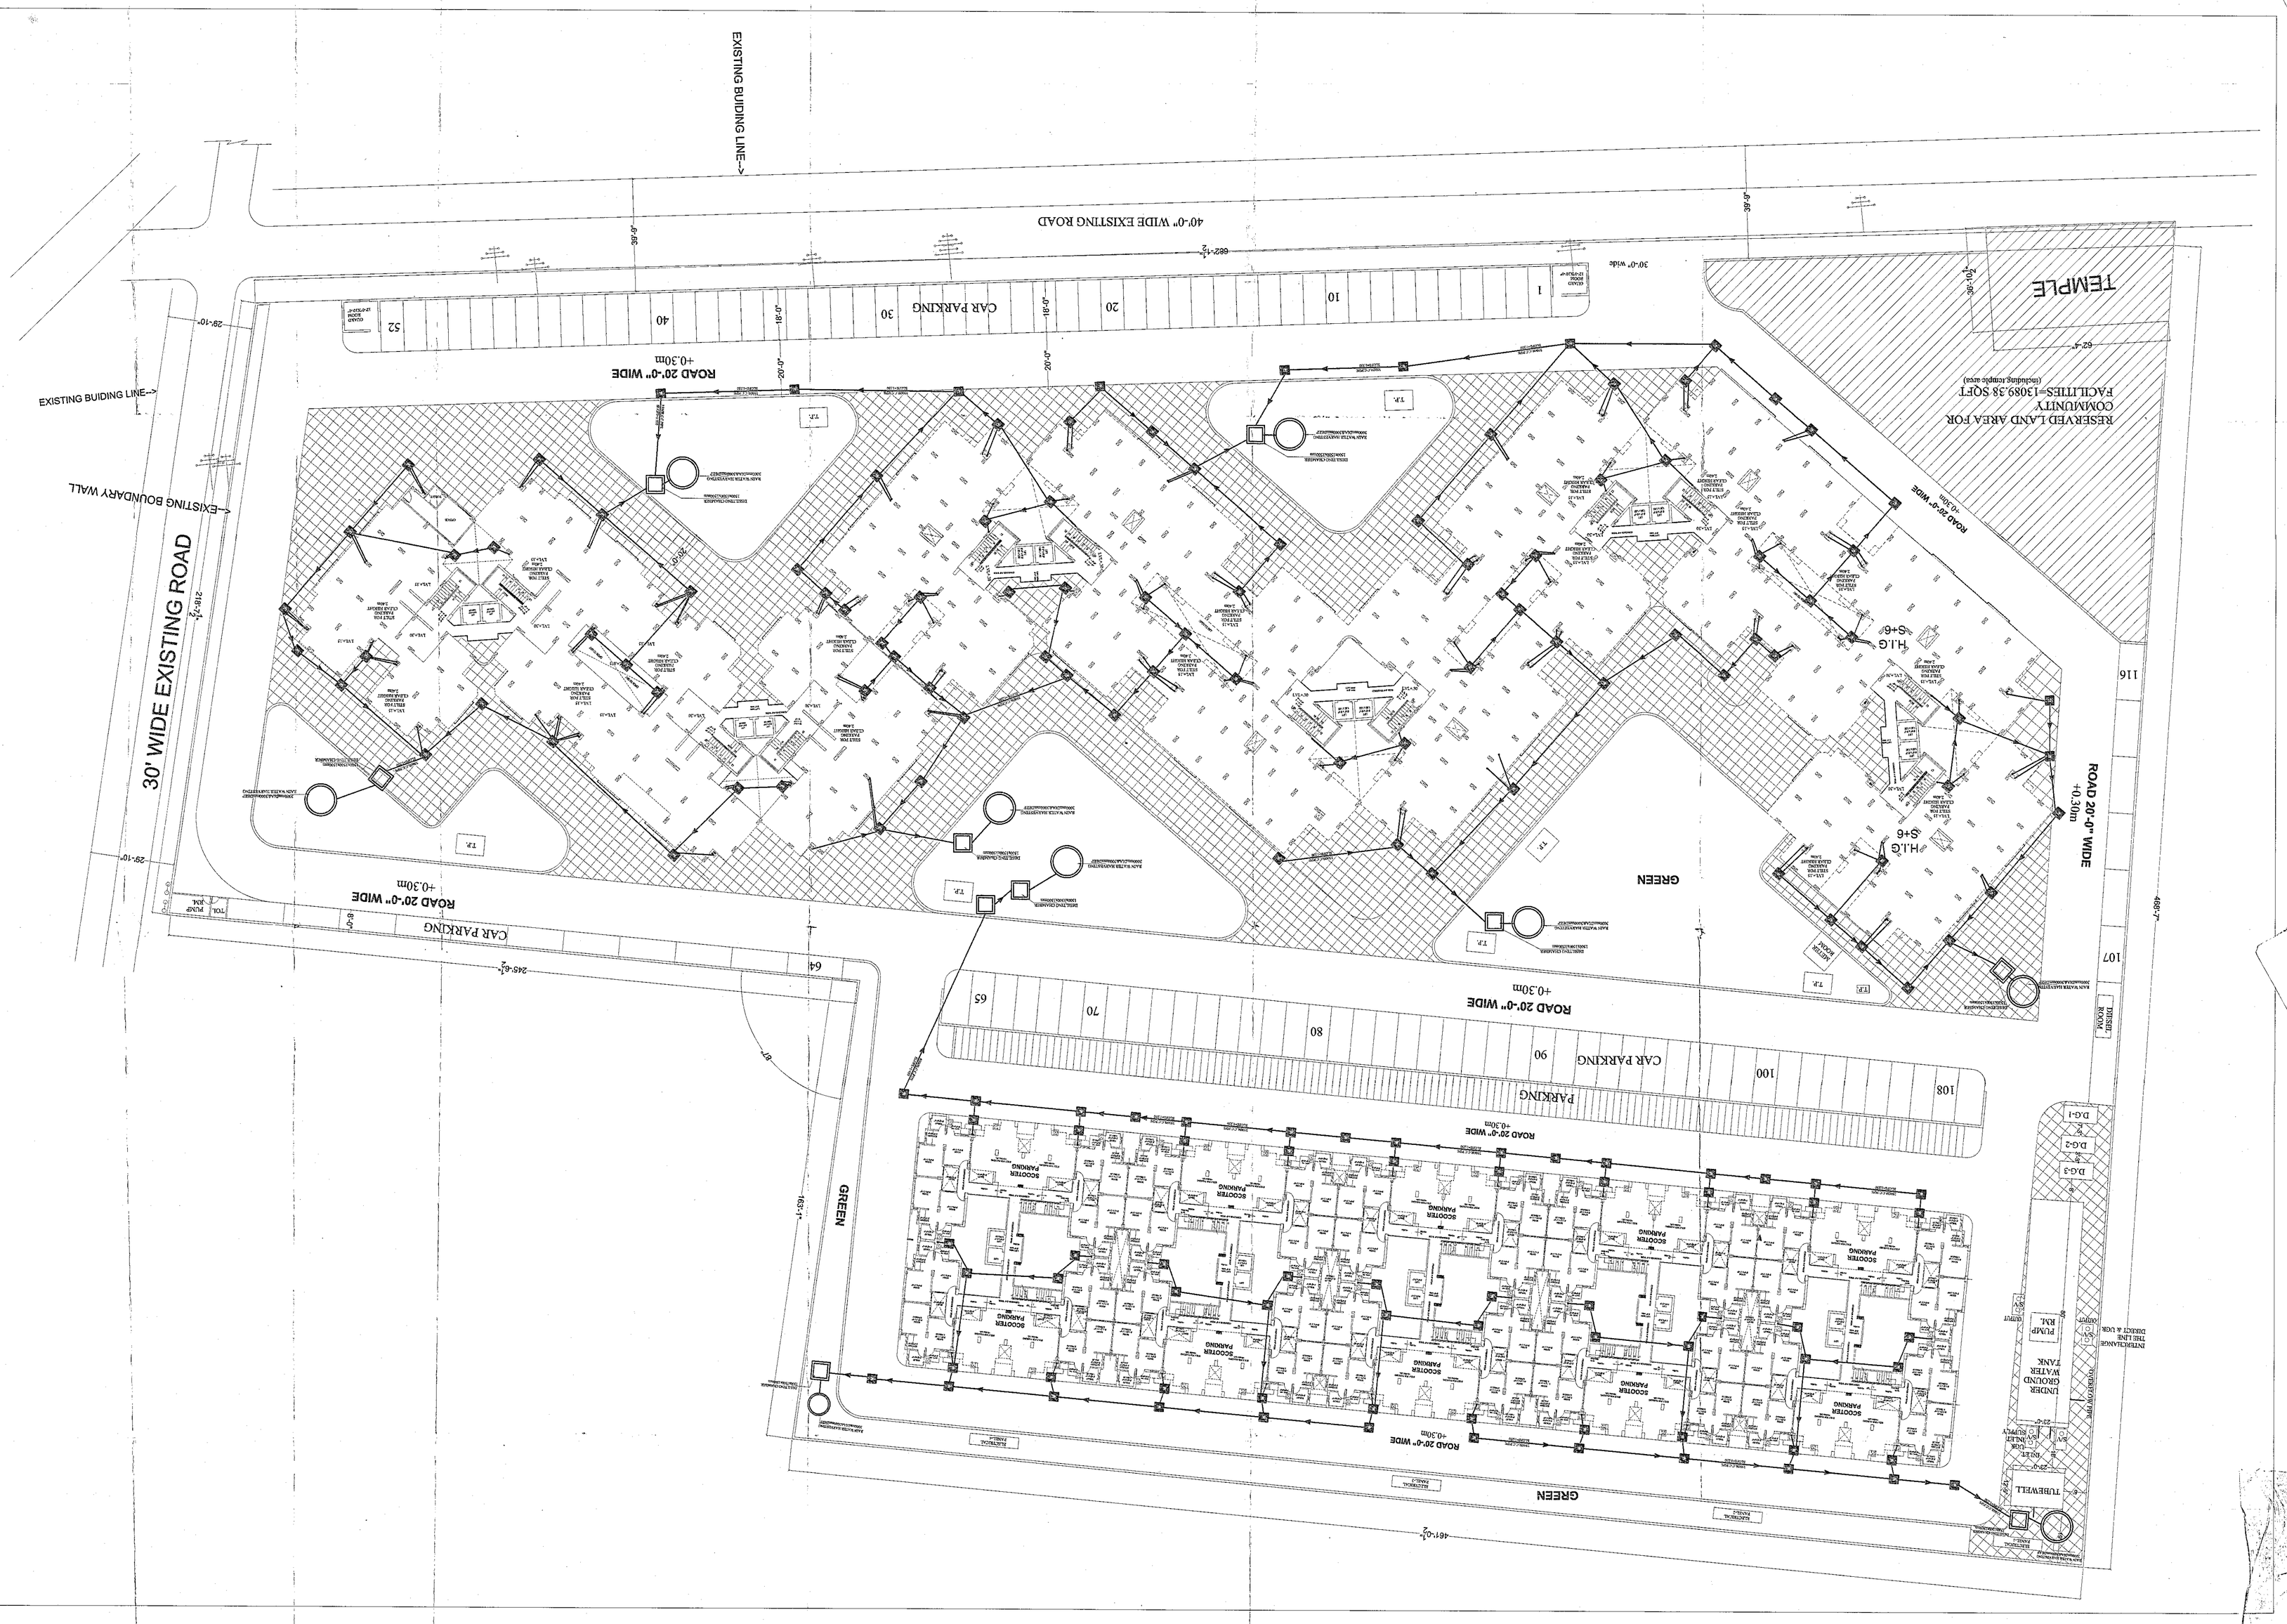
EXISTING BUIDING LINE-->
40'-0" WIDE EXISTING ROAD
30'-0" wide
CAR PARKING
ROAD 20'-0" WIDE
+0.30m
TEMPLE
RESERVED LAND AREA FOR
COMMUNITY
FACILITIES=13089.38 SQFT
(including temple area)
ROAD 20'-0" WIDE
+0.30m
ROAD 20'-0" WIDE
+0.30m
30' WIDE EXISTING ROAD
EXISTING BOUNDRY WALL
EXISTING BUIDING LINE-->
GREEN
GREEN
GREEN
PARKING
CAR PARKING
SCOOTER PARKING
TUBEWELL
UNDER GROUND WATER TANK
PUMP RM.
D.G-1
D.G-2
D.G-3
H.L.G
S+6
H.L.G
S+6
116
107
108
100
90
80
70
65
64
TOILET
PUMP
SLOPE
SLOPE
SLOPE