Khusro bagh Road

11 KV Sourse

Total 76 flats

1 T/W — 10 HP

12 LED

HT- cable

120 Sqm
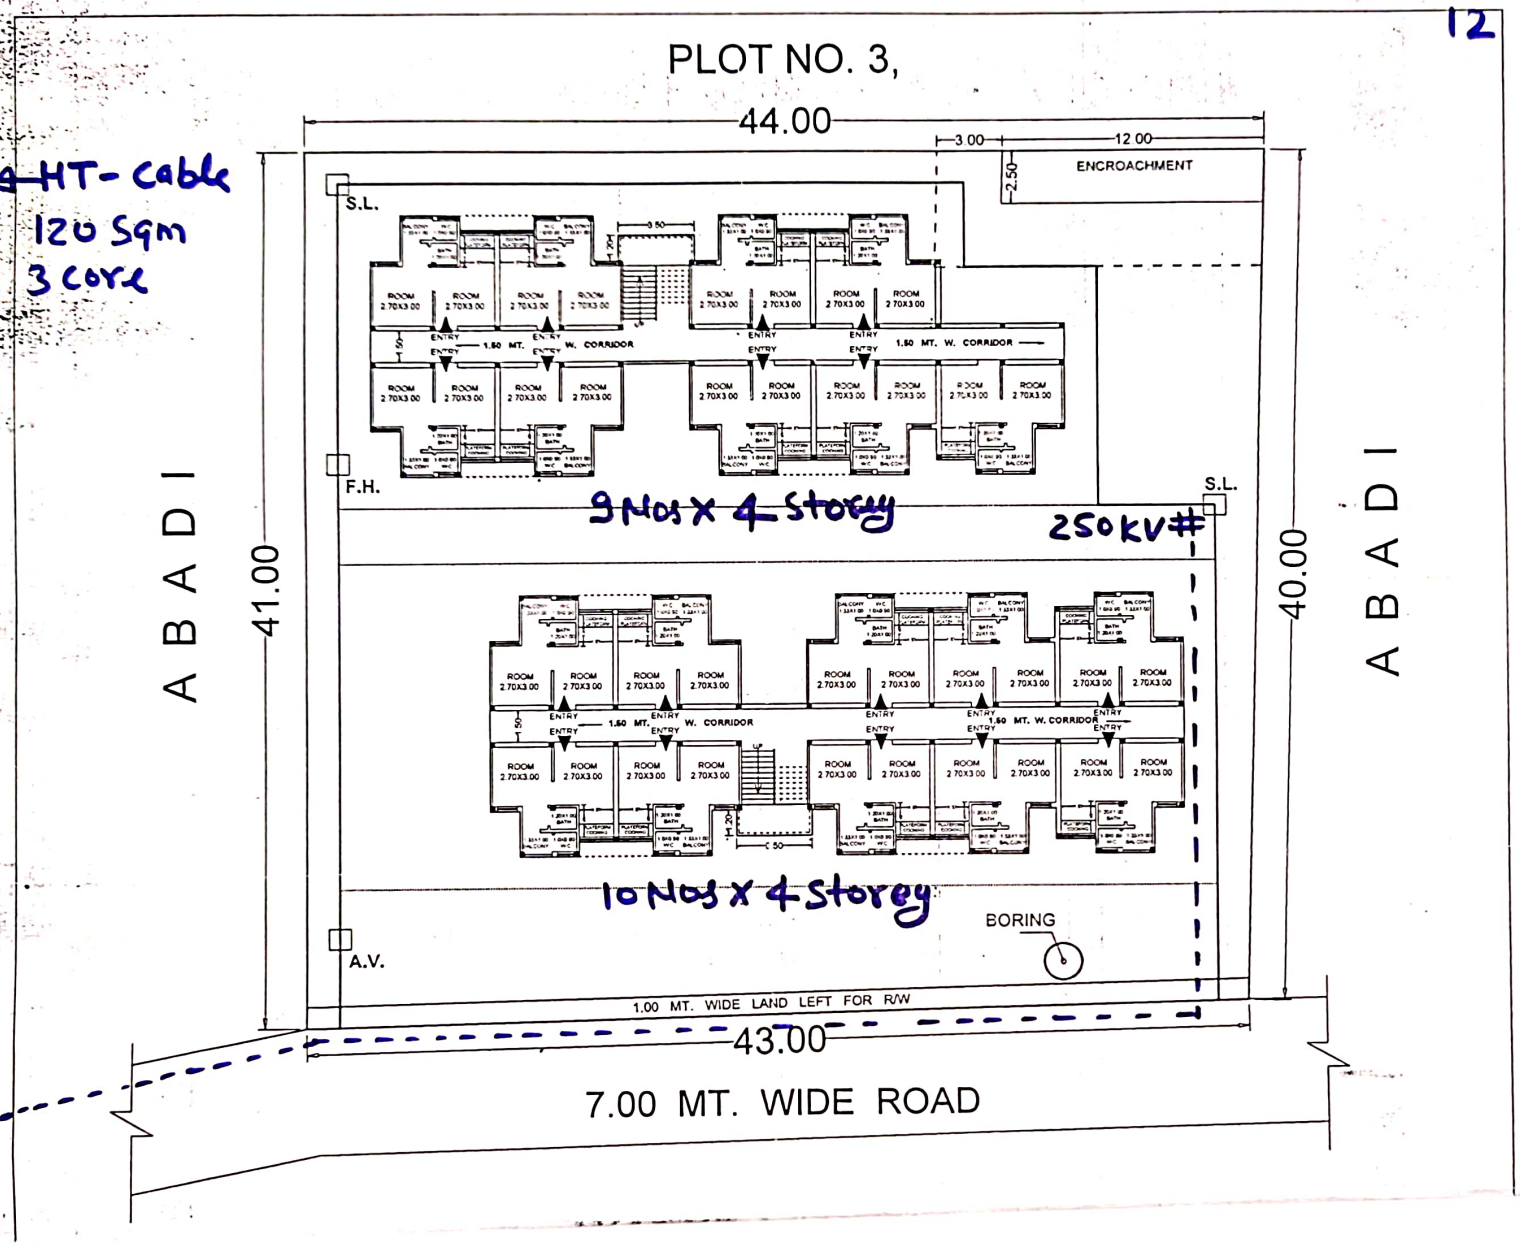
3 core