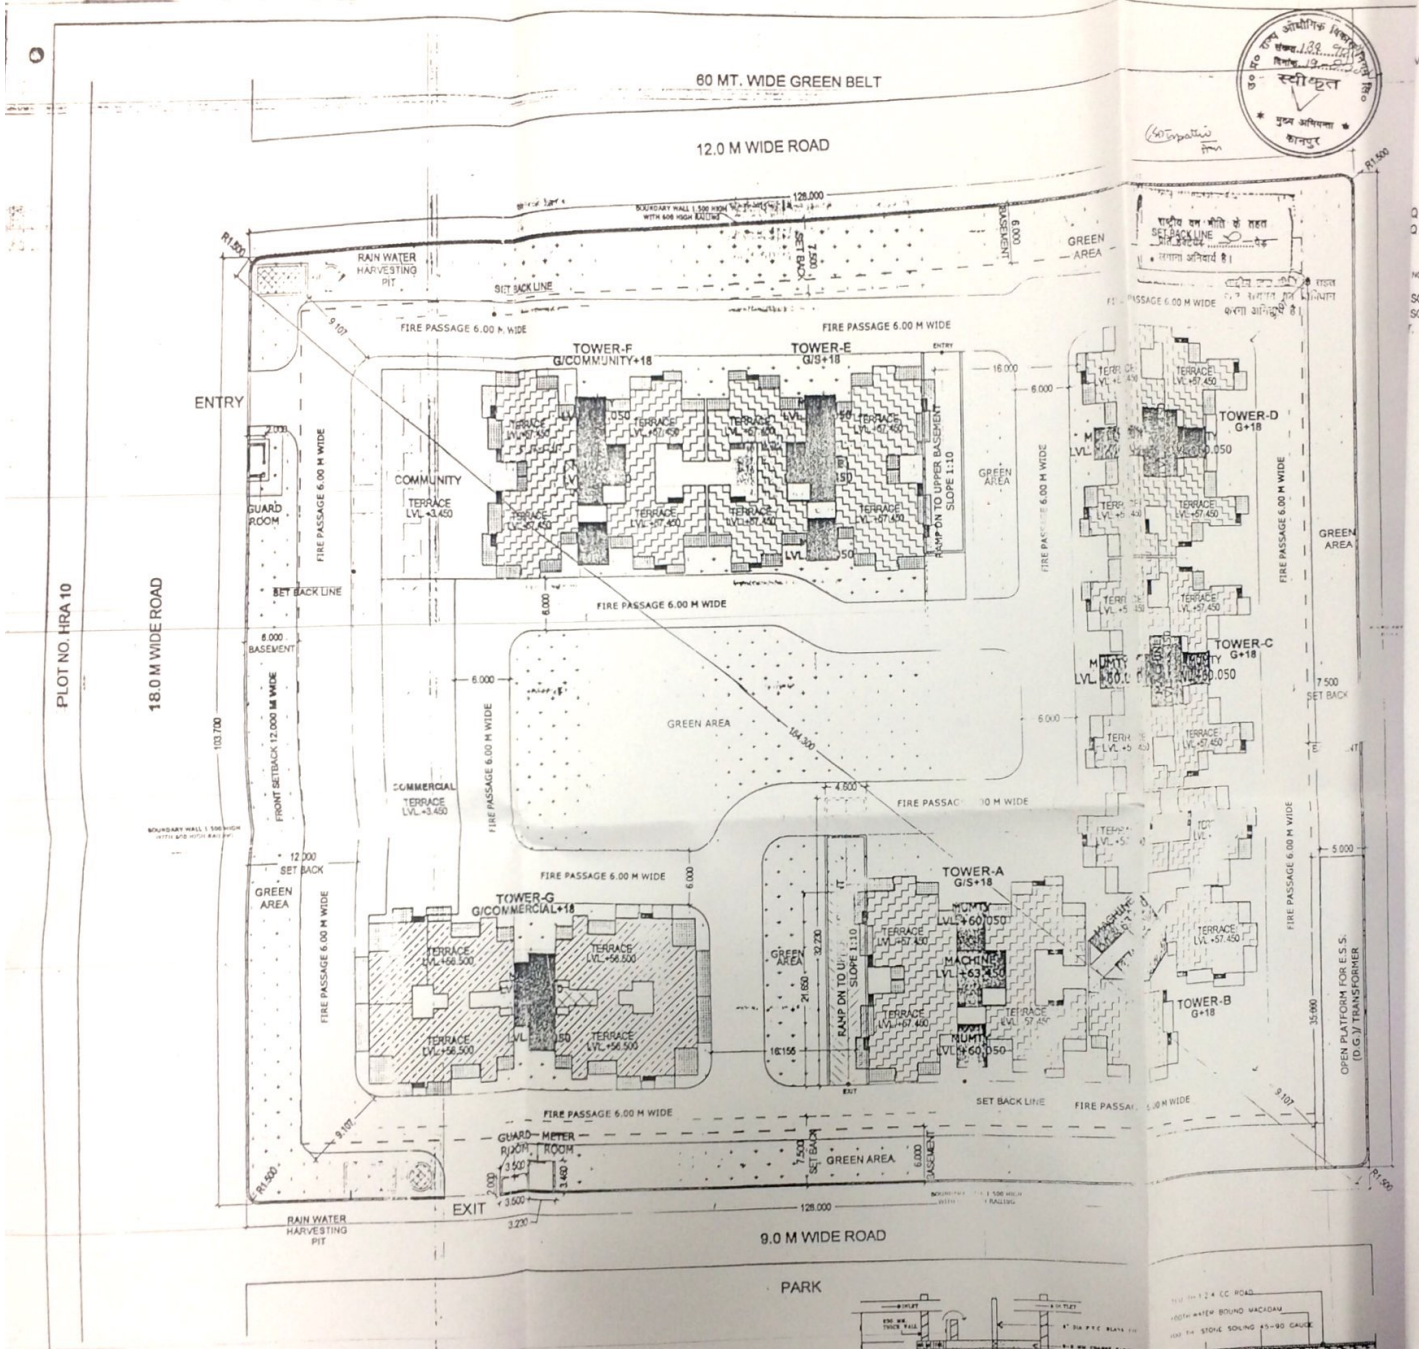

BUILT UP AREA				
TOTAL FAR AREA		TOTAL NON FAR AREA		TOTAL ANCILLARY AREA
47497.708	+	23983.838	+	6431.016
TOTAL AREA =		71912.562		SQMT

(LAYOUT PLAN) S-01

NOTE: 1
*TOWER A&E ARE SIMILAR
*TOWER B IS TYPICAL
*TOWER C&D ARE SIMILAR
*TOWER F IS TYPICAL
*TOWER G IS TYPICAL

NOTE: 2
*AREA CHART IS IN SHEET NO. - S-02

NOTE: 3
*MECHANICAL VENTILATION SHALL BE PROVIDED IN BASEMENT.

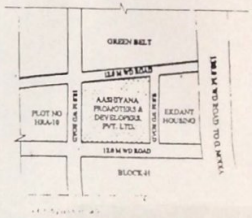

PROJECT TITLE

Revised & Purchasable Group Housing At Plot No-HRA-11, Surajpur Site-C (Extension), Phase-II, Distt. - Gautambudh Nagar For - M/S AASHIYANA PROMOTERS & DEVELOPERS PVT. LTD.

DRAWING TITLE:-

LAYOUT PLAN

S-01

DWG NO.

SCALE	1:300
DATE	20131226
DEALT	
JOB NO.	\\COMP12\PROJECTS (E)\DATA\LA CALAXIA\ 201011\ -SUBMISSION\20131222_SUBMISSION BY VK(3.5)

DEEPAK MEHTA & ASSOCIATES
ARCHITECTS, PLANNERS, VALUERS, LANDSCAPE & INTERIORS
PLOT NO. 16 ABHISHEK PLAZA L.S.C. MAYUR VIHAR PH II DELHI 91
PH. 65372180 TELEFAX: 32770160

Architect Deepak Mehta
CO.N/87/10310
Plot No. 16 Abhishek Plaza LSC
Mayur Vihar Ph-II, Delhi-91
ARCHITECTS SIGN

OWNER'S SIGN

Scanned by CamScanner