LEGEND			
SR.NO	SYMBOL	DESCRIPTION	
01.	- - - - - -	1X63MM OUTER DIA HDPE PIPE ROAD CROSSING FOR STREET LIGHTS	④
02.	- - - - - -	1X100MM OUTER DIA HDPE PIPE FOR ROAD CROSSING FOR LV SYSTEM	
03.	- - - - - -	1X300MM DIA RCC HUME PIPE ROAD CROSSING FOR LT CABLE	
04.	- - - - - -	1X300MM DIA RCC HUME PIPE ROAD CROSSING FOR HT CABLE	
05	- - - - - -	1X63MM OUTER DIA HDPE PIPE ROAD CROSSING FOR STREET LIGHTS	⑤
06.	- - - - - -	1X100MM OUTER DIA HDPE PIPE FOR ROAD CROSSING FOR LV SYSTEM	
07.	- - - - - -	1X300MM DIA RCC HUME PIPE ROAD CROSSING FOR LT CABLE	
08.	- - - - - -	2X300MM DIA RCC HUME PIPE ROAD CROSSING FOR HT CABLE	

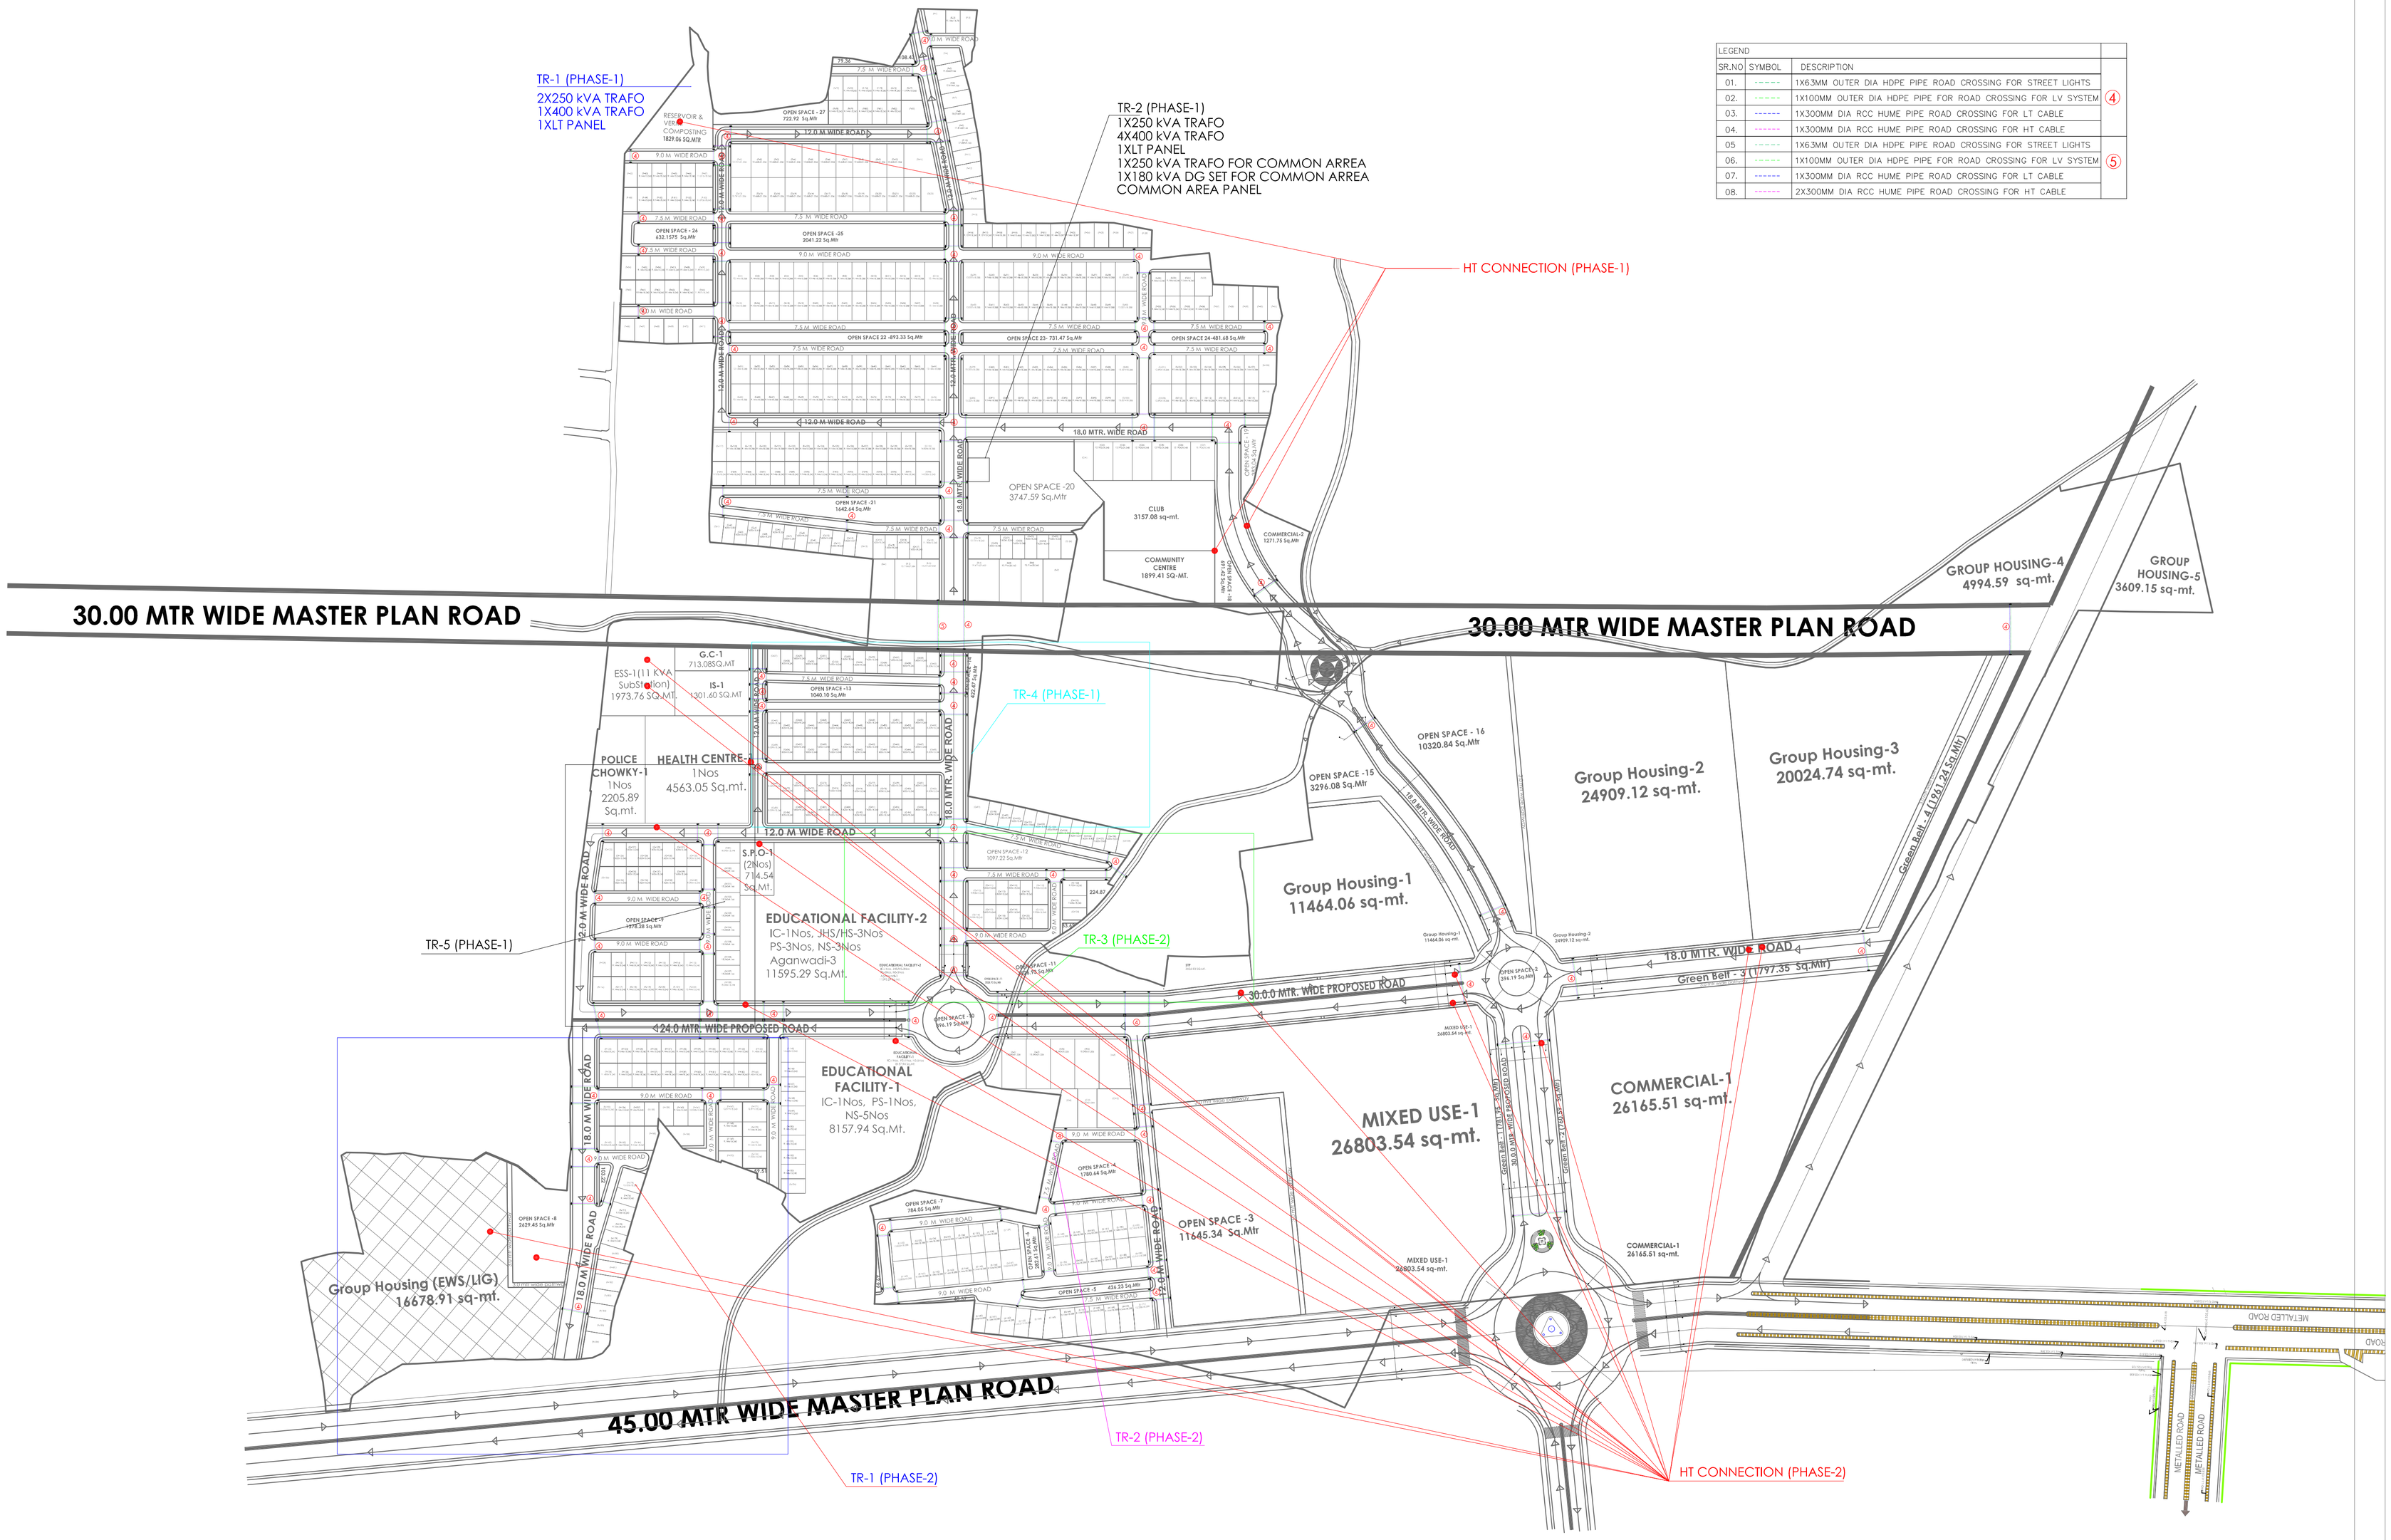

PROPOSED LAYOUT PLAN OF AN INTEGRATED TOWNSHIP AT VILLAGE BAKKAS & MASTEMAU ,LUCKNOW

ELECTRICAL SCHEMATIC LAYOUT PLAN

N

ARCHITECTS

jsr

C-67 , Defence colony New delhi
Phone- 011-40580350, Email: info@jsr.net.in