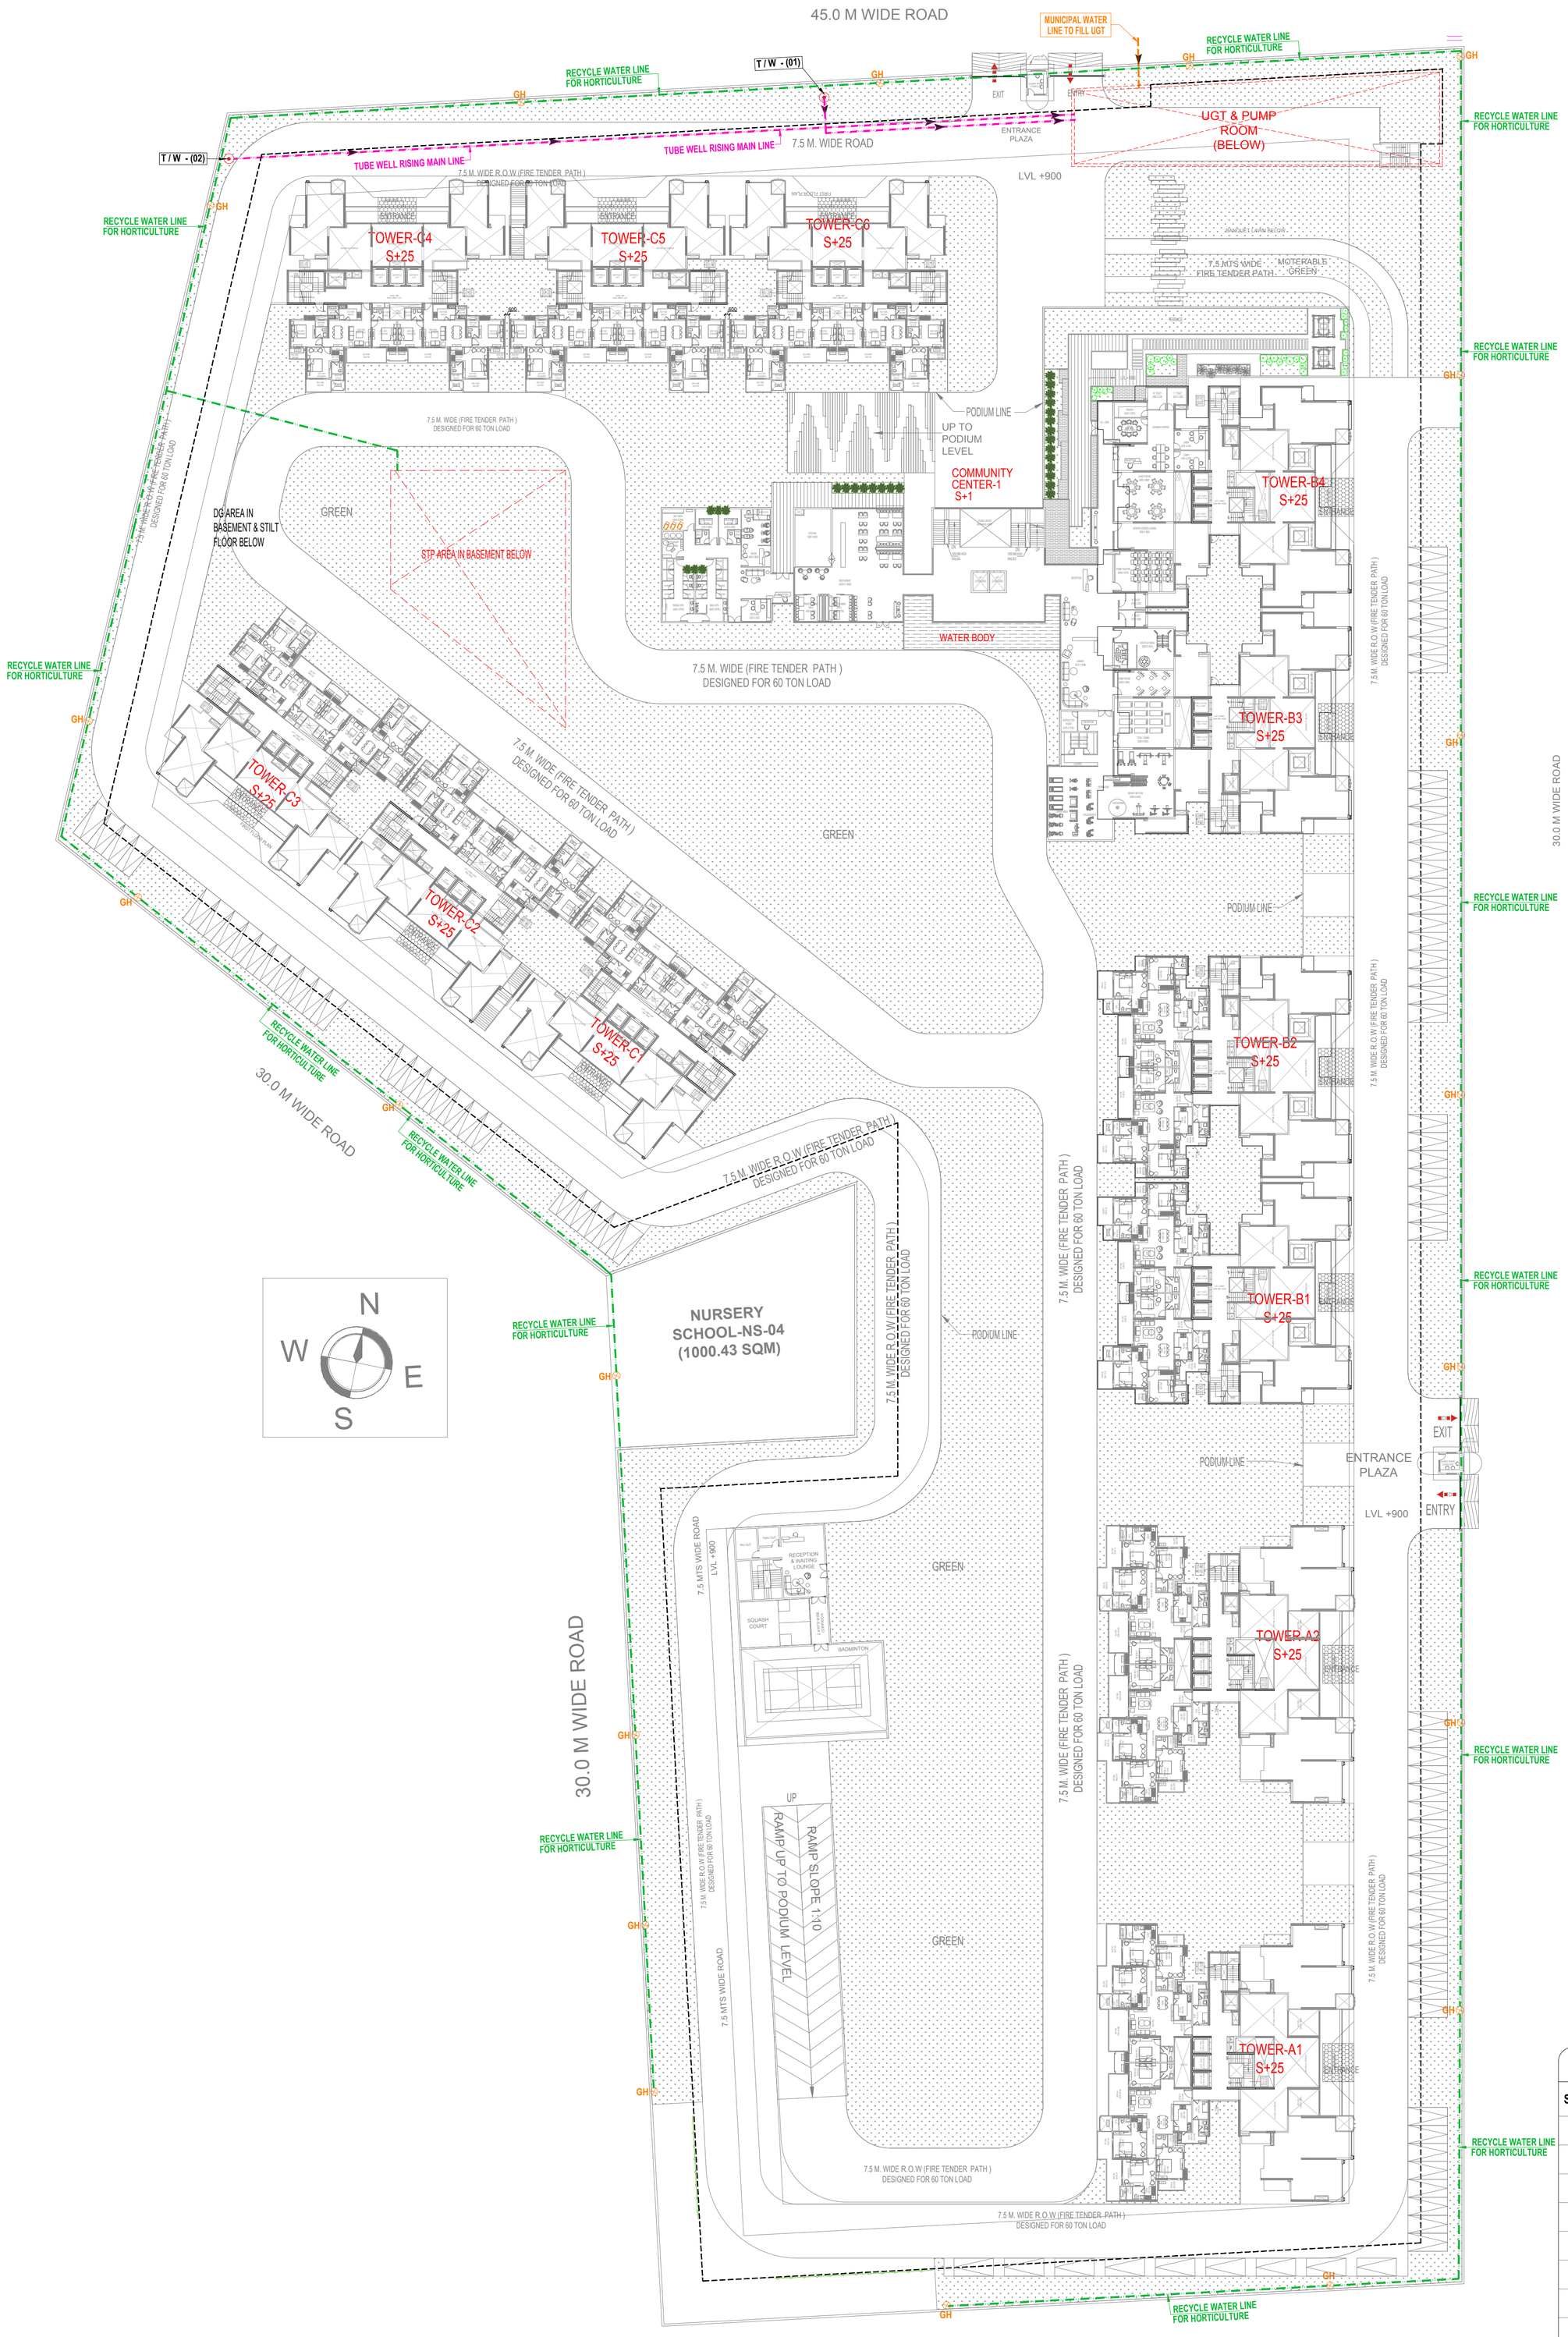

LEGEND :

S. No.	SYMBOL	DESCRIPTION
1.		RECYCLED WATER SUPPLY PIPE LINE.
2.		RISING MAIN WATER PIPE LINE.
3.		MUNICIPAL WATER SUPPLY PIPE LINE.
4.		ISOLATING VALVE
5.		MASONRY CHAMBER FOR ISOLATING VALVE
6.		PROPOSED TUBE WELL
7.		BASEMENT LINE
8.	GH	GARDEN HYDRANT

LEGEND : FIRE SYSTEM

S. No.	SYMBOL	DESCRIPTION
1.		FIRE LINE
2.	YH	YARD HYDRANT 63 M.M. DIA. SINGLE HEADED HYDRANT VALVE WITH 2 NOS. 15 M. LONG, 63 M.M. DIA. FIRE HOSE PIPE & 1 NO. BRANCH PIPE WITH NOZZLE
3.		FIRE BRIGADE CONNECTION
4.		BUTTERFLY VALVE
5.		NONRETURN VALVE (CHECK VALVE)
6.		ISOLATING VALVE WITH MASONARY CHAMBER

Project
PROPOSED GROUP HOUSING FOR
M/S AJAY REALCON INDIA LLP.
AT PLOT NO: - P5 & P6,SECTOR -22D
YAMUNA EXPRESS WAY, DISTRICT GAUTAM BUDDHA NAGAR (U.P.)

Title
WATER SUPPLY (SITE PLAN)

Subtitle
EXTERNAL WATER SUPPLY SERVICES

Drawing released for
- [ ] APPROVAL
- [ ] ADVANCE COPY
- [x] SUBMISSION
- [ ] CONSTRUCTION

Drg. no. ACE 11 / EX / S-03
Scale 1:500
Date Sep. 2023
Drawn by Kulwant
Designed by R.K.
Checked by Anand Havelia

Architects
Confluence
B- 421, N.D-65,INDIA NFC. architecture
Ph- +91-11-29216006 Ph- +91-11-40564768 urban design
ccs@inconfluence.com www.inconfluence.com hospitality
Member of IGBC ISO - 9001 : 2000 interiors

Services Consultant
Consummate Engineering Services (P) Ltd.
cespl
Noida Office : B - 67, Sector - 67, Noida - 201 301
Tel : (0120) 6943500 (23 Lines)
Lko. Office : R 006, Rohtas Plumeria, Gomti Nagar, Lucknow
Tel : (0522) 4025902
e mail : mail@cespl.in, website : www.cespl.in