Project Title : PROPOSED/ADD.ALT SUBMISSION DRAWING FOR THE TIME EXTENSION GROUP HOUSING BUILDING TOWER -A, B, C, D, E, F , M , N, O, P AT PROPOSED INTEGRATED TOWNSHIP OF EMAAR-MGF, AT GOMTI NAGAR EXTENSION , SECTOR-7, LUCKNOWPROJECT NAME - ORANJE CASTLEOWNER - M/S. SURAJ INFRAVENTURE PVT. LTD

File No	LDA/BP/24-25/2256	Sheet	1 / 7
Submission Date	2024-10-14	Scale	1:100

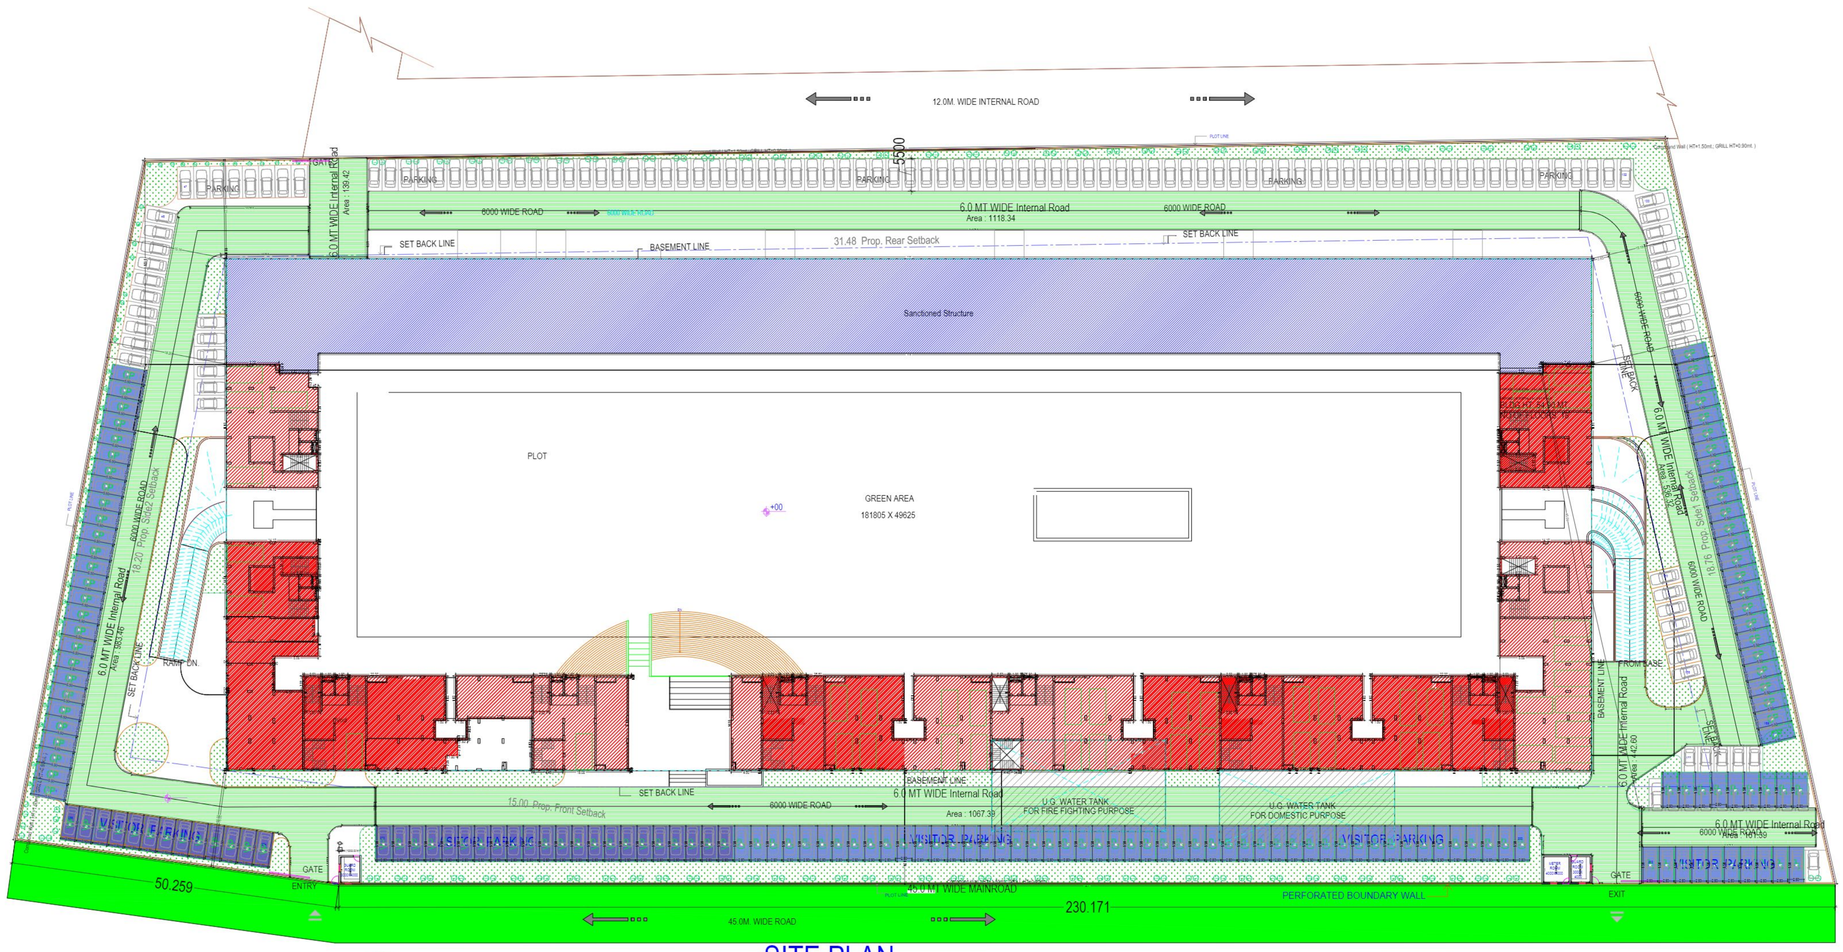

SITE PLAN

PROPOSED SITE PLAN
(Scale - 1:400)

A	AREA STATEMENT	VERSION NO.: 1.0.95
		VERSION DATE: 25/05/2024
	PROJECT DETAILS :	
	Authority: Lucknow Development Authority	Plot Use: Residential
	AuthorityClass: Category A	Plot SubUse: Group Housing
	AuthorityGrade: Development Authority (DA)	Development Plan: Master Plan
	CaseTrack: Regular	Land Use Zone: Residential use Zone
	Project Type: Group Development	Land SubUse Zone: Residential Zone
	Nature of Development: ADDITION OR EXTENSION	Layout Type: NA
	Development Area: New Area	
	SubDevelopment Area: Metro City Area	
	Special Project: NA	
	Site Address: Distrct Lucknow, Tehsil Lucknow, Village NA	
	AREA DETAILS :	Sq.Mts.
1.	Area of Plot As per record	
	Document Area	28876.50
	As per site condition	28938.50
	Area of Plot Considered	28876.50
2.	Deduction for:	
	(a)Proposed roads	0.00
	(b)Any reservations	0.00
	Total(a + b)	0.00
3.	Net Area of plot (1 - 2) AREA OF PLOT	28938.50
	Plot Area For Coverage	28938.50
	Plot Area For FAR	28938.50
	Perm. FAR Area (2.50)	72346.25
	Perm. Paid FAR Area (1.25)	36173.13
	Total Perm. FAR area with Paid FAR (3.75)	108519.38
	Total Perm. FAR area (3.75)	108519.38
5.	Total Built up area permissible at:	
	Permissible Coverage area (40.00 %)	11575.40
	Proposed Coverage Area (12.07 %)	3494.25
	Existing Building Coverage area (10.78 %)	3119.12
	Total Prop. Coverage Area (22.85 %)	6613.41
	Balance coverage area (17.15 %)	4961.99

Proposed Area at:

	Proposed Built up	Existing Built up	Proposed FAR	Existing FAR
Basement Floor	458.77	14081.01	399.65	925.64
Stilt Floor	131.76	3445.85	131.75	384.77
First Floor	1023.12	2838.10	875.14	2357.43
Second Floor	1018.34	2967.57	876.45	2479.46
Third Floor	1842.59	2145.42	1571.96	1786.59
Fourth Floor	1840.32	2375.13	1573.13	1990.49
Fifth Floor	1727.20	2470.07	1470.31	2068.50
Sixth Floor	1756.27	2448.72	1472.95	2079.14
Seventh Floor	1727.21	2355.56	1470.32	1969.13
Eighth Floor	1933.46	2041.54	1649.15	1715.45
Ninth Floor	2229.28	1143.22	1830.33	955.07
Tenth Floor	2291.65	955.06	1735.29	803.53
Eleventh Floor	2832.10	498.37	2292.05	401.76
Twelfth Floor	2154.51	264.43	1736.19	214.65
Thirteenth Floor	1984.97	228.36	1614.02	188.81
Fourteenth Floor	1815.67	264.43	1413.19	214.65
Fifteenth Floor	1395.25	0.00	1057.85	0.00
Sixteenth Floor	755.97	0.00	585.53	0.00
Seventeenth Floor	418.64	0.00	235.34	0.00
Terrace Floor	86.22	0.00	0.00	0.00
Total Area	29423.30	40522.84	23990.60	20535.07

Total FAR Area:	77867.74
Accessory/Use Area Added in BuiltUp Area:	40.00
Built up area:	40.00
Existing Building BUA Area:	42312.73
Total BuiltUp Area:	112298.87
Proposed FAR consumed:	2.69
C. Tenement Statement:	
4. Tenement Proposed At:	
All Floors	279.00
5. Total Tenements (3 + 4)	279
E. Parking Statement:	
1. Parking Space Required as per Regulations:	5170.00
2. Proposed Parking Space:	21857.75

Color Notes

COLOR INDEX
PLOT BOUNDARY
ABUTTING ROAD
PROPOSED CONSTRUCTION
COMMON PLOT
ROAD ALIGNMENT (ROAD WIDENING AREA)
FUTURE T.P.SCHEME DEDUCTION AREA
EXISTING (To be retained)
EXISTING (To be demolished)

Additional PermissibleFAR

Total Permissible FAR	Permissible FAR	Proposed FAR	5% Additional FAR	Sum of Non FAR Area	Balance Non FAR Area	Sum of FAR Area	Balance FAR Area	Total Proposed FAR
108519.38	72346.25	77867.74	3617.31	143.00	3473.71	661.34	2812.37	77867.74

Existing Building Details

Name	Use	SubUse	Structure	Height	Floor No	FAR Area	BUA Area
Sanctioned Structure	Residential	Group Housing	Highrise	54.95	19	33342.07	42312.73

Parking Check (Table 7b)

Vehicle Type	Reqd.			Prop.	
	No.	Reduced Reqd Parking (incase of Plot having RWAreas surrendered FOC)	Area	No.	Area
Equivalent Car Space	-	-	-	463	6368.25
Total Car	341	-	4688.75	463	6368.25
Visitors Car Parking	35	-	481.25	35	481.25
Other Parking	-	-	-	-	10334.01
Total			5170.00		17181.51

Additional Permissible FAR

FAR Area	Proposed Area	Total Proposed Area
UA (Lab)	0.00	00.00
UA (Lab)	0.00	
UA (Lab)	0.00	
UA (Lab)	0.00