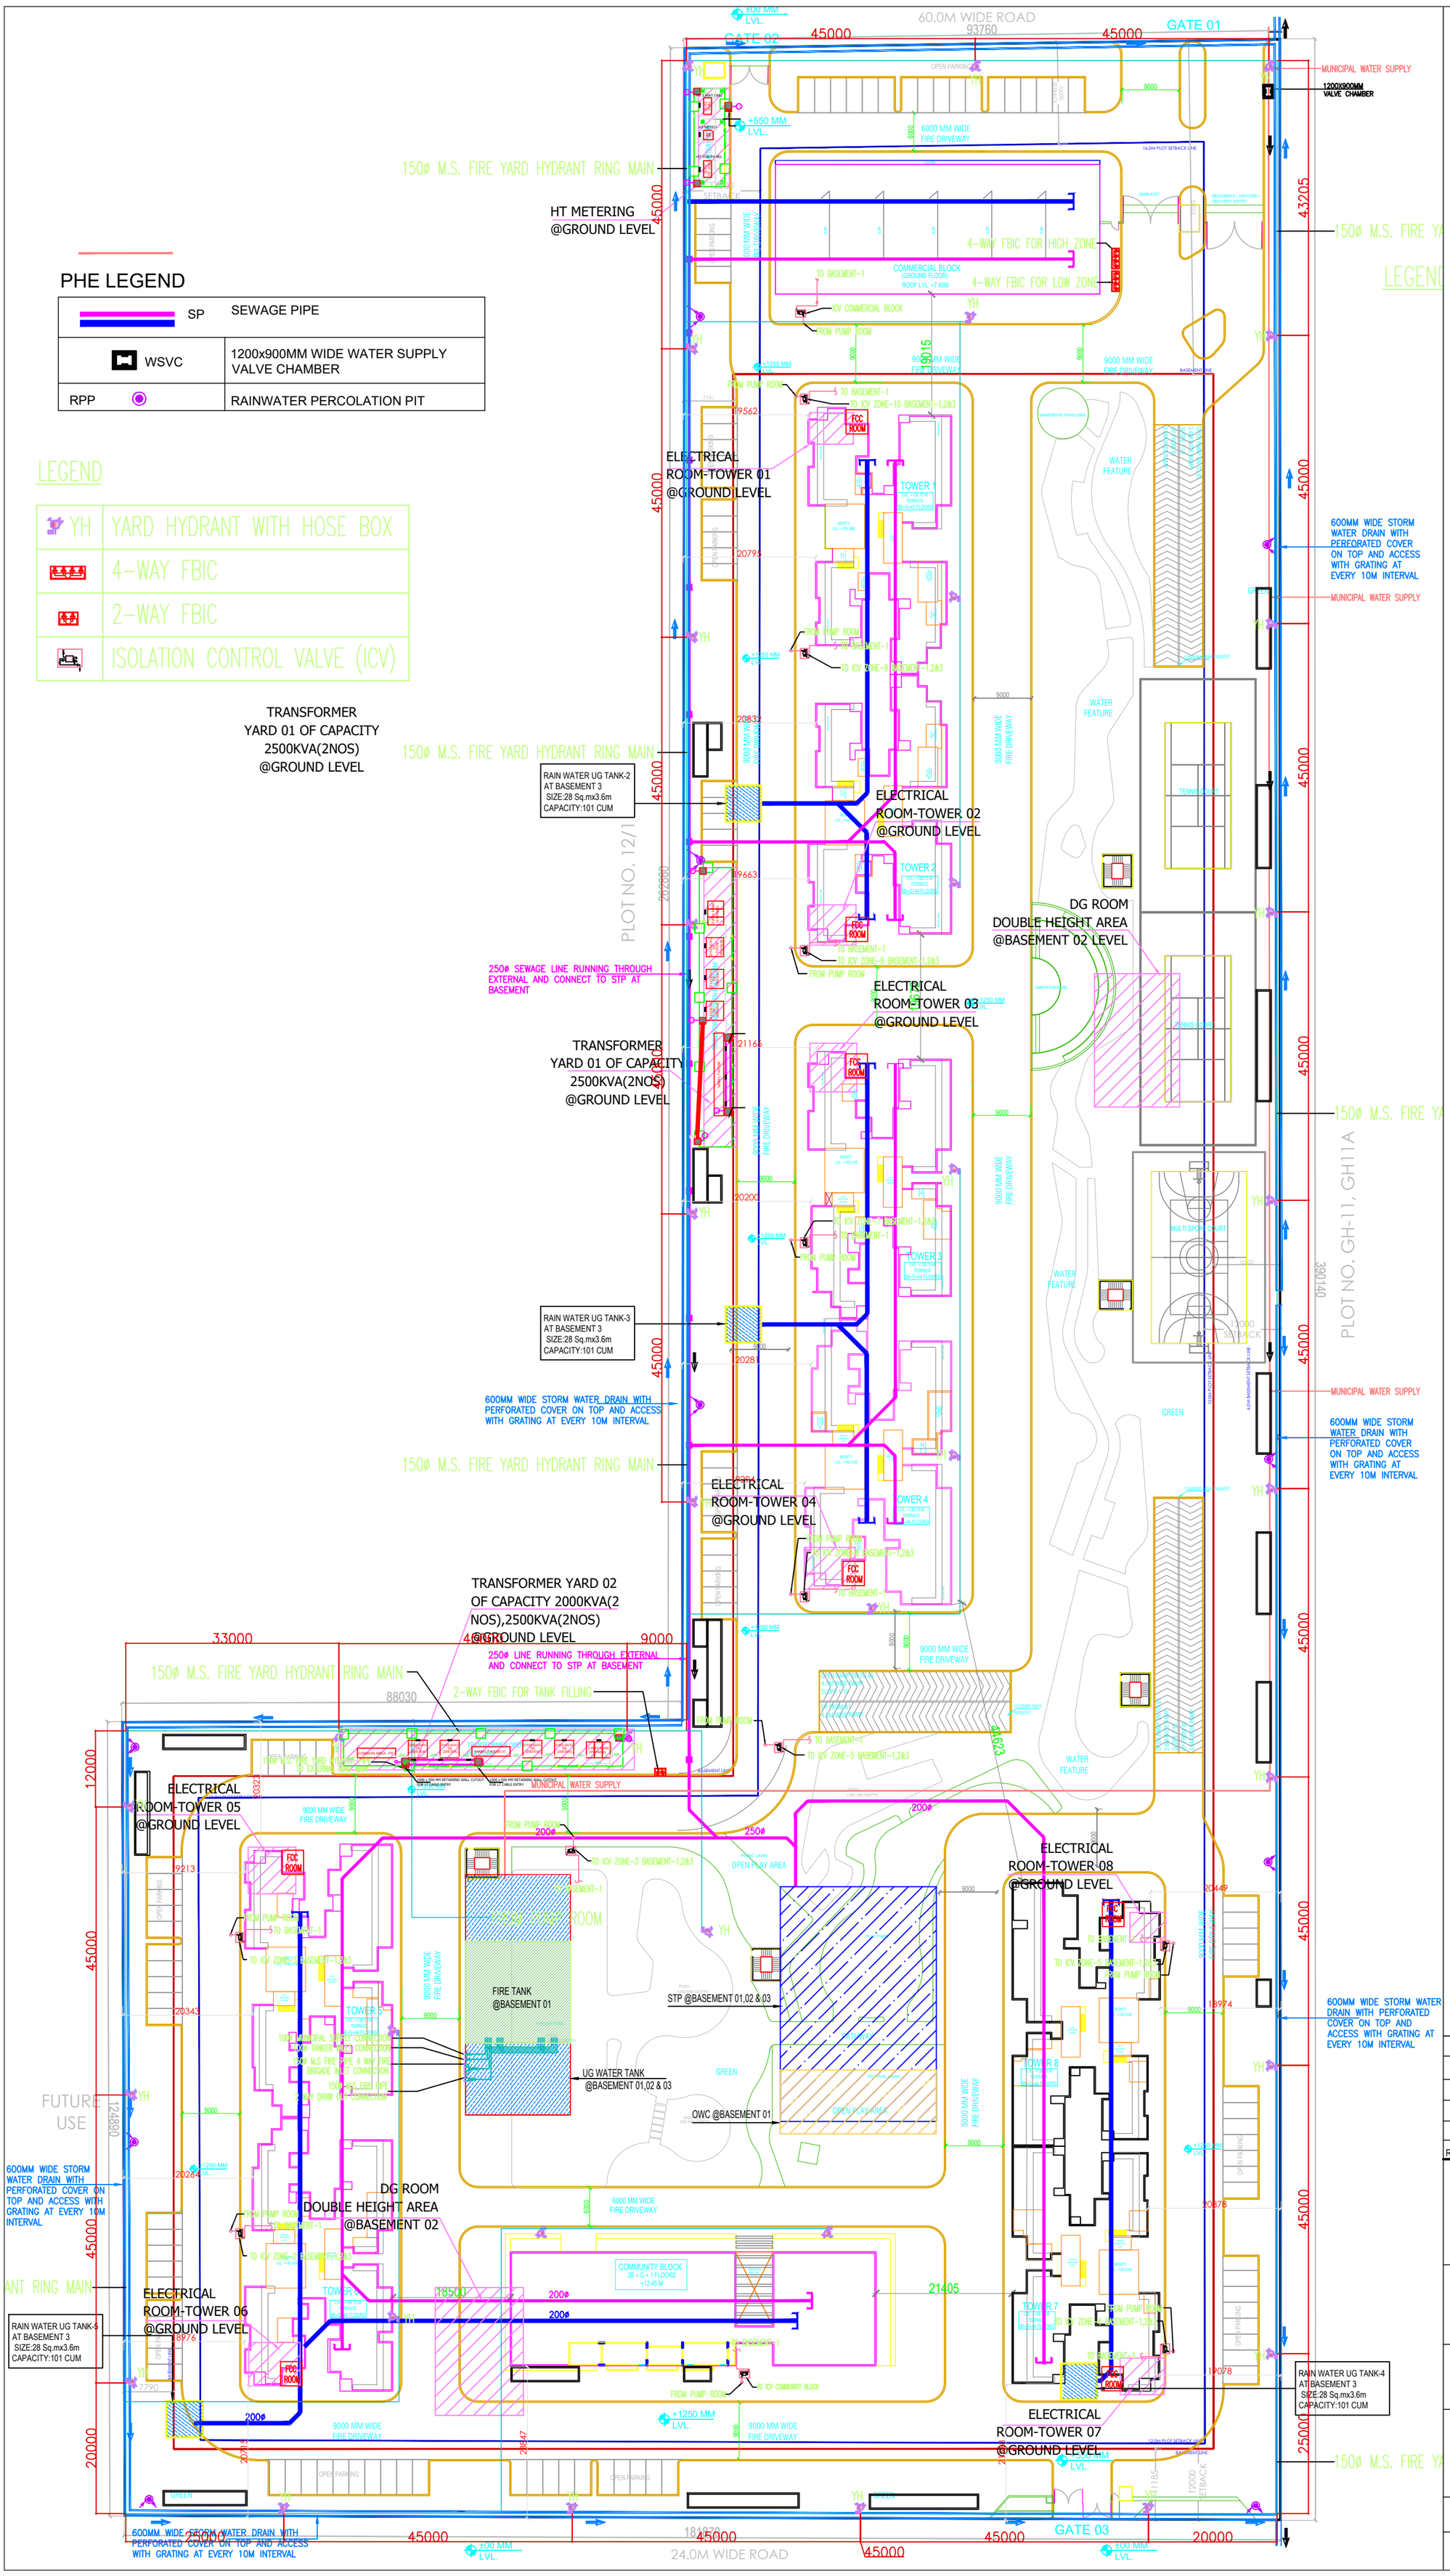

PHE LEGEND

	SP	SEWAGE PIPE
	WSVC	1200x900MM WIDE WATER SUPPLY VALVE CHAMBER
RPP		RAINWATER PERCOLATION PIT

LEGEND

YH	YARD HYDRANT WITH HOSE BOX
	4-WAY FBIC
	2-WAY FBIC
	ISOLATION CONTROL VALVE (ICV)

KEY PLAN

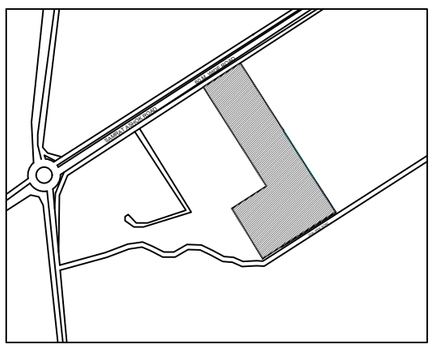

Rev	Description	Date	Issued by

M/S ATLASPUR CONSTRUCTION & DEVELOPERS PVT.LTD AND M/S SOBHA LTD

PROJECT

PROPOSED RESIDENTIAL DEVELOPMENT, GH-12, SECTOR 01, GREATER NOIDA

TITLE

SITE PLAN (DEVELOPMENT PLAN)

OWNERS SIGN	ARCHITECTS SIGN
DIVYA PRAKASH — Digitally signed by DIVYA PRAKASH, DN: cn=DIVYA PRAKASH, c=IN, o=Personal, Reason: I am the author of this document, Location:, Date: 2026-02-05 19:32+05:30	SHIVANG BANSAL — Digitally signed by SHIVANG BANSAL, DN: cn=SHIVANG BANSAL, c=IN, o=Personal, Reason: I am the author of this document, Location:, Date: 2026-02-05 19:42+05:30

PROJECT CODE	RELEASED FOR	SCALE	SHEET
0472	HCR	1:500	A0
NORTH	DRAWING NO.	DATE	REVISION
N	EXT - 01	02.02.2026	R0