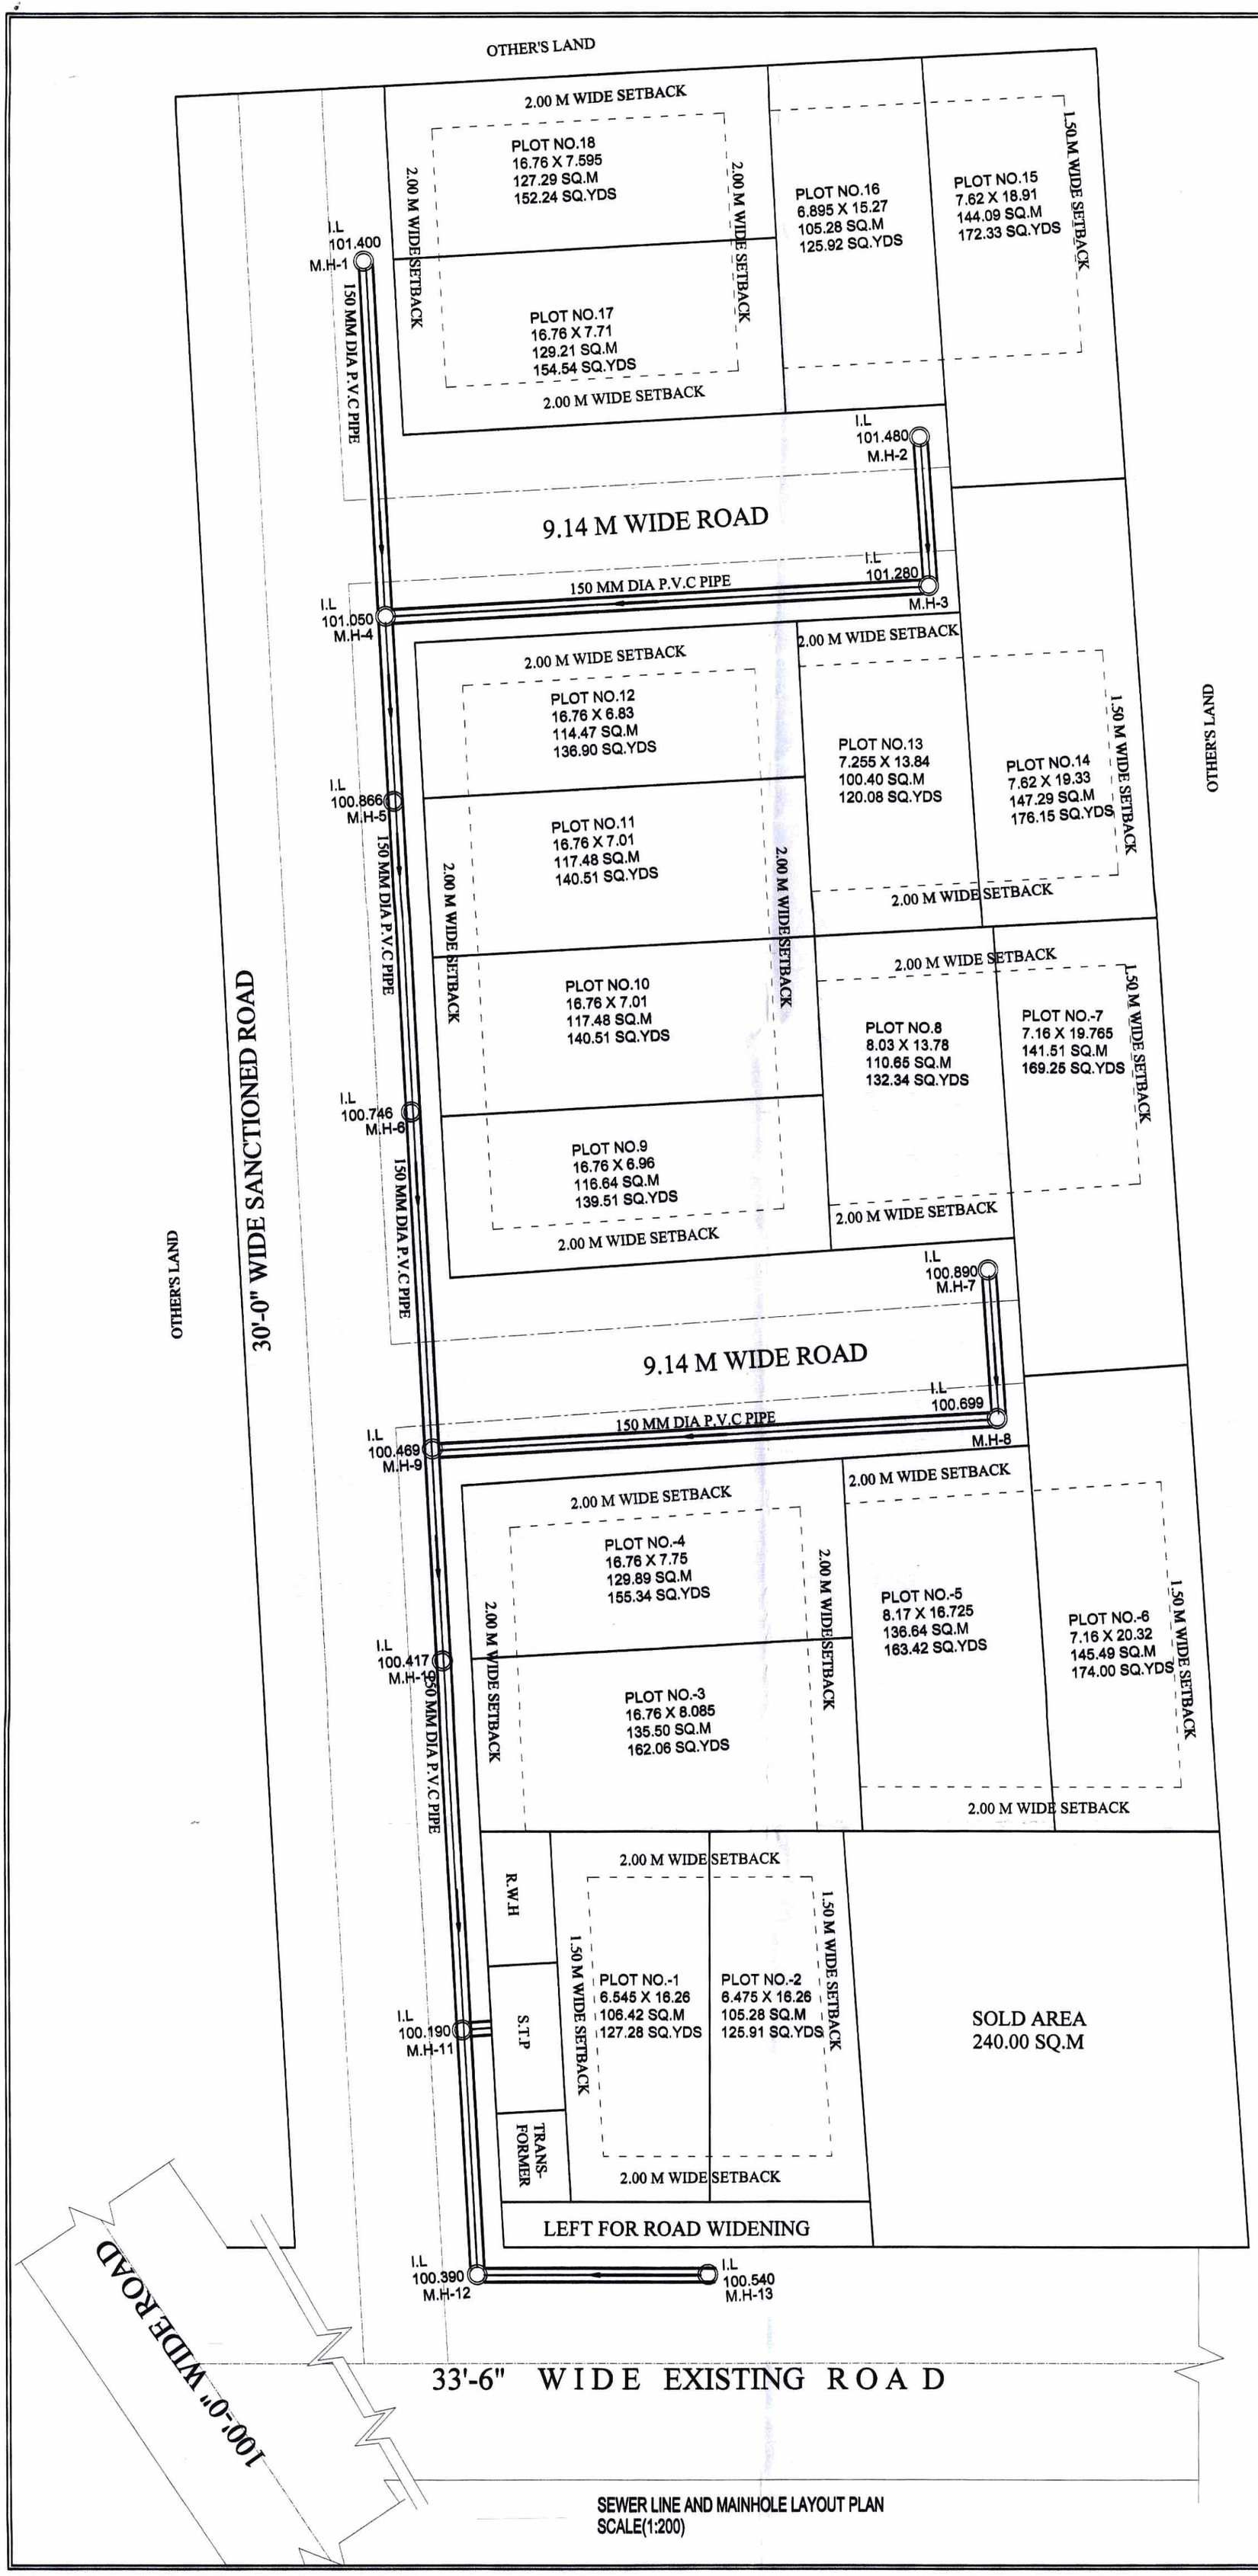

SEWER LINE AND MAINHOLE LAYOUT PLAN
SCALE(1:200)

LEGEND	
MAINHOLE	◎
SEWER LINE	═══
INVERT LEVEL	I.L

AREA STATEMENT-:		
TOTAL LAND AREA	3000.00 SQ.M.	
LAND SOLD	240.00 SQ.M.	
REST LAND AREA	2760.00 SQ.M.	
AREA LEFT FOR ROAD WIDENING	32.12 SQ.M.	
NET PLOT AREA	2727.42 SQ.M.	100%
AREA UNDER PLOTS	2231.01 SQ.M.	81.79%
AREA UNDER ROAD ANS SERVICES	496.41 SQ.M	18.21%

PROJECT-:

EXISTING SUBDIVISION PLAN ON KHASRA N0- 115 PART , SITUATED AT MAUZA JAGANPUR, DAYALBAGH , AGRA

NORTH-: N

SCALE-: 1:200

OWNER'S-: MRS. NEELAM GUPTA
MRS. ANJALI GUPTA

OWNER'S SIGN-:

ARCHITECT'S -: **INNOVATIVE DESIGN DESTINATION**

ARCHITECTURE WITH SPIRIT....

ARCHITECT'S SIGN.