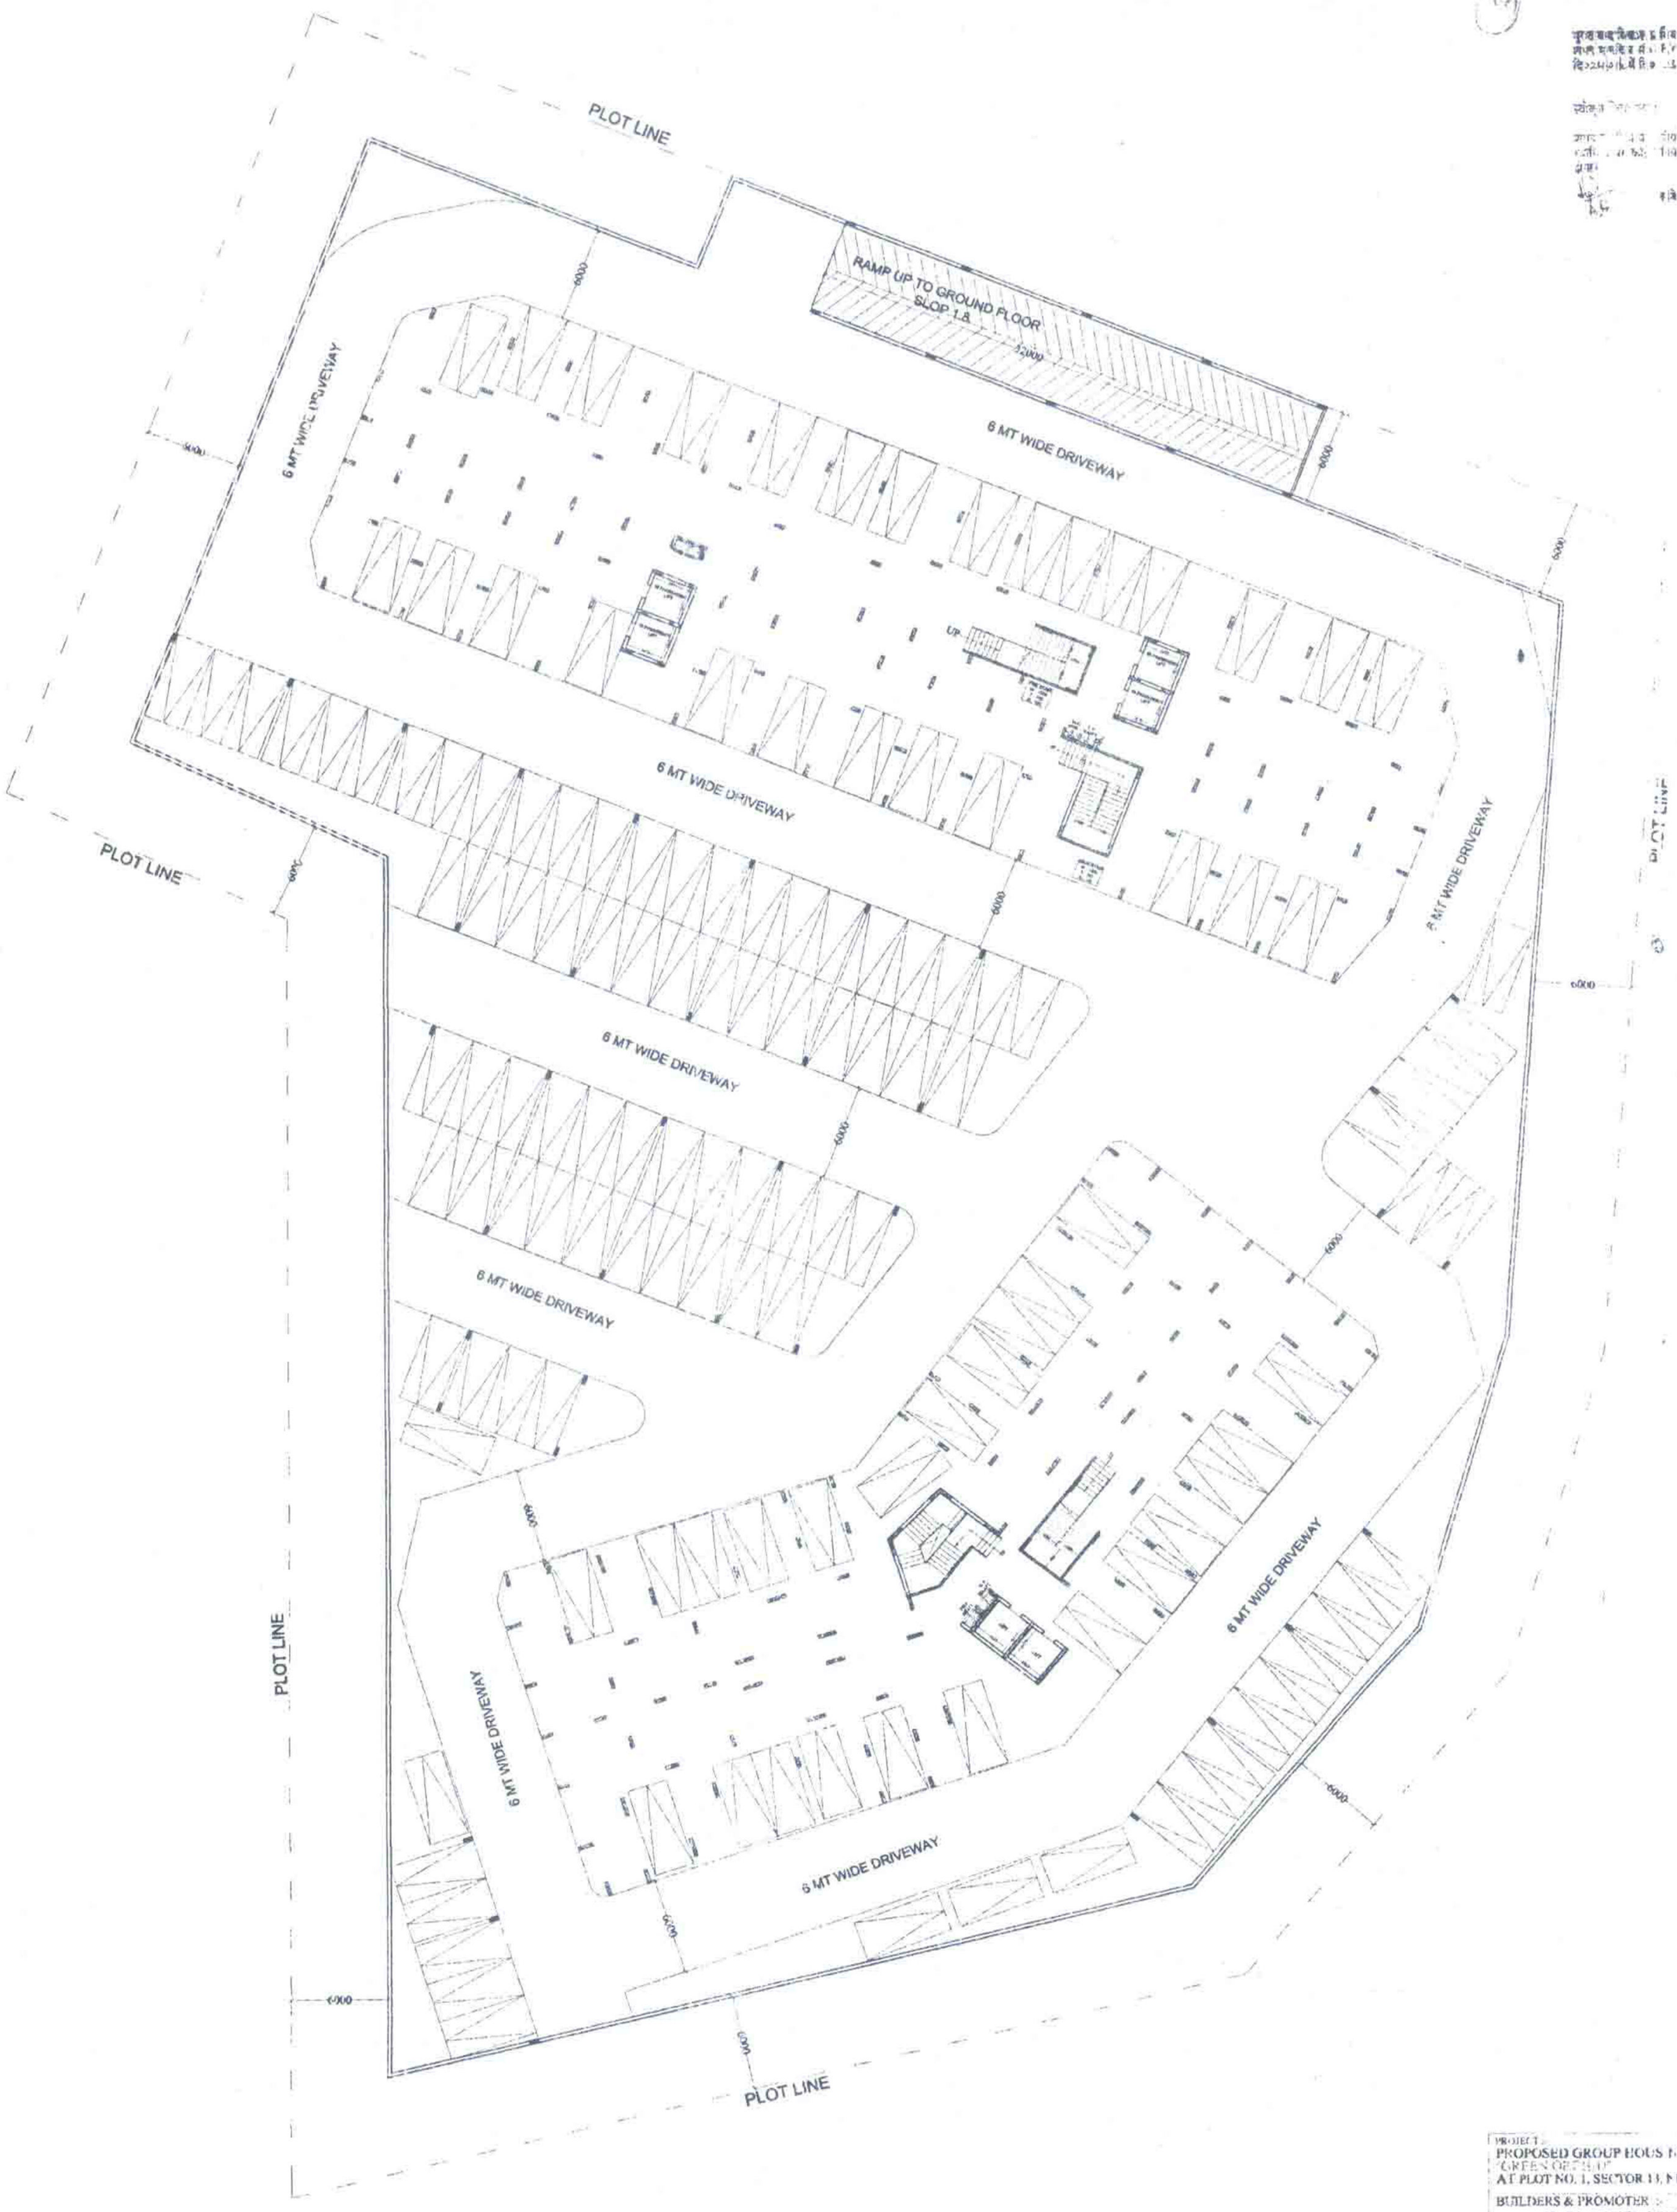

BASEMENT PARKING PLAN

PROJECT :-
PROPOSED GROUP HOUSING
"GREEN ORCHID"
AT PLOT NO. 1, SECTOR 13, N.E.A. MORADABAD.

BUILDERS & PROMOTER :-
M/s S.L. GROUP AND ASSOCIATES
ADD :- B-3, ALPHA COMMERCIAL BELT,
1st FLOOR, GREATER NOIDA

THROUGH :-
Mr. SUNEEL GUPTA
PH :- 09412229080

DRAWING TITLE :-
BASEMENT PLAN

Space Designers
architects & planners

OWNER'S SIGN

ARCHITECT'S SIGN

DRG. NO. 03