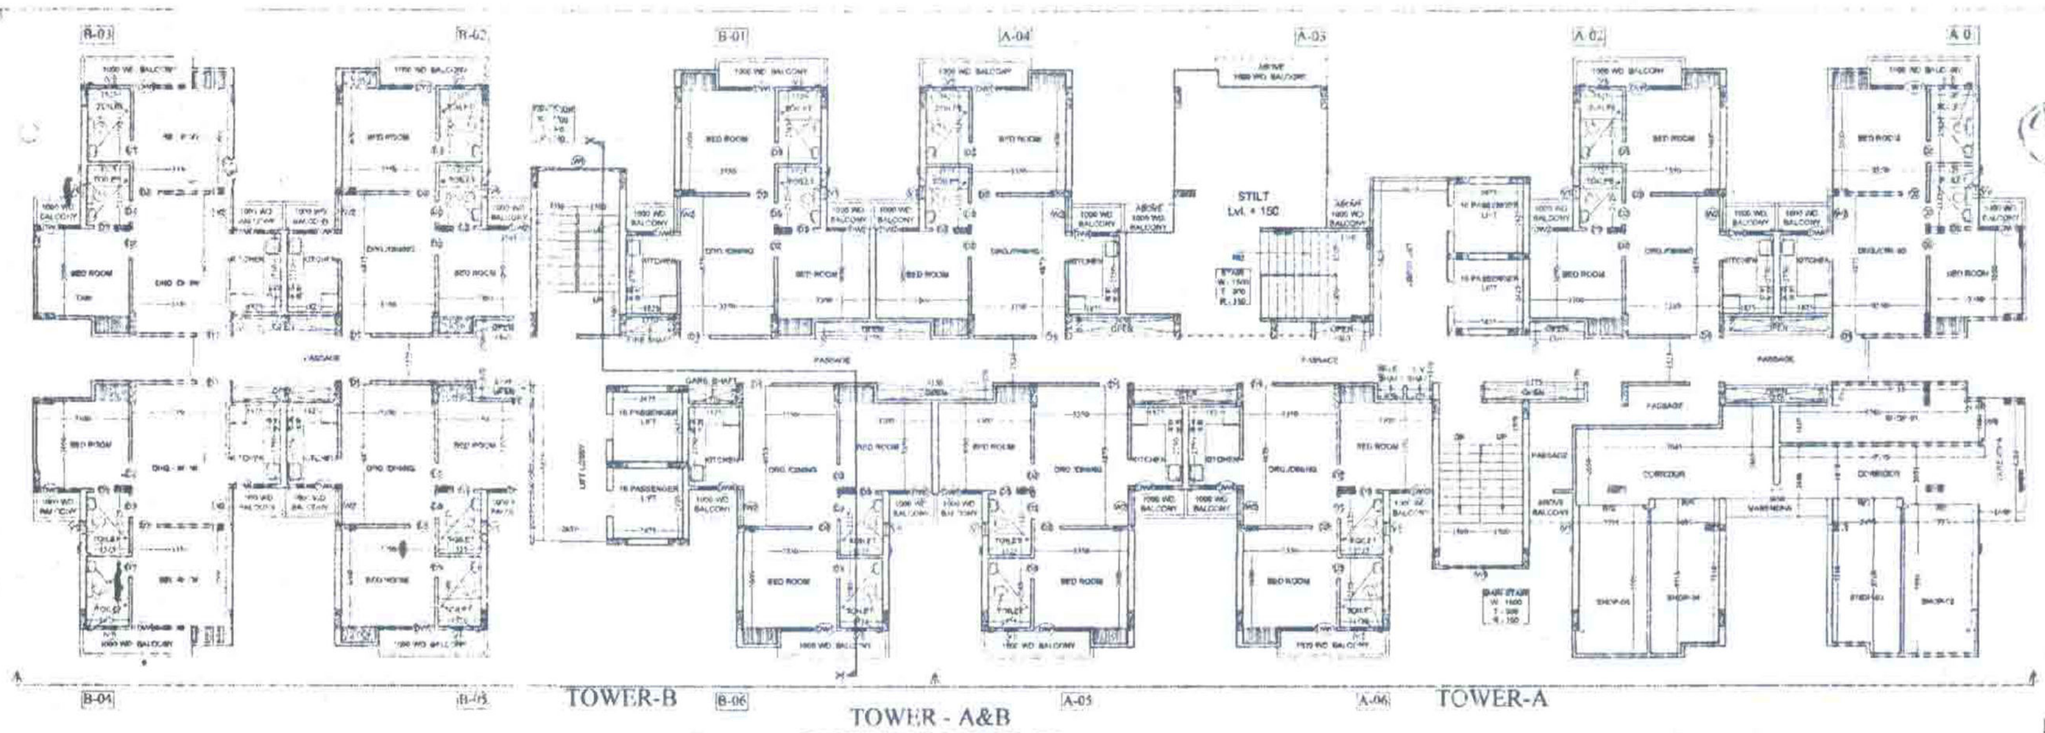

TOWER - A&B
GROUND FLOOR PLAN

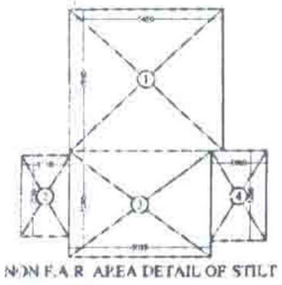

NON F.A.R AREA DETAIL OF STILT

TOWER-A/B NON F.A.R. AREA DETAIL OF STILT				
S.N.	DIMENSION			AREA
1.	5.450 X	4.940	=	26.923 SQ.M
2.	1.710 X	2.980	=	5.096 SQ.M
3.	5.045 X	3.880	=	19.536 SQ.M
4.	1.980 X	3.280	=	6.429 SQ.M
		TOTAL	=	57.984 SQ.M

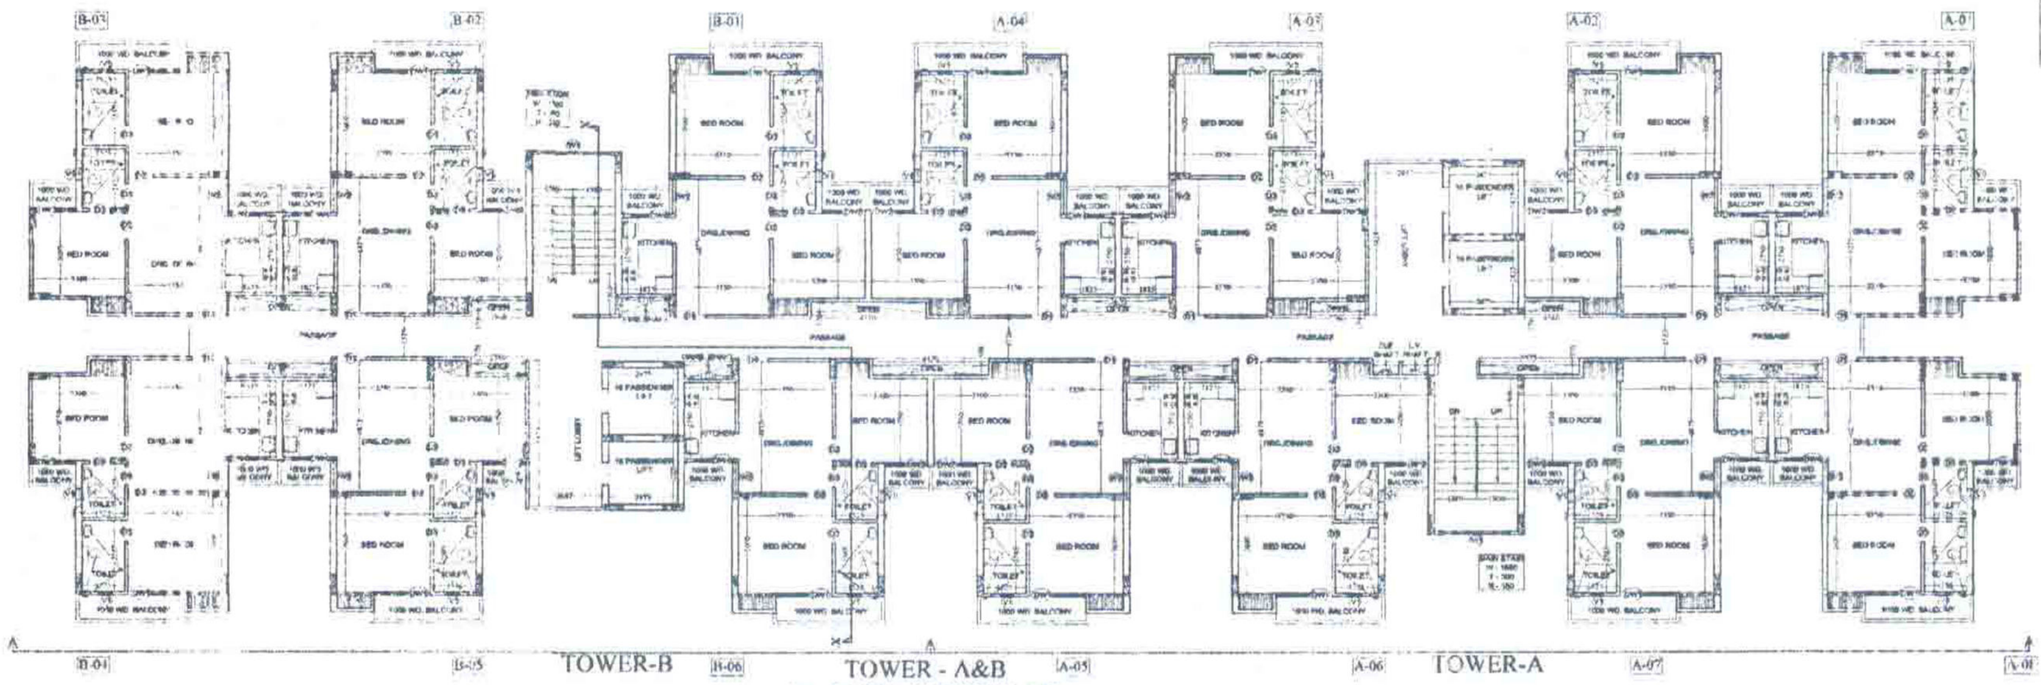

TOWER - A&B
1st. & 10th. FLOOR PLAN

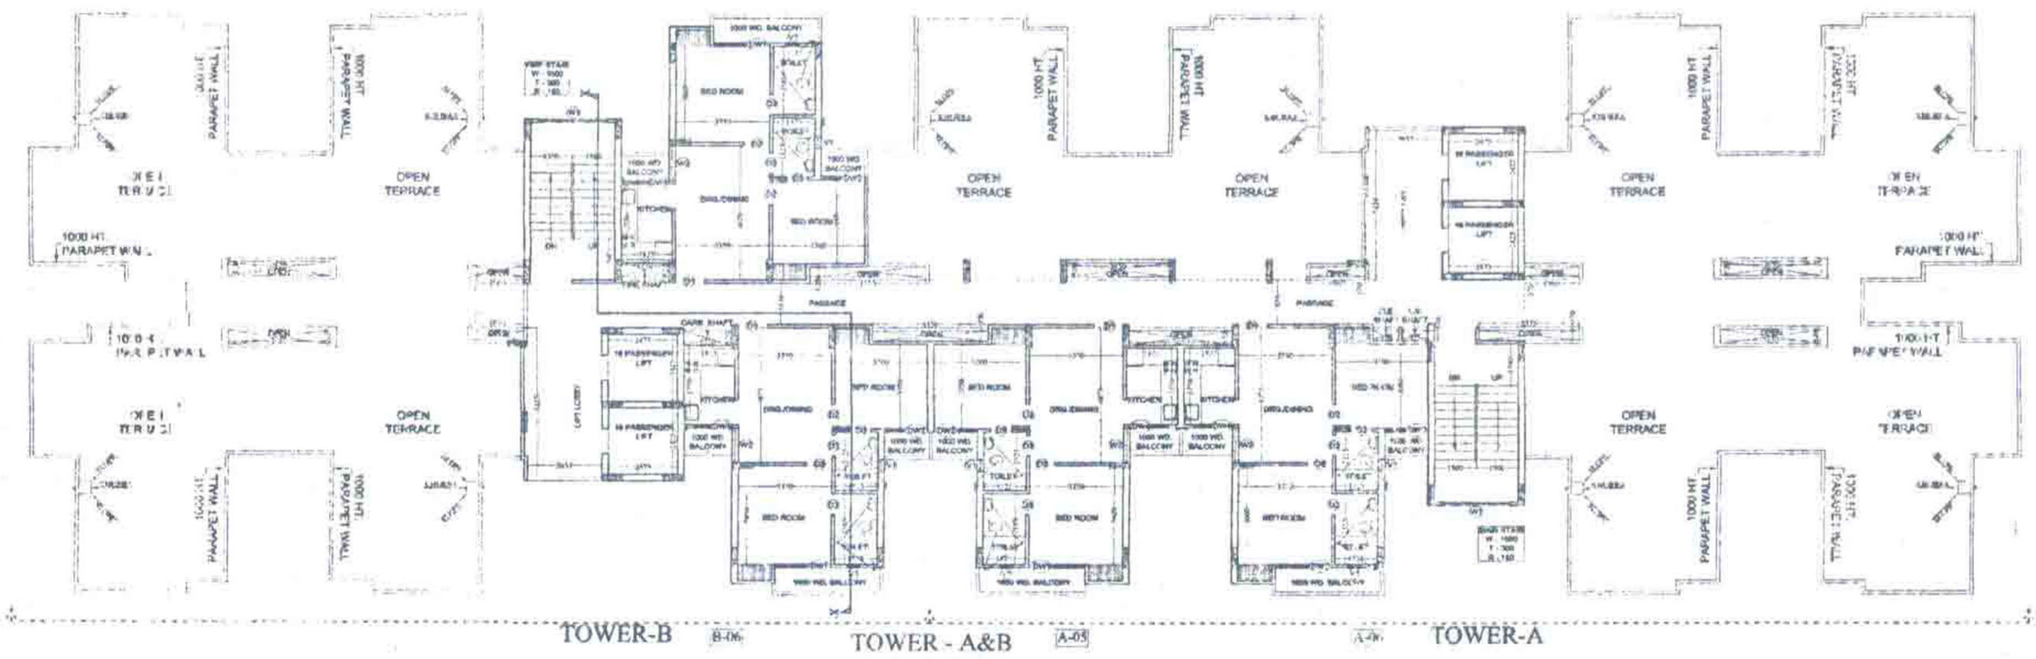

TOWER - A&B
11th. FLOOR PLAN

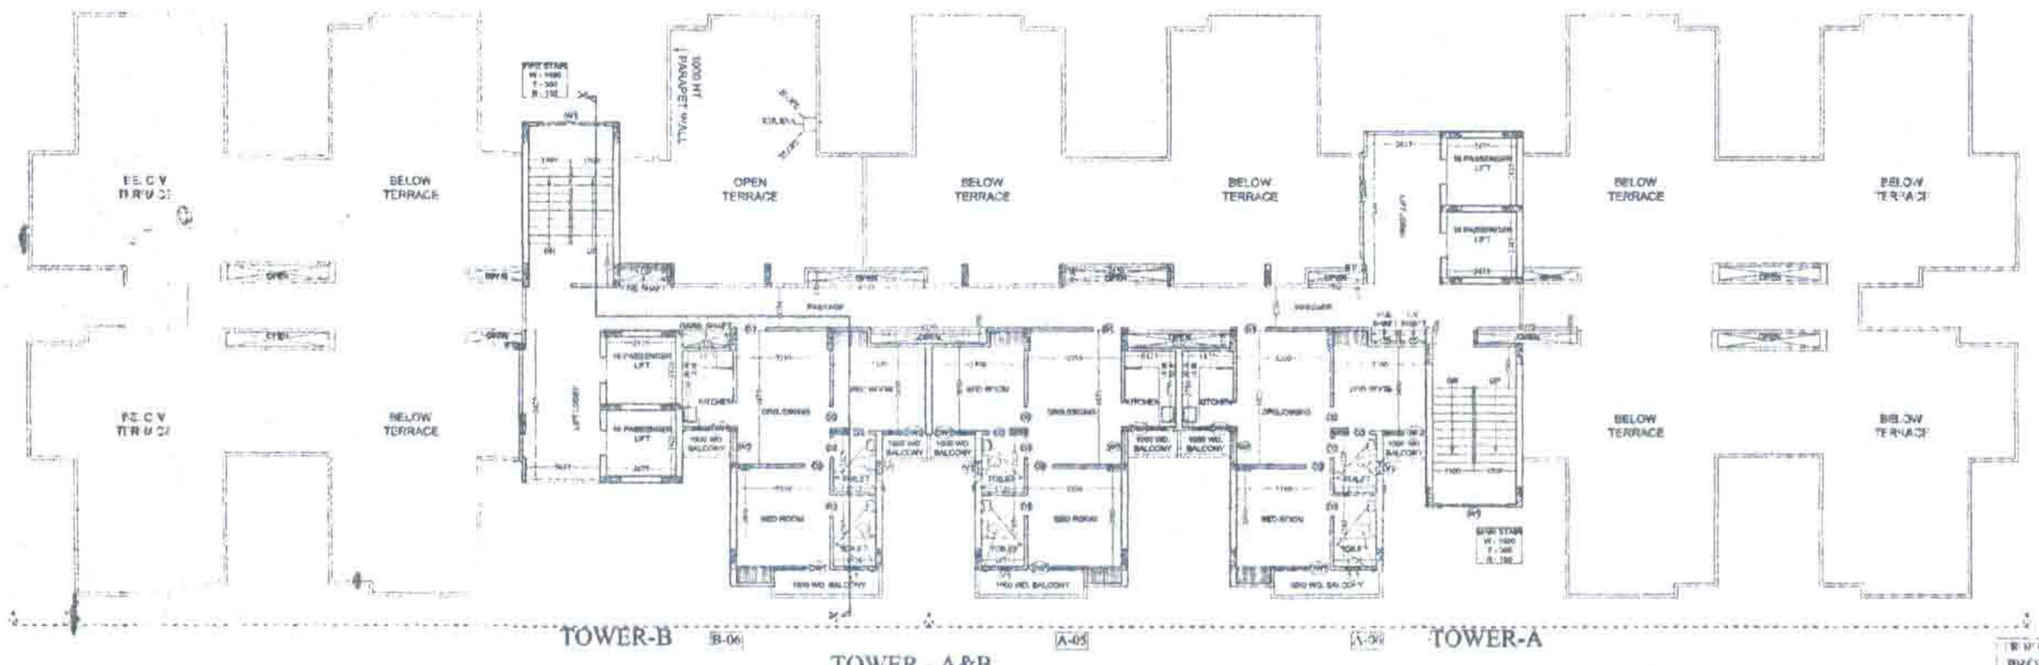

TOWER - A&B
12th. FLOOR PLAN

मुरादाबाद विकास प्राधिकरण
प्रथम मानचित्र सं0 [illegible]
दि0 [illegible] में दि0 [illegible] तक

स्वीकृत किया गया।

प्रथम मानचित्र की स्वीकृति के दिनांक से
समाप्ति पर कोई प्रतिबन्ध प्रभावी नहीं
होगा।

PROPOSED GROUP HOUSING
AT PLOT NO. 1 SECTOR 13, NEW MORADABAD

BUILDER & PROMOTER :-
M/s S.L. GROUP AND ASSOCIATES
ADD :- B-3, ALPHA COMMERCIAL BELT,
1st FLOOR, GREATER NOIDA

THROUGH :- Mr. SUNEEL GUPTA
PH :- 09412229086

DRAWING TITLE - TOWER-A&B

NON F.A.R. AREA DETAIL OF STILT
GROUND/STILT TO 12th FLOOR PLAN

Space Designers
S-1308, VASUNDHARA, GHAZIABAD

DRAWN BY	CHECKED BY	SCALE	DATE
SANJAY	[illegible]	1:150	

OWNER'S SIGN | ARCHITECT'S SIGN

DRG. NO. -- 05