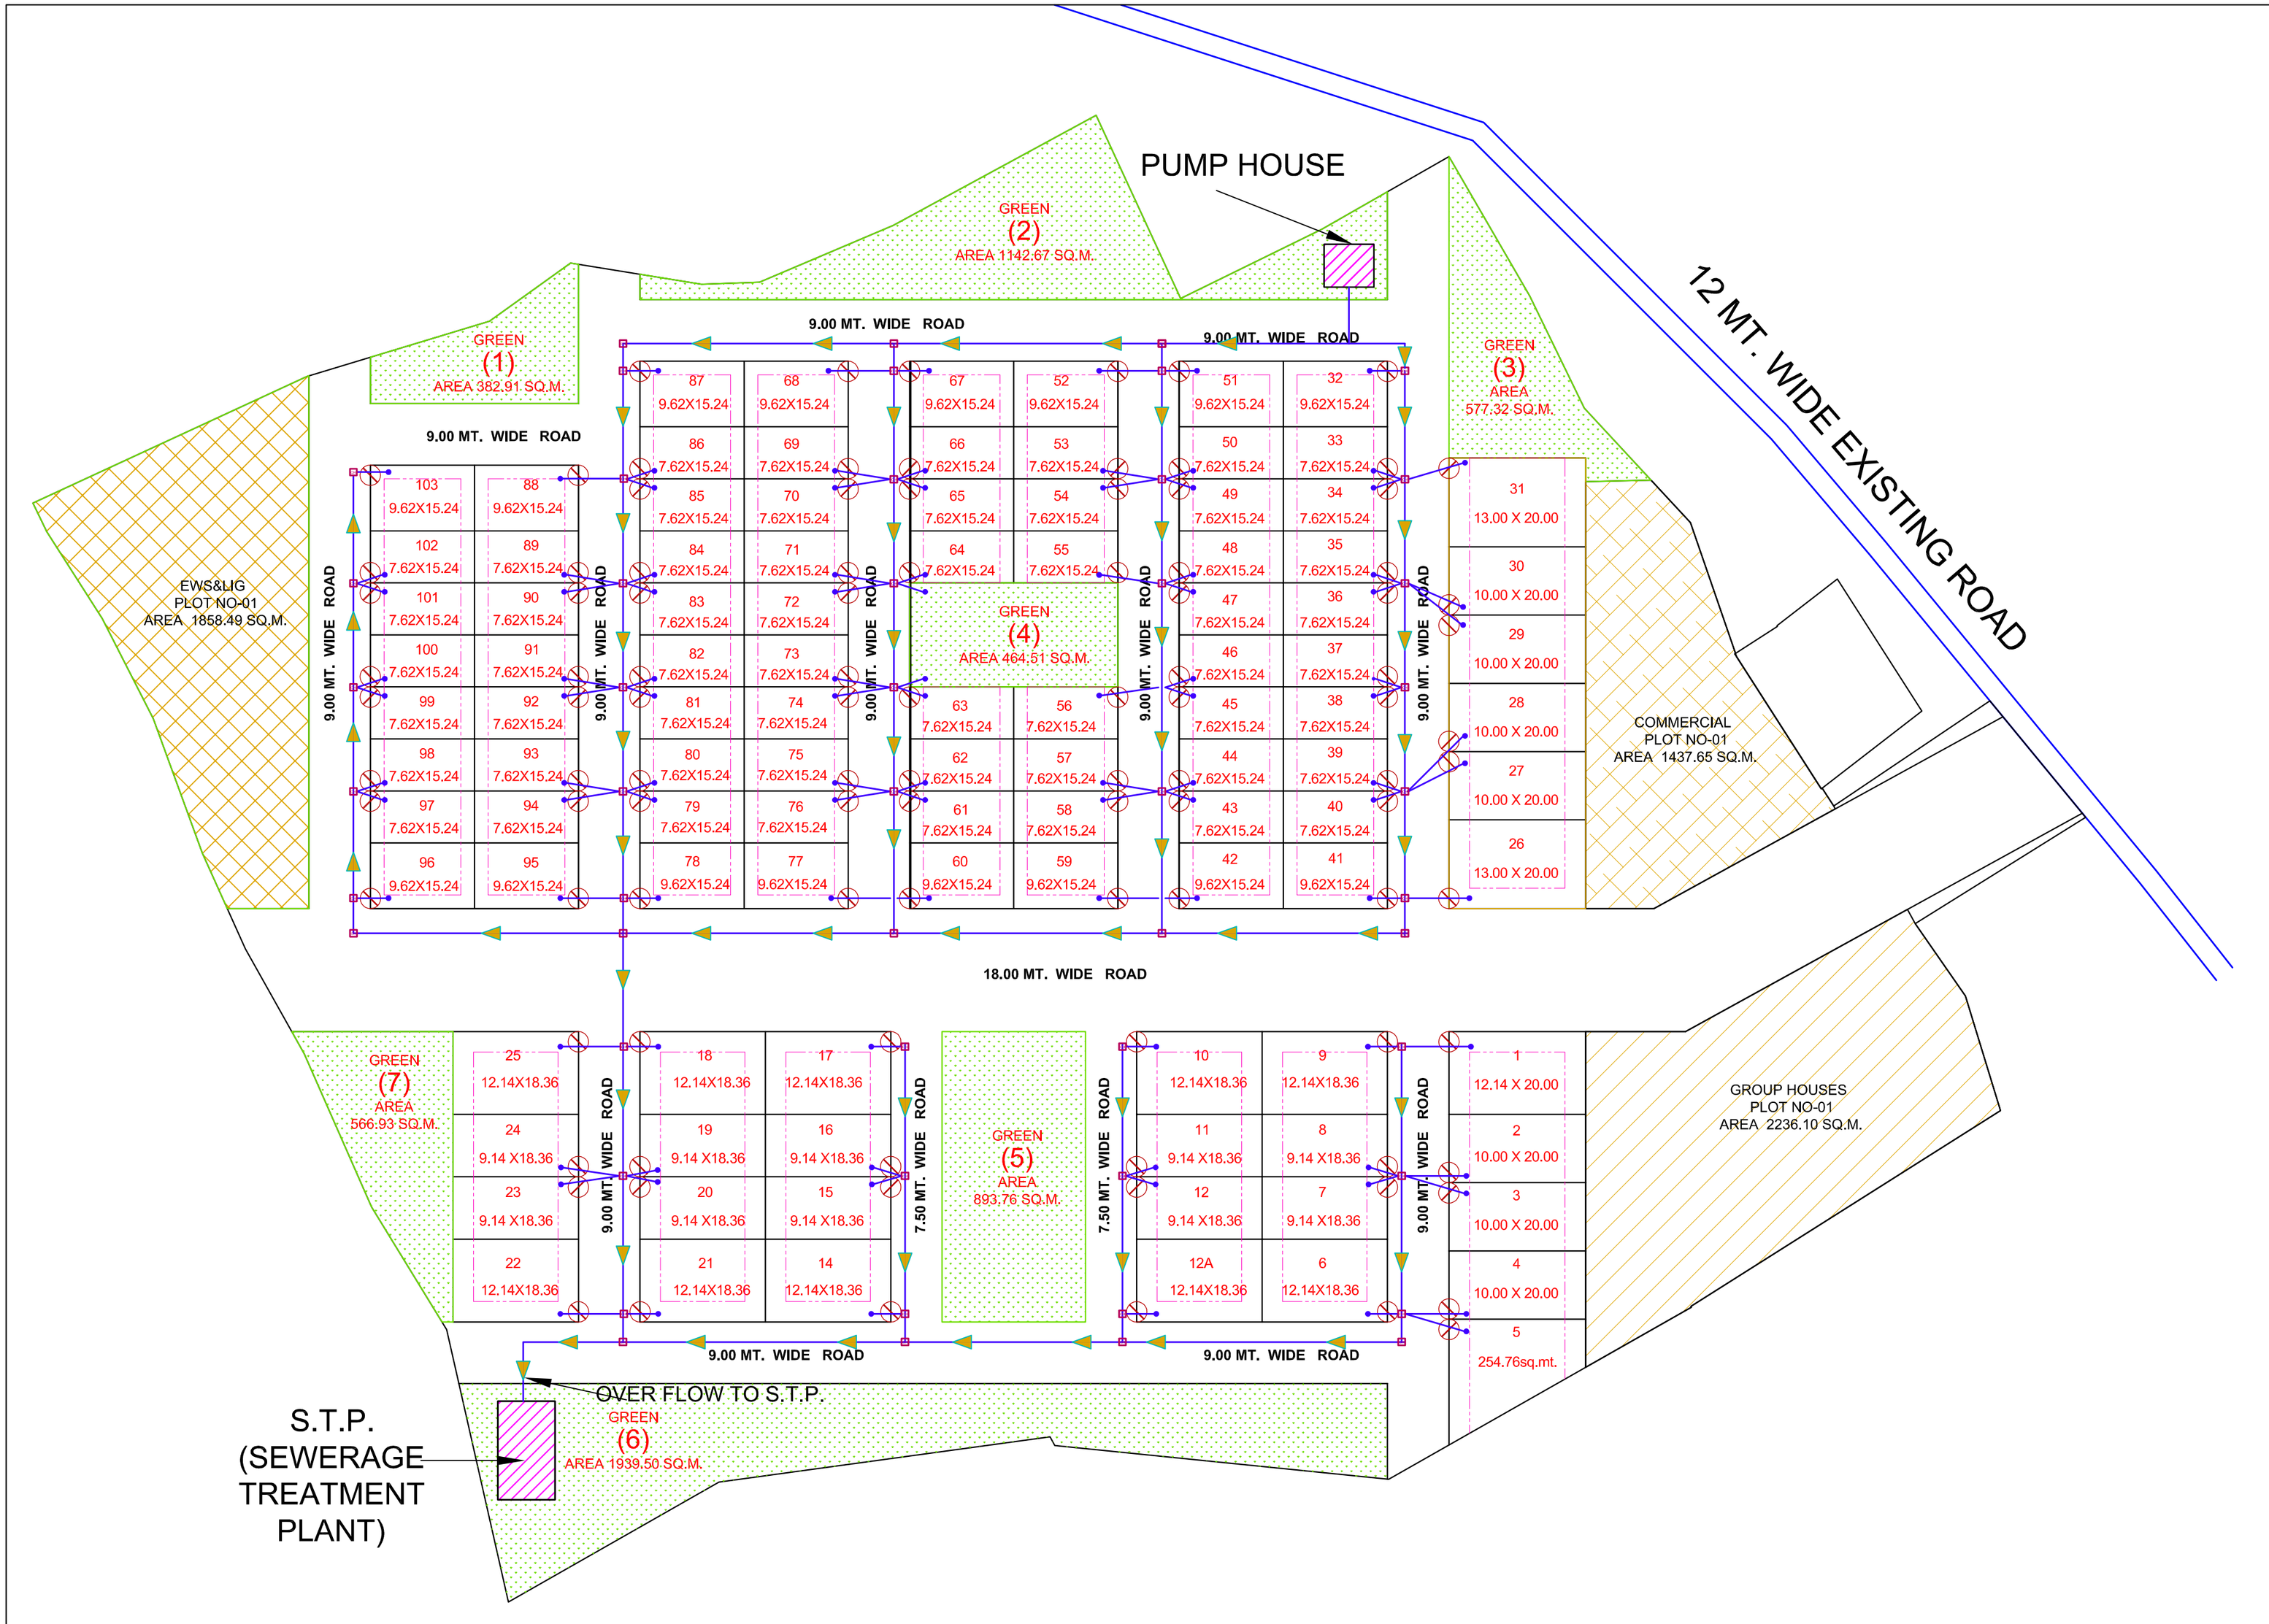

Project :-

PROPOSED LAYOUT PLAN
" KONARK SUN CITY "
FOR KONARKSHINE INDUSTRIES PVT.LTD.
AT
KHASRA NO.-209(part),213,214,215, 216,217,218,219,220,221,222,223AA, 223BA,231(part),291,295,296,297,298, 299,300,301,
VILL- BHASANDA
TEH- MOHANLALGANJ
DIST-LUCKNOW U.P.

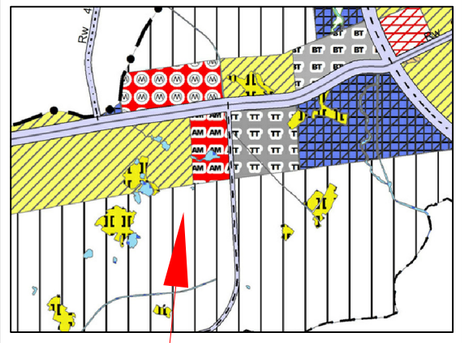

LOCATION PLAN
(NOT TO SCALE)

THIS IS TO CERTIFY THAT PROPOSED PLAN IS PREPARED AS PER MASTER PLAN 2031 & BHAWAN UPVIDHI 2008

DRAWING TITLE:-

SERVICES PLAN (WATER SUPPLY)

DATE:-

SCALE:-
1:1000

NORTH:-

architect's avenue
D-2/122,Sambhav Tower,Vibhuti Khand Gomti Nagar,Lucknow,U.P.

Architect

OWNER/DEVELOPER/PROMOTER