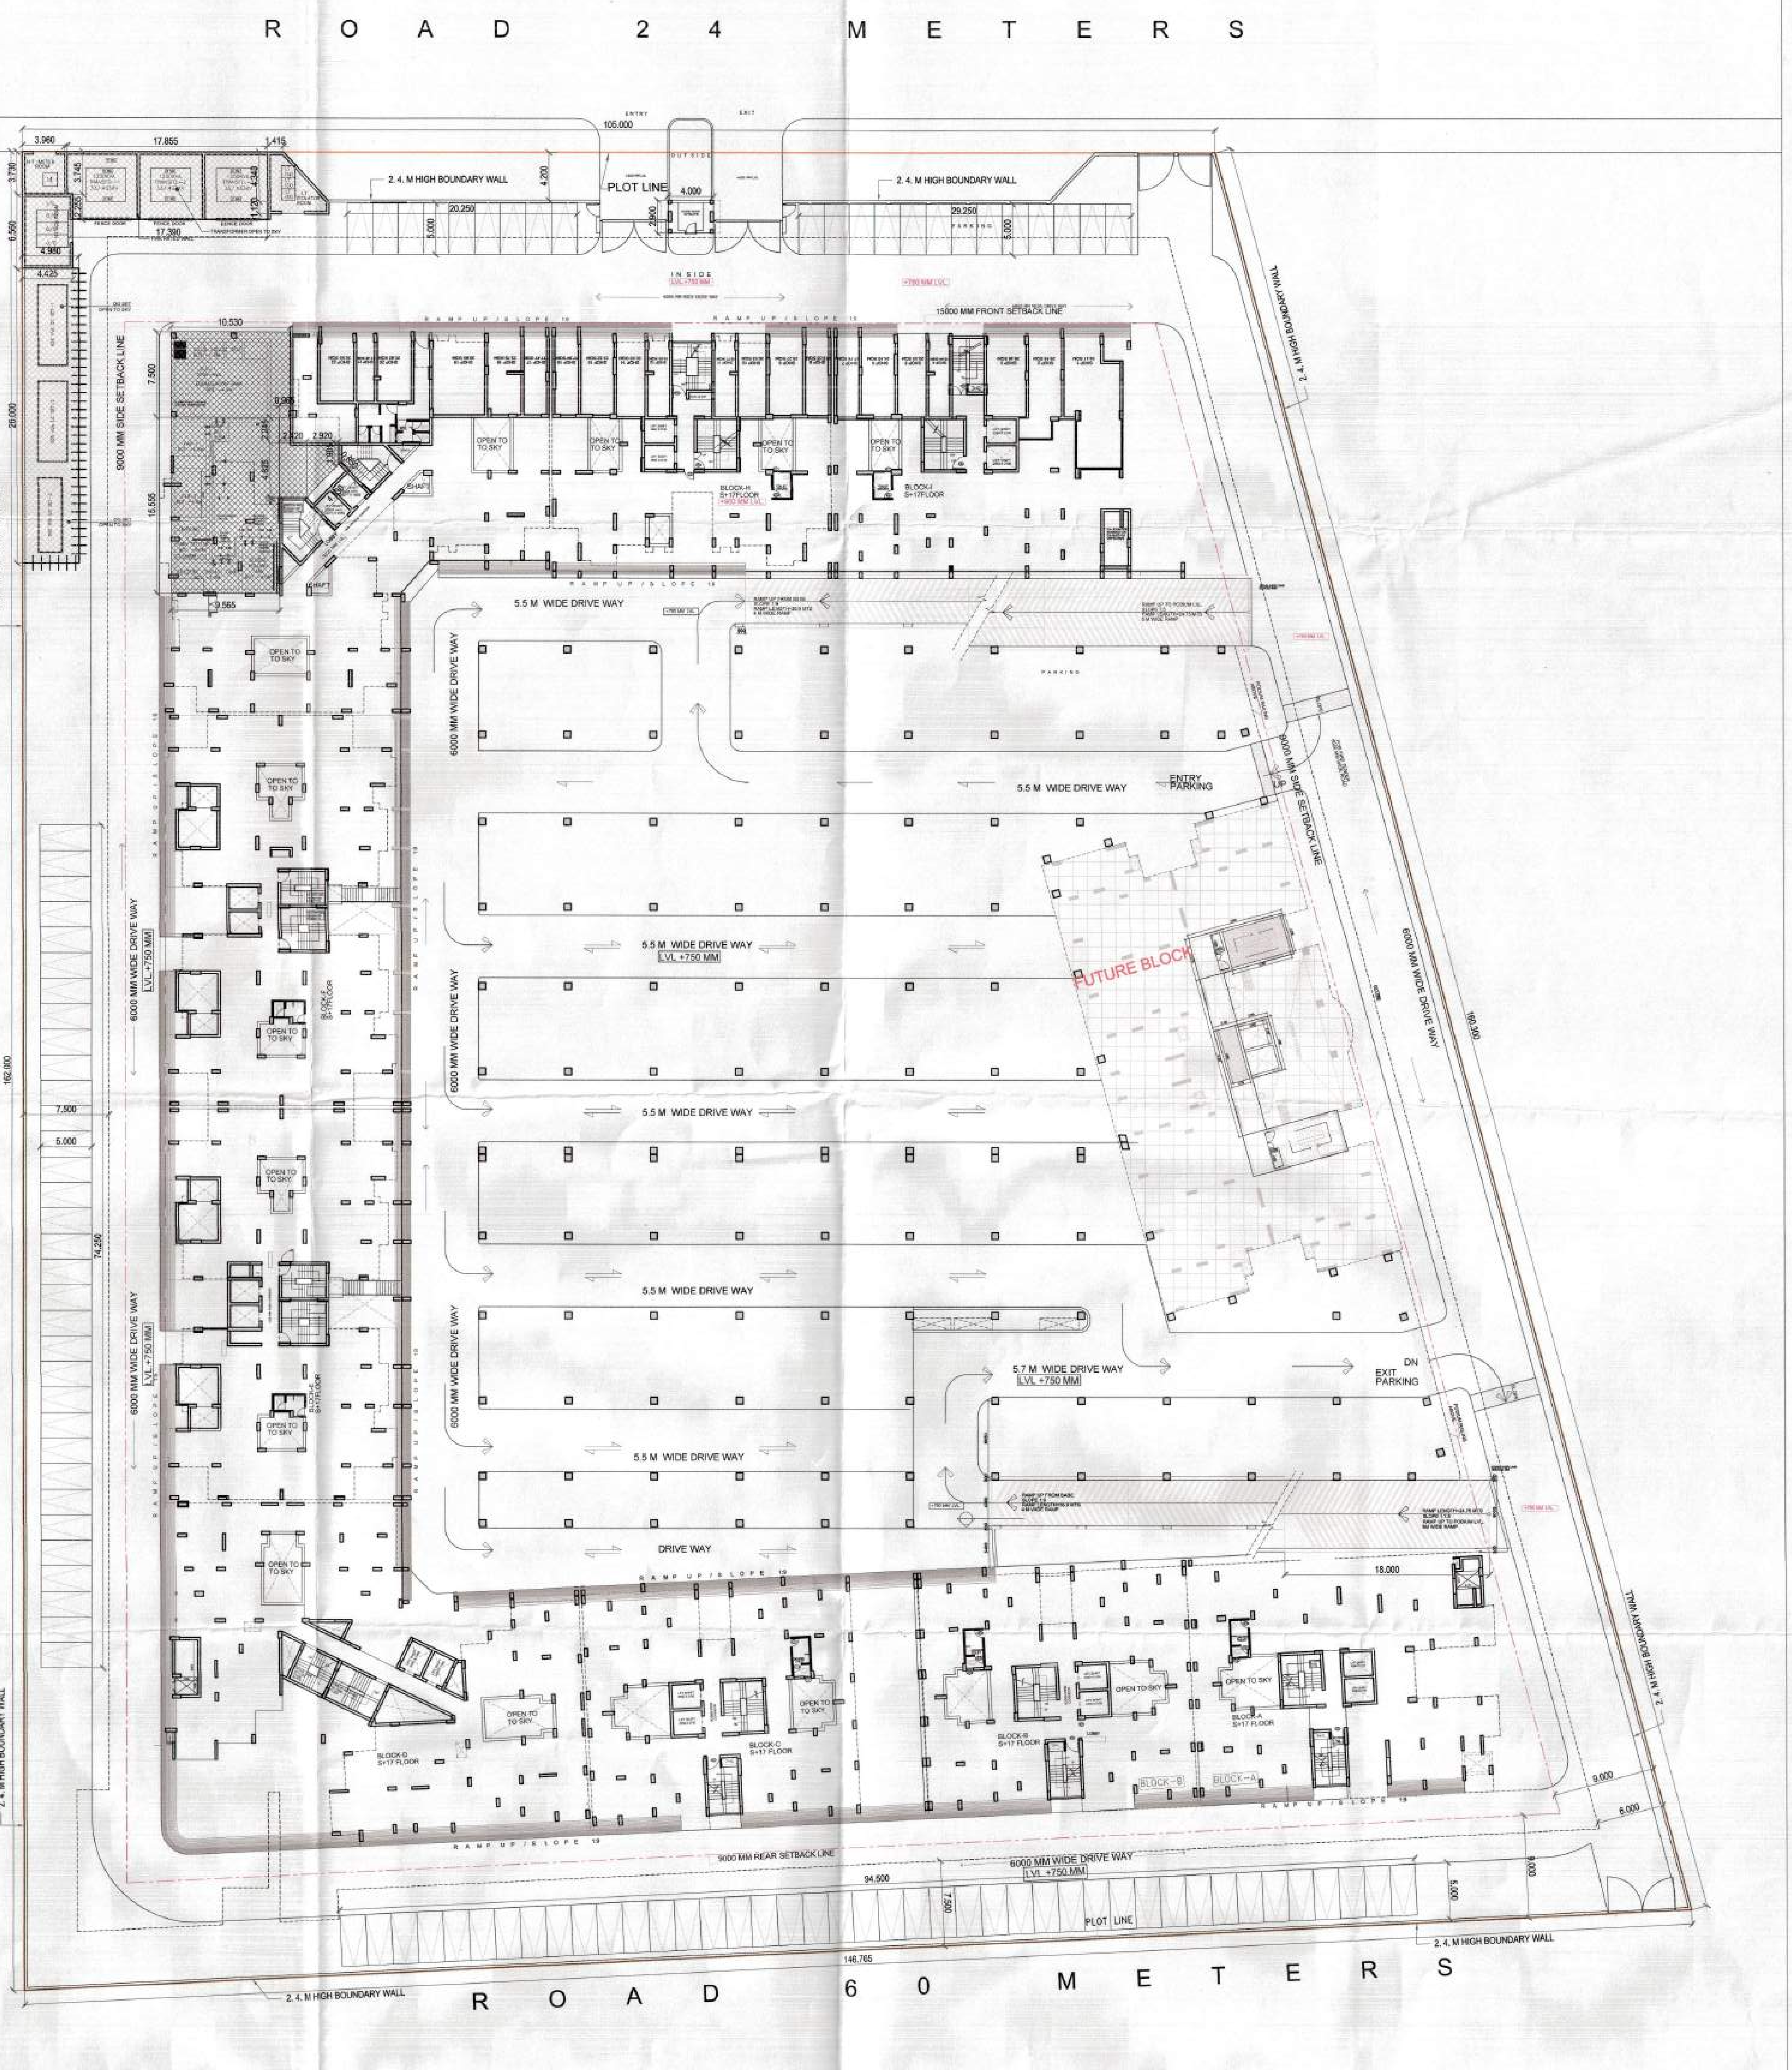

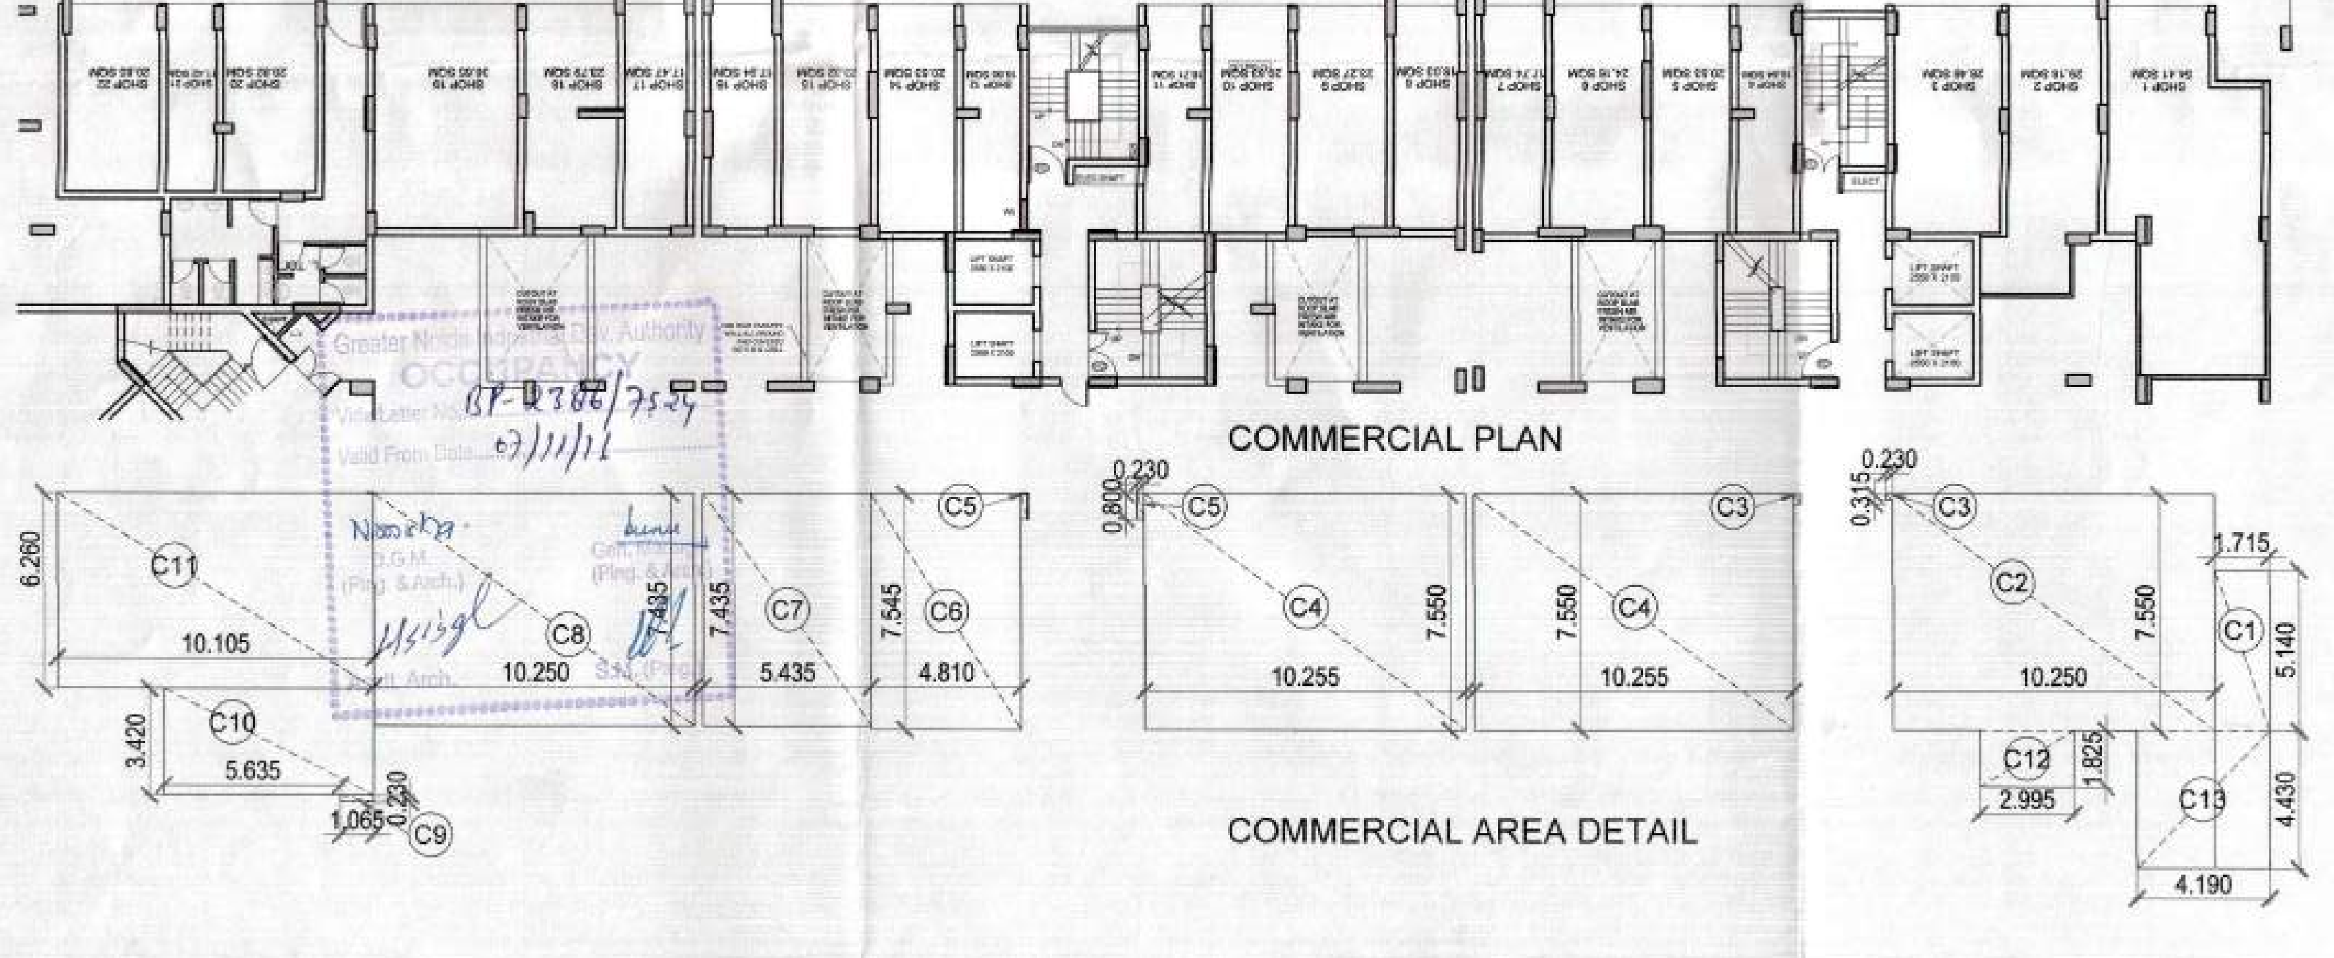

COMMERCIAL AREA DETAIL					
ACHIVED AREA UNDER STILT					
S No.	LENGTH -1	WIDTH	AREA	NOS.	TOTAL
C1	1.715	5.140	8.815	1	8.815
C2	10.250	7.875	80.719	1	80.719
C3	0.230	0.315	0.072	2	0.145
C4	10.255	7.550	77.425	2	154.851
C5	0.230	0.800	0.184	2	0.368
C6	4.810	7.545	36.291	1	36.291
C7	5.435	7.435	40.409	1	40.409
C8	10.250	7.435	76.209	1	76.209
C9	1.065	0.230	0.245	1	0.245
C10	5.635	3.420	19.272	1	19.272
C11	10.105	6.260	63.257	1	63.257
C12	2.995	1.825	5.466	1	5.466
C13	4.190	4.430	18.562	1	18.562
					504.608 SQM

COMPLETION DRAWING

PROJECT :
GROUP HOUSING(GC-2 AT GAUR CITY)PLOT NO - GH - 01, SECTOR - 4 GREATER NOIDA

CLIENT :
AIG INFRATECH INDIA PVT. LTD.

SHEET TITLE :
STILT LVL. PLAN

DATE : 04.11.15
DRG.NO : CD-04
SCALE : 1:300
NORTH: N

OWNER'S SIGN
ARCHITECT'S SIGN

ARCHITECTS:
SPACE DESIGN GROUP
W-139, F.F GREATER KAILASH-I, NEW DELHI -48
PH: 011-29240732 , 41631265
EMAIL :spacedesigngroup@rediffmail.com/ gmail.com

COMPLETION DRAWING

PROJECT :
GROUP HOUSING(GC-2 AT GAUR CITY)PLOT NO - GH - 01, SECTOR - 4 GREATER NOIDA

CLIENT :
AIG INFRATECH INDIA PVT. LTD.

SHEET TITLE :
BASEMENT LVL. PLAN

DATE : 04.11.15	DRG.NO : CD-05
SCALE : 1:300	NORTH: N
OWNER'S SIGN	ARCHITECT'S SIGN

ARCHITECTS:
SPACE DESIGN GROUP
W-139, F.F GREATER KAILASH-I, NEW DELHI -48
PH: 011-29240732 , 41631265
EMAIL :spacedesigngroup@rediffmail.com/ gmail.com

Greater Noida Industrial Dev. Authority
OCCUPANCY
Vide Letter No. BP-2386/7524
Valid From Date 03/11/16
D.G.M. (Plng. & Arch.)
Sr. Manager (Plng. & Arch.)
Asstt. Arch.
S.M. (Plng.)

Greater Noida Industrial Dev. Authority
OCCUPANCY
Vide Letter No. BP 2304/7524
Valid From Date 07/11/16

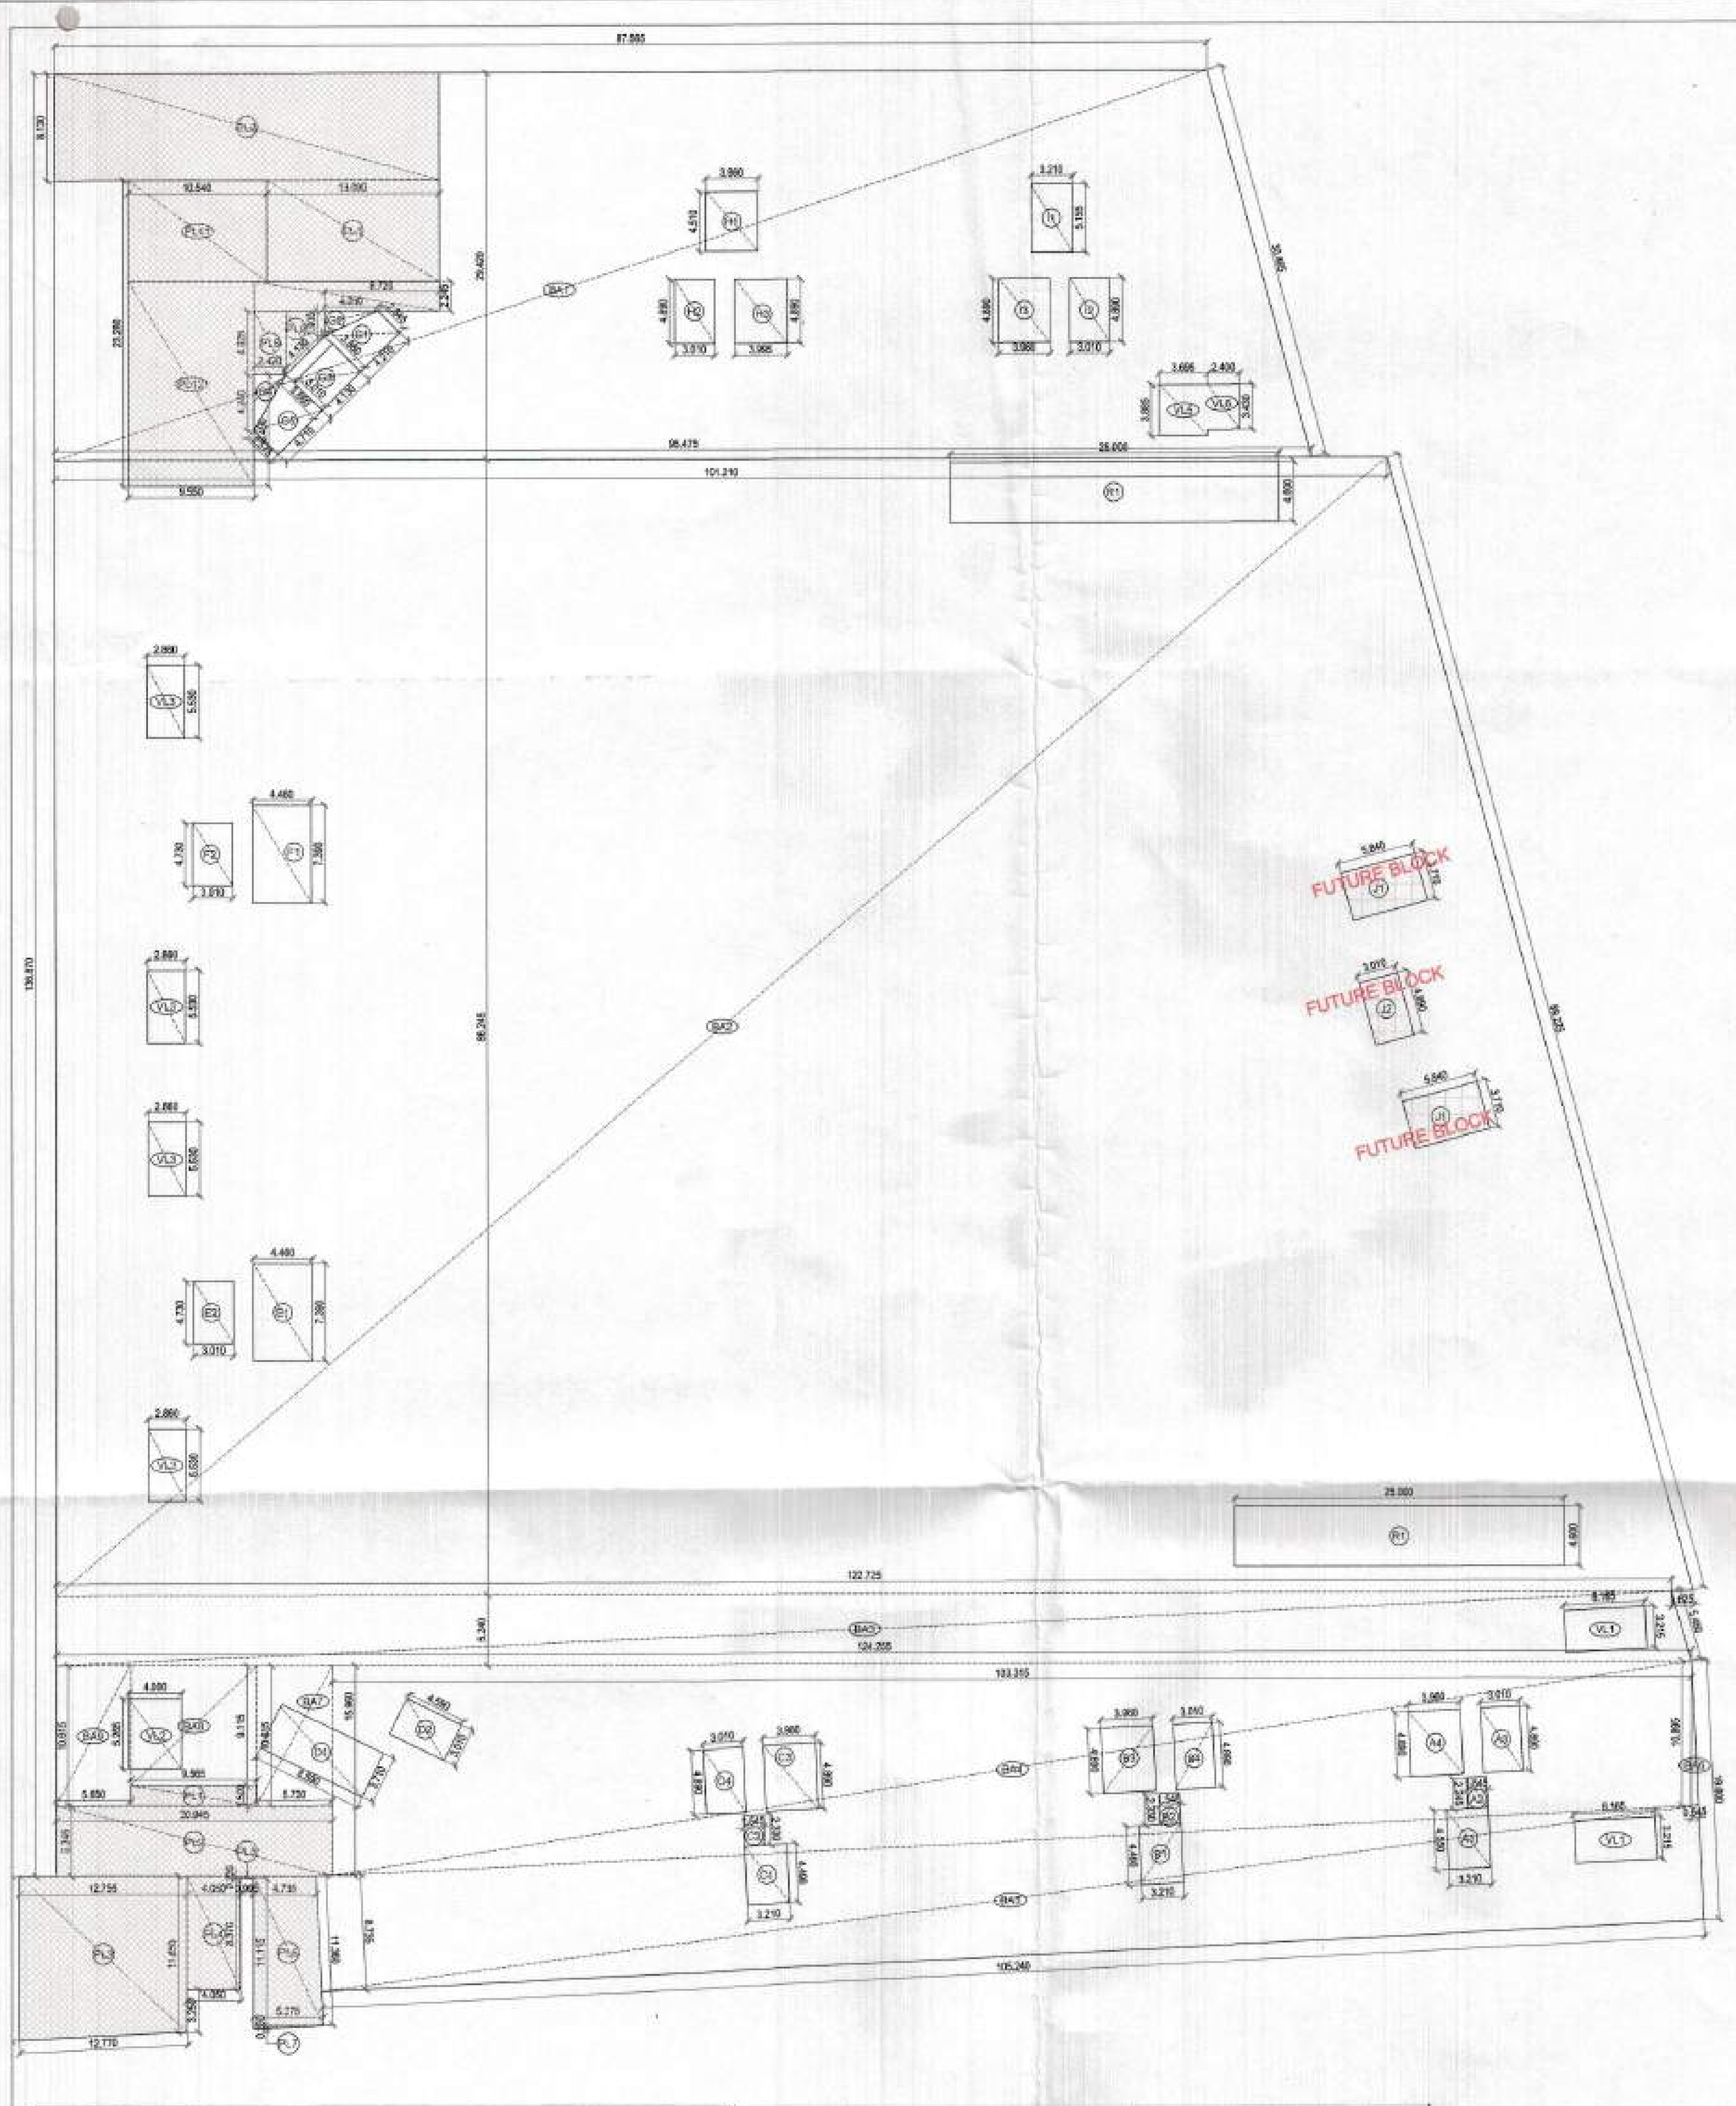

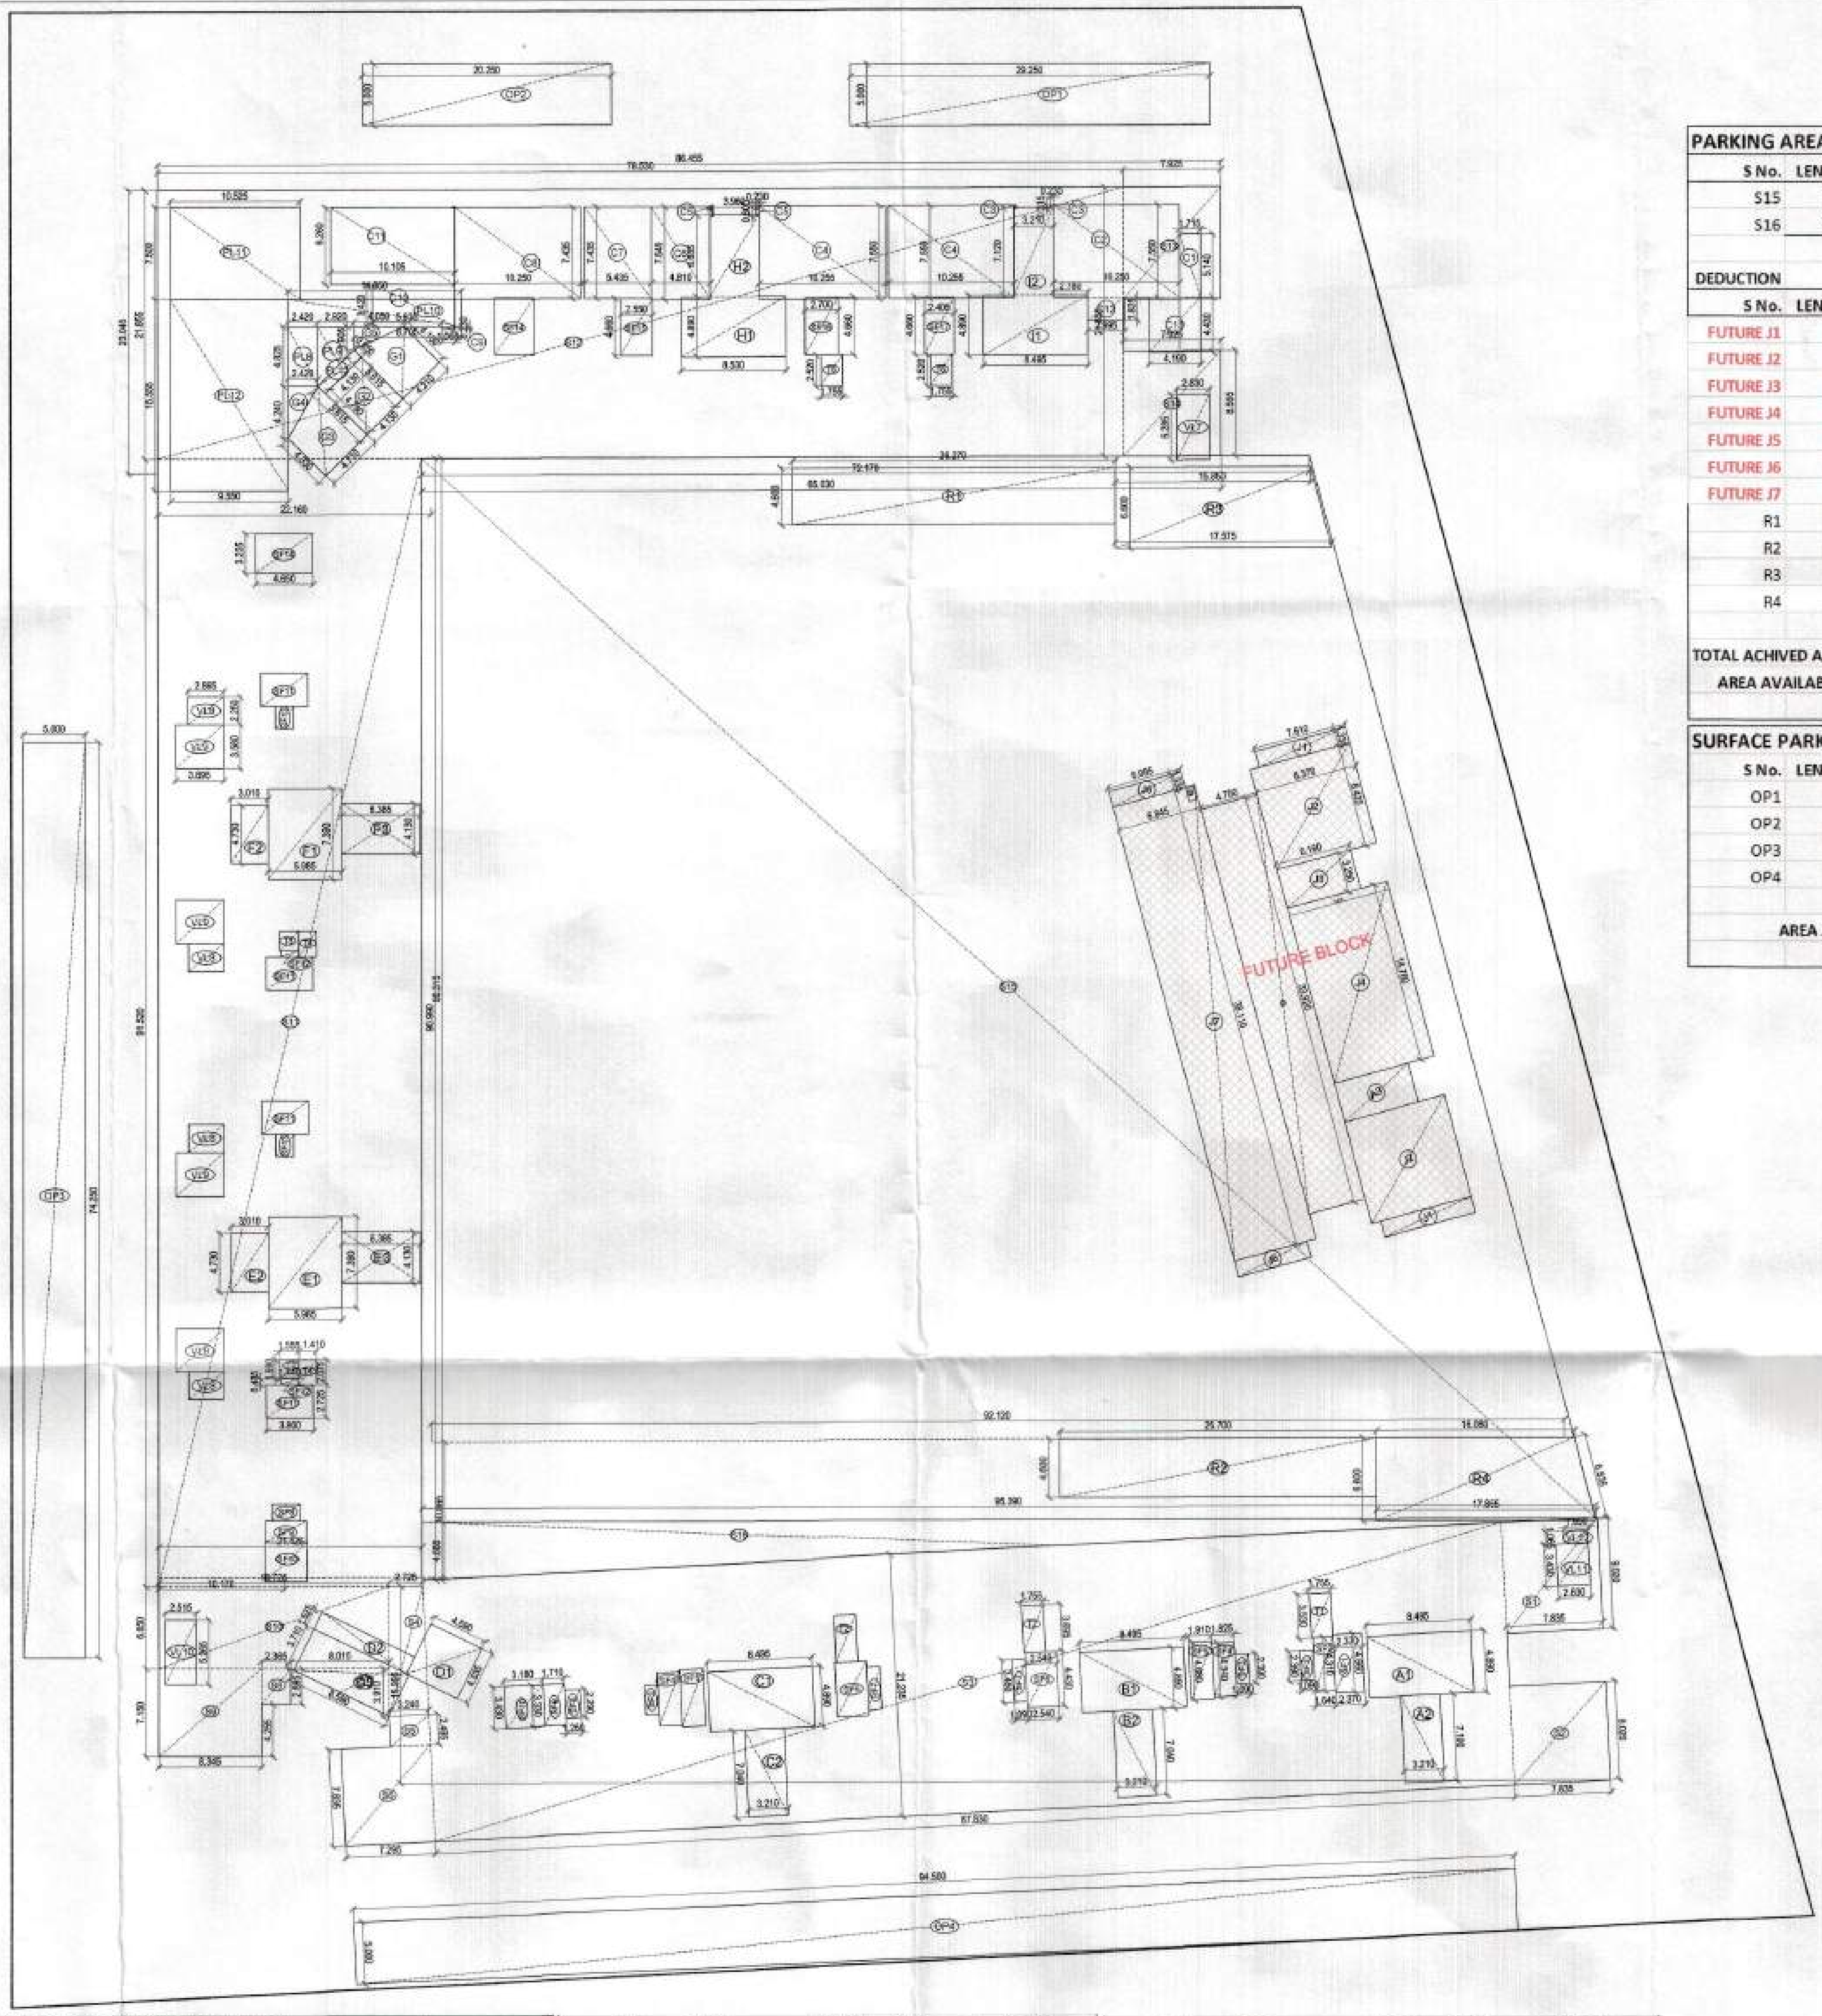

PARKING AREA UNDER PODIUM

S No.	LENGTH -L1	LENGTH -L2	WIDTH	AREA	NOS.	TOTAL	
S15	72.170	95.390	86.615	7231.471	1	7231.471	
S16	95.390		4.680	223.213	1	223.213	
						7454.683	SQM

DEDUCTION

S No.	LENGTH -L1	LENGTH -L2	WIDTH	AREA	NOS.	TOTAL	
FUTURE J1	1.335		7.610	10.159	2	20.319	
FUTURE J2	8.370		8.425	70.517	2	141.035	
FUTURE J3	3.250		6.110	19.858	2	39.715	
FUTURE J4	14.760		8.370	123.541	1	123.541	
FUTURE J5	33.920		4.700	159.424	1	159.424	
FUTURE J6	1.335		6.085	8.123	2	16.247	
FUTURE J7	38.110		6.845	260.863	1	260.863	
R1	26.270		4.600	120.842	1	120.842	
R2	25.770		4.600	118.542	1	118.542	
R3	15.850	17.575	6.600	110.303	1	110.303	
R4	16.080	17.855	6.600	111.986	1	111.986	
						1222.815	SQM
TOTAL ACHIVED AREA UNDER PODIUM LEVEL=7454.683-1222.815=						6231.868	SQM
AREA AVAILABLE FOR PARKING UNDER PODIUM =6231.868/30=						207.729	
					SAY	208	CARS

Gen. Manager (Plg. & Arch.)

SURFACE PARKING AREA DETAIL

S No.	LENGTH -L1	LENGTH -L2	WIDTH	AREA	NOS.	TOTAL	
OP1	29.250		5.000	146.250	1	146.250	
OP2	20.250		5.000	101.250	1	101.250	
OP3	74.250		5.000	371.250	1	371.250	
OP4	94.500		5.000	472.500	1	472.500	
						1091.250	SQM
AREA AVAILABLE FOR SURFACE PARKING =1091.25/20=						54.563	
					SAY	55	CARS

BASEMENT AREA & PARKING AREA DETAIL

AREA UNDER BASEMENT

S No.	LENGTH -L1	LENGTH -L2	WIDTH	AREA	NOS.	TOTAL	
BS1	87.565	95.475	29.420	2692.518	1	2692.518	
BS2	101.205	124.370	86.245	9727.358	1	9727.358	
BS3	122.725	124.255	5.240	647.088	1	647.088	
BS4	15.960	10.895	103.315	1387.262	1	1387.262	
BS5	105.240		8.735	919.271	1	919.271	
BS6	0.545		10.895	2.969	1	2.969	
BS7	5.730		10.615	60.824	1	60.824	
BS8	9.565		9.115	87.185	1	87.185	
BS9	5.650		10.615	59.975	1	59.975	
						15584.450	SQM

DEDUCTION

S No.	LENGTH -L1	LENGTH -L2	WIDTH	AREA	NOS.	TOTAL	
A1	3.210		4.550	14.606	1	14.606	
A2	1.545		2.245	3.469	1	3.469	
A3	3.010		4.890	14.719	1	14.719	
A4	3.960		4.890	19.364	1	19.364	
B1	3.210		4.490	14.413	1	14.413	
B2	1.545		2.230	3.445	1	3.445	
B3	3.010		4.890	14.719	1	14.719	
B4	3.960		4.890	19.364	1	19.364	
C1	3.210		4.490	14.413	1	14.413	
C2	1.545		2.230	3.445	1	3.445	
C3	3.010		4.890	14.719	1	14.719	
C4	3.960		4.890	19.364	1	19.364	
D1	8.590		3.710	31.869	1	31.869	
D2	4.590		3.010	13.816	1	13.816	
E1	4.460		7.390	32.959	1	32.959	
E2	3.010		4.730	14.237	1	14.237	
F1	4.460		7.390	32.959	1	32.959	
F2	3.010		4.730	14.237	1	14.237	
G1	2.345	3.860	4.210	13.062	1	13.062	
G2	4.050		1.905	3.858	1	3.858	
G3	3.010		4.130	12.431	1	12.431	
G4	2.575	3.860	4.710	15.154	1	15.154	
G5	2.420		4.240	5.130	1	5.130	
H1	3.960		4.510	17.860	1	17.860	
H2	3.010		4.890	14.719	1	14.719	
H3	3.995		4.890	19.536	1	19.536	
I1	3.210		5.155	16.548	1	16.548	
I2	3.010		4.890	14.719	1	14.719	
I3	3.960		4.890	19.364	1	19.364	
FUTURE J1	5.840		3.710	21.666	2	21.666	
FUTURE J2	3.010		4.890	14.719	1	14.719	
R1	25.000		4.600	115.000	1	115.000	
R2	25.000		4.600	115.000	1	115.000	
PL8	2.420		4.825	11.677	1	11.677	
PL9	4.825	1.905	2.920	9.826	1	14.089	
PL10	14.050		2.245	31.542	1	31.542	
PL11	10.525		7.725	81.306	1	81.306	
PL12	9.565		15.555	148.784	1	148.784	
PL13	4.130		0.850	3.511	1	3.511	
EL1	13.090		7.725	101.120	1	101.120	
EL2	29.165		8.130	237.111	1	237.111	
VL1	6.165		3.215	19.820	2	39.641	
VL2	4.000		5.265	21.060	1	21.060	
VL3	2.860		5.530	15.816	4	63.263	
VL4	3.695		3.885	14.355	1	14.355	
VL5	2.400		3.430	8.232	1	8.232	
						1490.574	SQM
AREA AVAILABLE FOR PARKING IN BASEMENT=15584.450-1490.574						14093.876	SQM
CARS IN BASEMENT=14093.876/30					=	469.796	CARS
					SAY =	470	CARS

STILT AREA & PARKING AREA DETAIL

ACHIVED AREA UNDER STILT

S No.	LENGTH -1	LENGTH-2	WIDTH	AREA	NOS.	TOTAL	
S1	7.835		9.020	70.672	1	70.672	
S2	7.835		8.020	62.837	1	62.837	
S3	87.83		21.235	1865.070	1	1865.070	
S4	2.725	3.240	10.560	31.495	1	31.495	
S5	3.24		2.465	7.987	1	7.987	
S6	7.295		7.835	57.156	1	57.156	
S7	8.015		3.910	15.669	1	15.669	
S8	2.365		2.895	6.847	1	6.847	
S9	8.345		7.150	59.667	2	119.334	
S10	18.725		6.650	124.521	1	124.521	
S11	21.425		91.520	1960.816	1	1960.816	
S12	21.855		78.530	1716.273	1	1716.273	
S13	7.925		9.105	72.157	1	72.157	
S14	7.925		8.555	67.798	1	67.798	
						6178.632	SQM

DEDUCTION

S No.	LENGTH -L1	LENGTH -L2	WIDTH	AREA	NOS.	TOTAL	
A1	8.495		4.890	41.541	1	41.541	
A2	3.210		7.100	22.791	1	22.791	
B1	8.495		4.890	41.541	1	41.541	
B2	3.210		7.040	22.598	1	22.598	
C1	8.495		4.890	41.541	1	41.541	
C2	3.210		7.040	22.598	1	22.598	
D1	4.590		4.535	20.816	1	20.816	
D2	1.525		8.360	12.749	1	12.749	
D3	3.710		8.590	31.869	1	31.869	
E1	5.985		7.390	44.229	1	44.229	
E2	3.010		4.730	14.237	1	14.237	
E3	6.385		4.130	26.370	1	26.370	
E3	6.385		4.130	26.370	1	26.370	
F1	5.985		7.390	44.229	1	44.229	
F2	3.010		4.730	14.237	1	14.237	
F3	6.385		4.130	26.370	1	26.370	
G1	4.100	5.615	4.210	20.450	1	20.450	
G2	4.780		4.130	19.741	1	19.741	
G3	4.330	5.615	4.710	23.420	1	23.420	
G4	2.420		4.240	5.130	1	5.130	
G5	4.050		1.905	3.858	1	3.858	
H1	8.530		4.890	41.712	1	41.712	
H2	3.960		6.635	26.275	1	26.275	
I1	8.495		4.890	41.541	1	41.541	
I2	3.210		7.120	22.855	1	22.855	
VL7	2.630		5.285	13.900	1	13.900	
VL8	2.865		2.250	6.446	4	25.785	
VL9	3.895		3.580	13.944	4	55.776	
VL10	2.515		5.265	13.241	1	13.241	
VL11	2.630		3.430	9.021	1	9.021	
VL12	1.950		1.065	2.077	1	2.077	
SF1	2.370		4.660	11.044	1	11.044	
SF2	1.640		4.310	7.068	1	7.068	
SF3	1.090		2.390	2.605	3	7.815	
SF4	1.825		4.310	7.866	2	15.732	
SF5	1.910		4.660	8.901	2	17.801	
SF6	2.540		4.430	11.252	2	22.504	
SF7	1.090		3.460	3.771	2	7.543	
SF8	1.260		2.290	2.885	2	5.771	
SF9	1.710		3.330	5.694	2	11.389	
SF10	3.180		3.430	10.907	2	21.815	
SF11	3.800		2.725	10.355	4	41.420	
SF12	1.440		0.485	0.698	2	1.397	
SF13	1.440		1.790	2.578	2	5.155	
SF14	4.650		3.225	14.996	2	29.993	
SF15	2.550		4.660	11.883	1	11.883	
SF16	2.700		4.660	12.582	1	12.582	
SF17	2.405		4.660	11.207	1	11.207	
T1	1.755		4.660	8.178	1	8.178	
T2	1.755		4.660	8.178	2	16.357	
T3	1.555		4.660	7.246	2	14.493	
T4	1.410		2.075	2.926	2	5.852	
T5	1.755		2.520	4.423	2	8.845	
P8	2.420		4.825	11.677	1	11.677	
P9	4.825	1.905	2.920	9.826	1	14.089	
P10	0.965		2.245	2.166	1	2.166	
P11	10.525		7.725	81.306	1	81.306	
P12	9.565		15.555	148.784	1	148.784	
C1	1.715		5.140	8.815	1	8.815	
C2	10.250		7.875	80.719	1	80.719	
C3	0.230		0.315	0.072	2	0.145	
C4	10.255		7.550	77.425	2	154.851	
C5	0.230		0.800	0.184	2	0.368	
C6	4.810		7.545	36.291	1	36.291	
C7	5.435		7.435	40.409	1	40.409	
C8	10.250		7.435	76.209	1	76.209	
C9	1.065		0.230	0.245	1	0.245	
C10	5.635		3.420	19.272	1	19.272	
C11	10.105		6.260	63.257	1	63.257	
C12	2.995		1.825	5.466	1	5.466	
C13	4.190		4.430	18.562	1	18.562	
						1810.970	SQM
TOTAL ACHIVED AREA UNDER STILT LEVEL=6178.632-1810.970=						4367.662	SQM
AVAILABLE FOR PARKING UNDER STILT =4367.662/30=						145.589	CARS
					SAY =	146	CARS

COMPLETION DRAWING

PROJECT :
GROUP HOUSING(GC-2 AT GAUR CITY)PLOT NO - GH - 01, SECTOR - 4 GREATER NOIDA

CLIENT :
AIG INFRATECH INDIA PVT. LTD.

SHEET TITLE :
STILT FLOOR AND BASEMENT AREA PARKING DETAIL

DATE : 04.11.15	DRG.NO : CD-06
SCALE : 1:400	NORTH: N
OWNER'S SIGN	ARCHITECT'S SIGN

ARCHITECTS:
SPACE DESIGN GROUP
W-139, F.F GREATER KAILASH-I, NEW DELHI -48
PH: 011-29240732 , 41631265
EMAIL :spacedesigngroup@rediffmail.com/ gmail.com

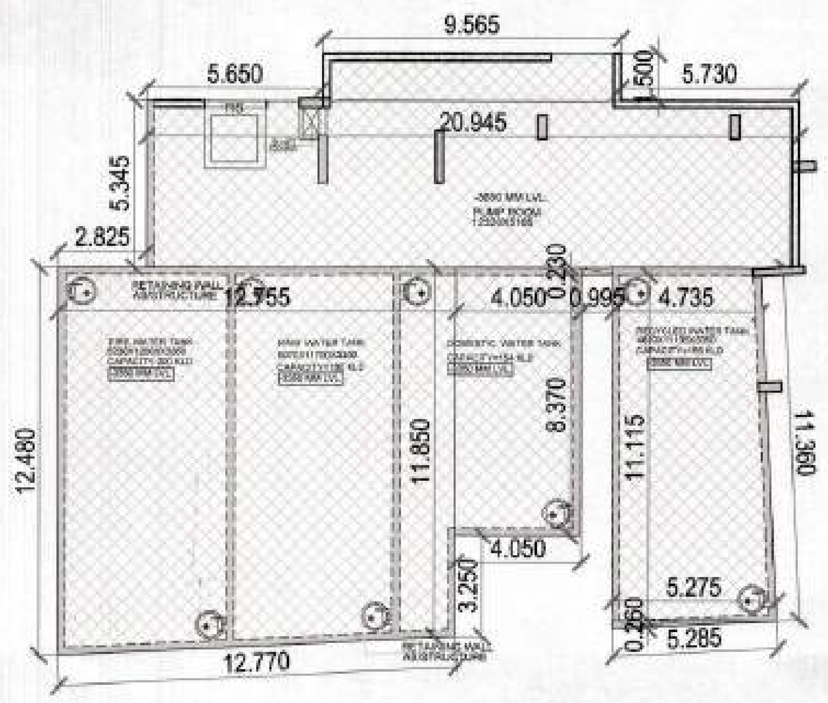

U. G. WATER TANK

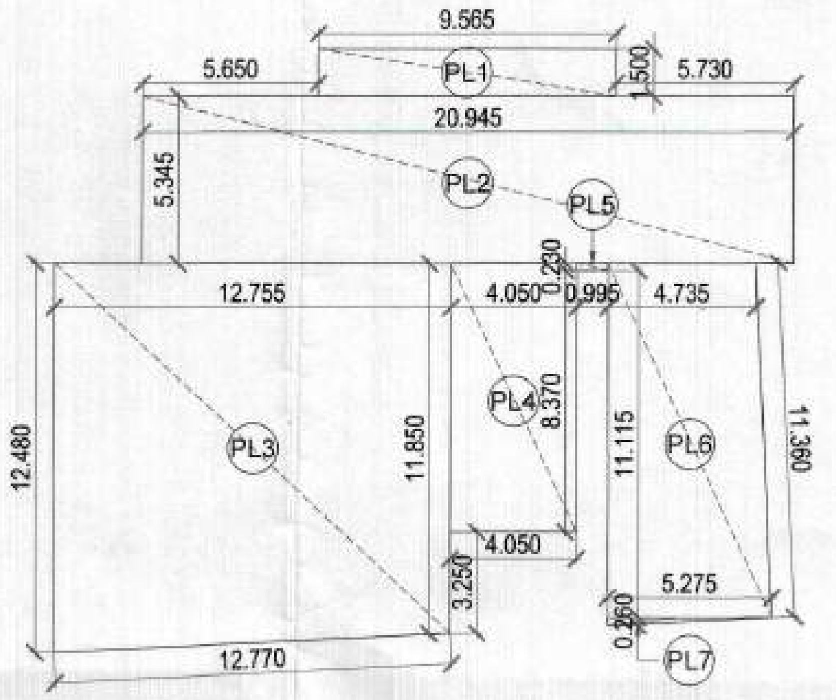

AREA DETAIL U. G. WATER TANK

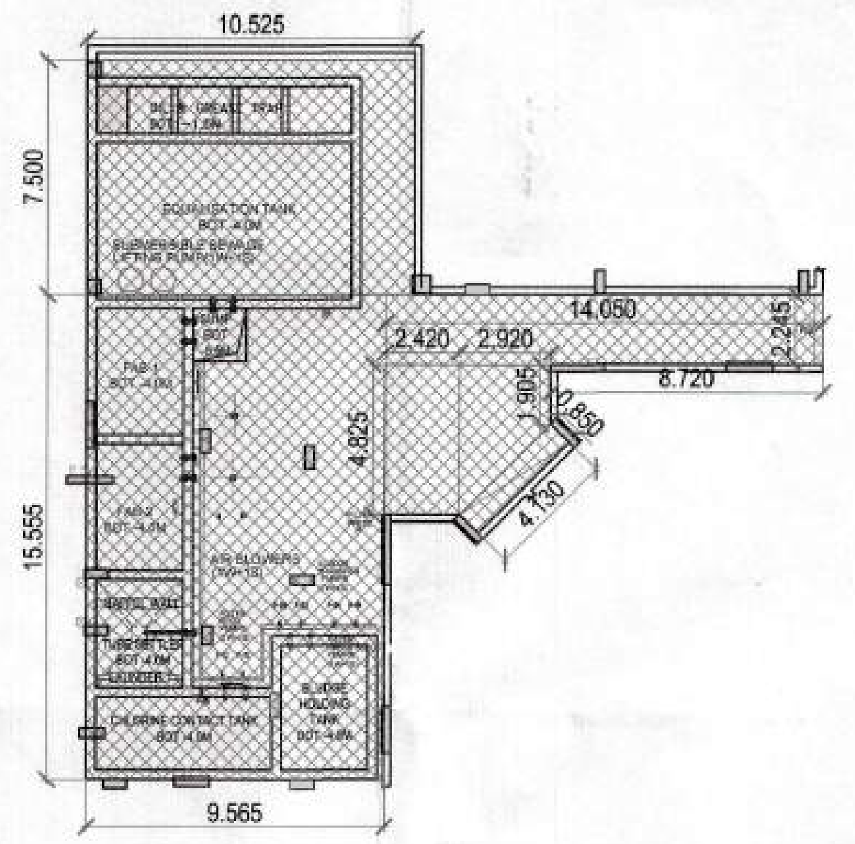

S. T. P.

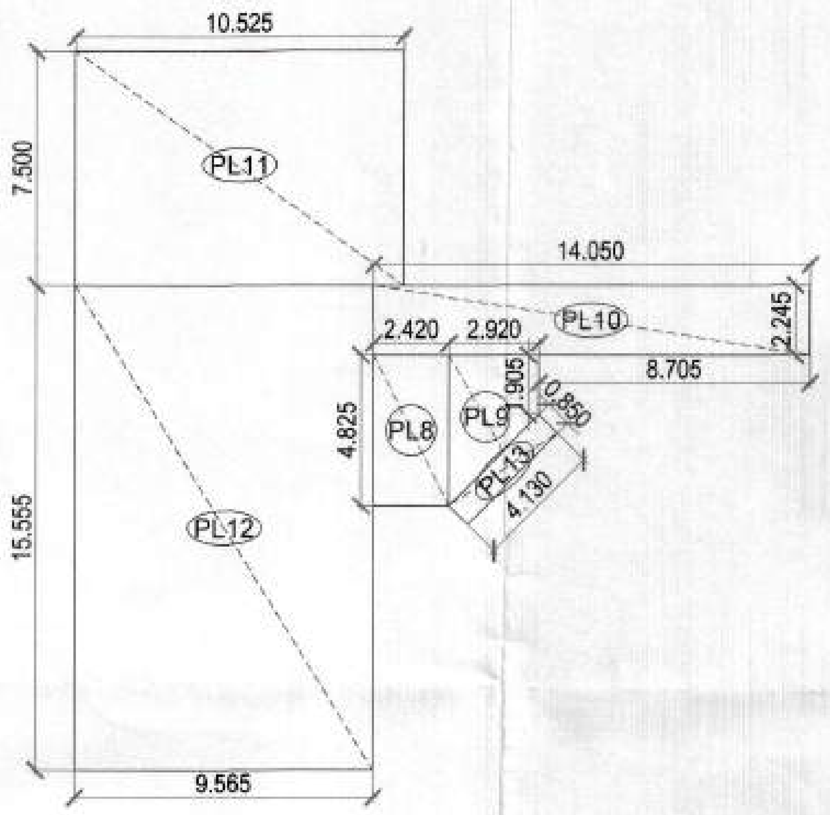

AREA DETAIL S. T. P.

GUARD ROOM

AREA DETAILGUARD ROOM

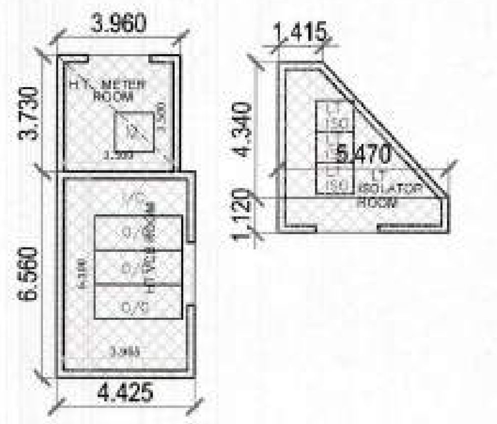

H.T. METER & ISOLATER

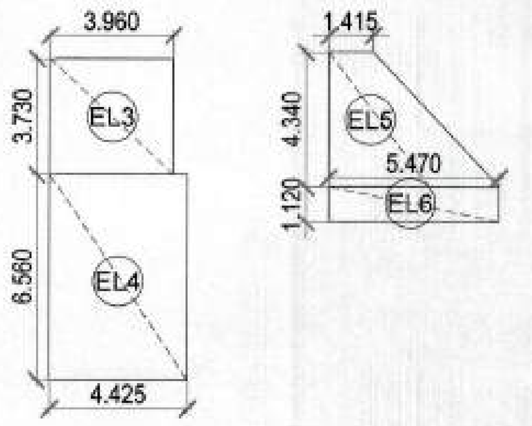

AREA DETAIL H.T. METER & ISOLATER

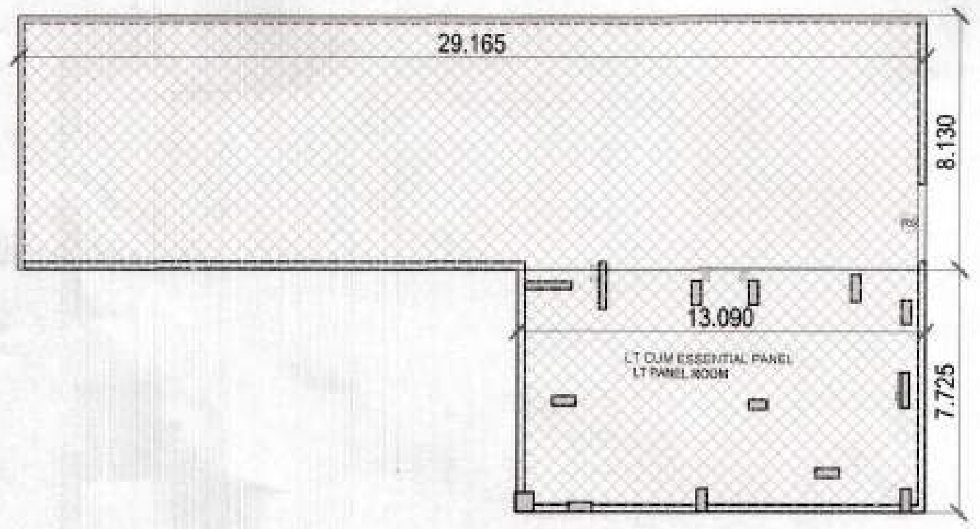

L. T. PANEL

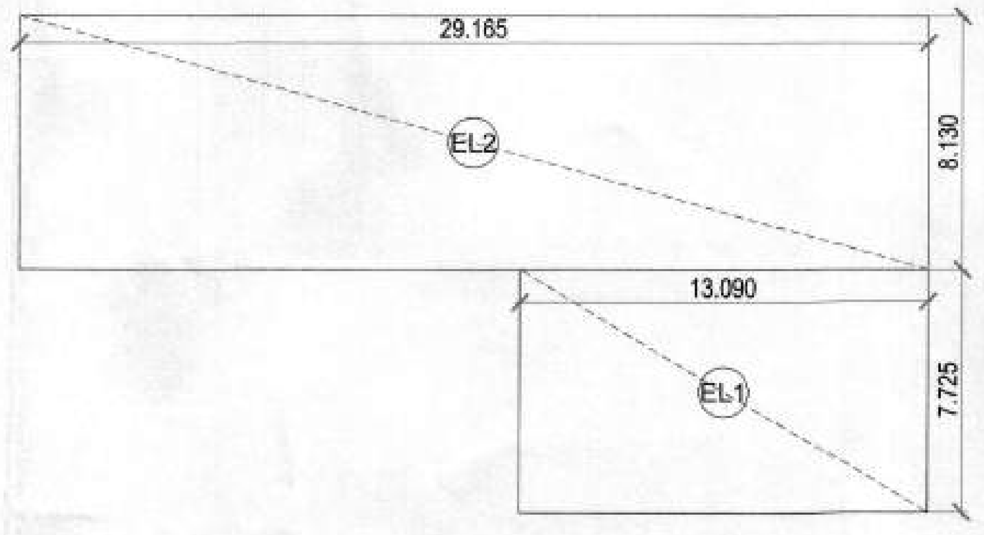

AREA DETAIL L. T. PANEL

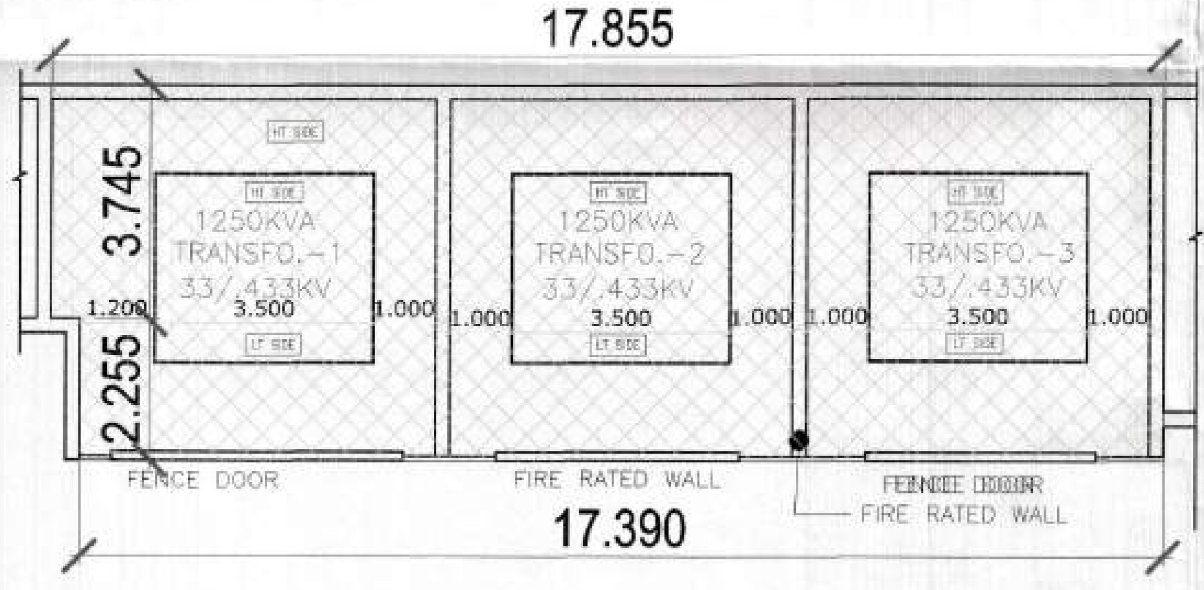

TRANSFORMER

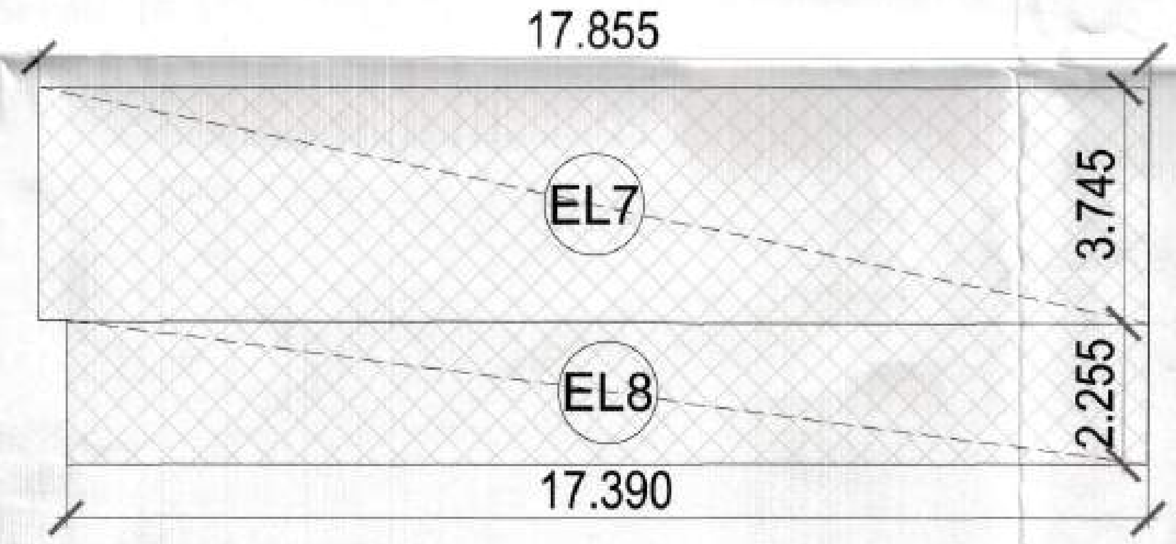

AREA DETAIL TRANSFORMER

15% ADDITIONAL F.A.R. AREA ON BASEMENT							
AREA CALCULATION OF UNDERGROUND WATER TANK/PUMP ROOM/LT PANEL ROOM/STP/ AIR FRESSER							
S No.	LENGTH		WIDTH	AREA	NO.	TOTAL	
PL1	9.565		1.500	14.348	1	14.348	
PL2	20.945		5.345	111.951	1	111.951	
PL3	12.480	11.850	12.755	155.165	1	155.165	
PL4	4.050		8.370	33.899	1	33.899	
PL5	0.995		0.230	0.229	1	0.229	
PL6	4.735	5.275	11.115	55.631	1	55.631	
PL7	5.275		0.260	0.686	1	0.686	
PL8	2.420		4.825	11.677	1	11.677	
PL9	4.825	1.905	2.920	9.826	1	9.826	
PL10	14.050		2.245	31.542	1	31.542	
PL11	10.525		7.725	81.306	1	81.306	
PL12	9.565		15.555	148.784	1	148.784	
PL13	4.130		0.850	3.511	1	3.511	
EL1	13.090		7.725	101.120	1	101.120	
EL2	29.165		8.130	237.111	1	237.111	
						996.783	SQM

15% ADDITIONAL F.A.R. AREA ON BASEMENT							
AREA CALCULATION OF TRANSFORMER							
EL7	17.855		3.745	66.867	1	66.867	
EL8	17.390		2.255	39.214	1	39.214	
TOTAL AREA OF TRANSFORMER =						106.081	SQM
AREA CALCULATION OF METER ROOM/HT PANEL							
EL3	3.730		3.960	14.771	1	14.771	
EL4	4.425		6.560	29.028	1	29.028	
EL5	5.470	1.145	4.340	14.355	1	14.355	
EL6	5.470		1.120	6.126	1	6.126	
TOTAL AREA OF METER ROOM & H. T. PANNEL =						64.280	SQM
AREA CALCULATION OF D. G. SET							
EL9	4.890		26.000	127.140	1	127.140	
TOTAL AREA OF D.G. SET =						127.140	SQM
AREA CALCULATION OF GUARD ROOM							
EL7	4.000		2.900	11.600	1	11.600	SQM
STILT FLOOR (TRANSFORMER+ METER ROOM/HT PANELD.G.+ GUARD) =						309.101	SQM

COMPLETION DRAWING

PROJECT :
GROUP HOUSING(GC-2 AT GAUR CITY)PLOT NO - GH - 01, SECTOR - 4 GREATER NOIDA

CLIENT :
AIG INFRATECH INDIA PVT. LTD.

SHEET TITLE :
BASEMENT & STILT 15 % AREA

DATE : 02.11.14	DRG.NO : CD-07
SCALE : 1:200/100	NORTH: N
OWNER'S SIGN	ARCHITECT'S SIGN

ARCHITECTS:
SPACE DESIGN GROUP
W-139, F.F GREATER KAILASH-I, NEW DELHI -48
PH: 011-29240732 , 41631265
EMAIL :spacedesigngroup@rediffmail.com/ gmail.com