5-D

U.P.RERA.PRJ13370

Sectors 5, 5D R.G.N. Scheme

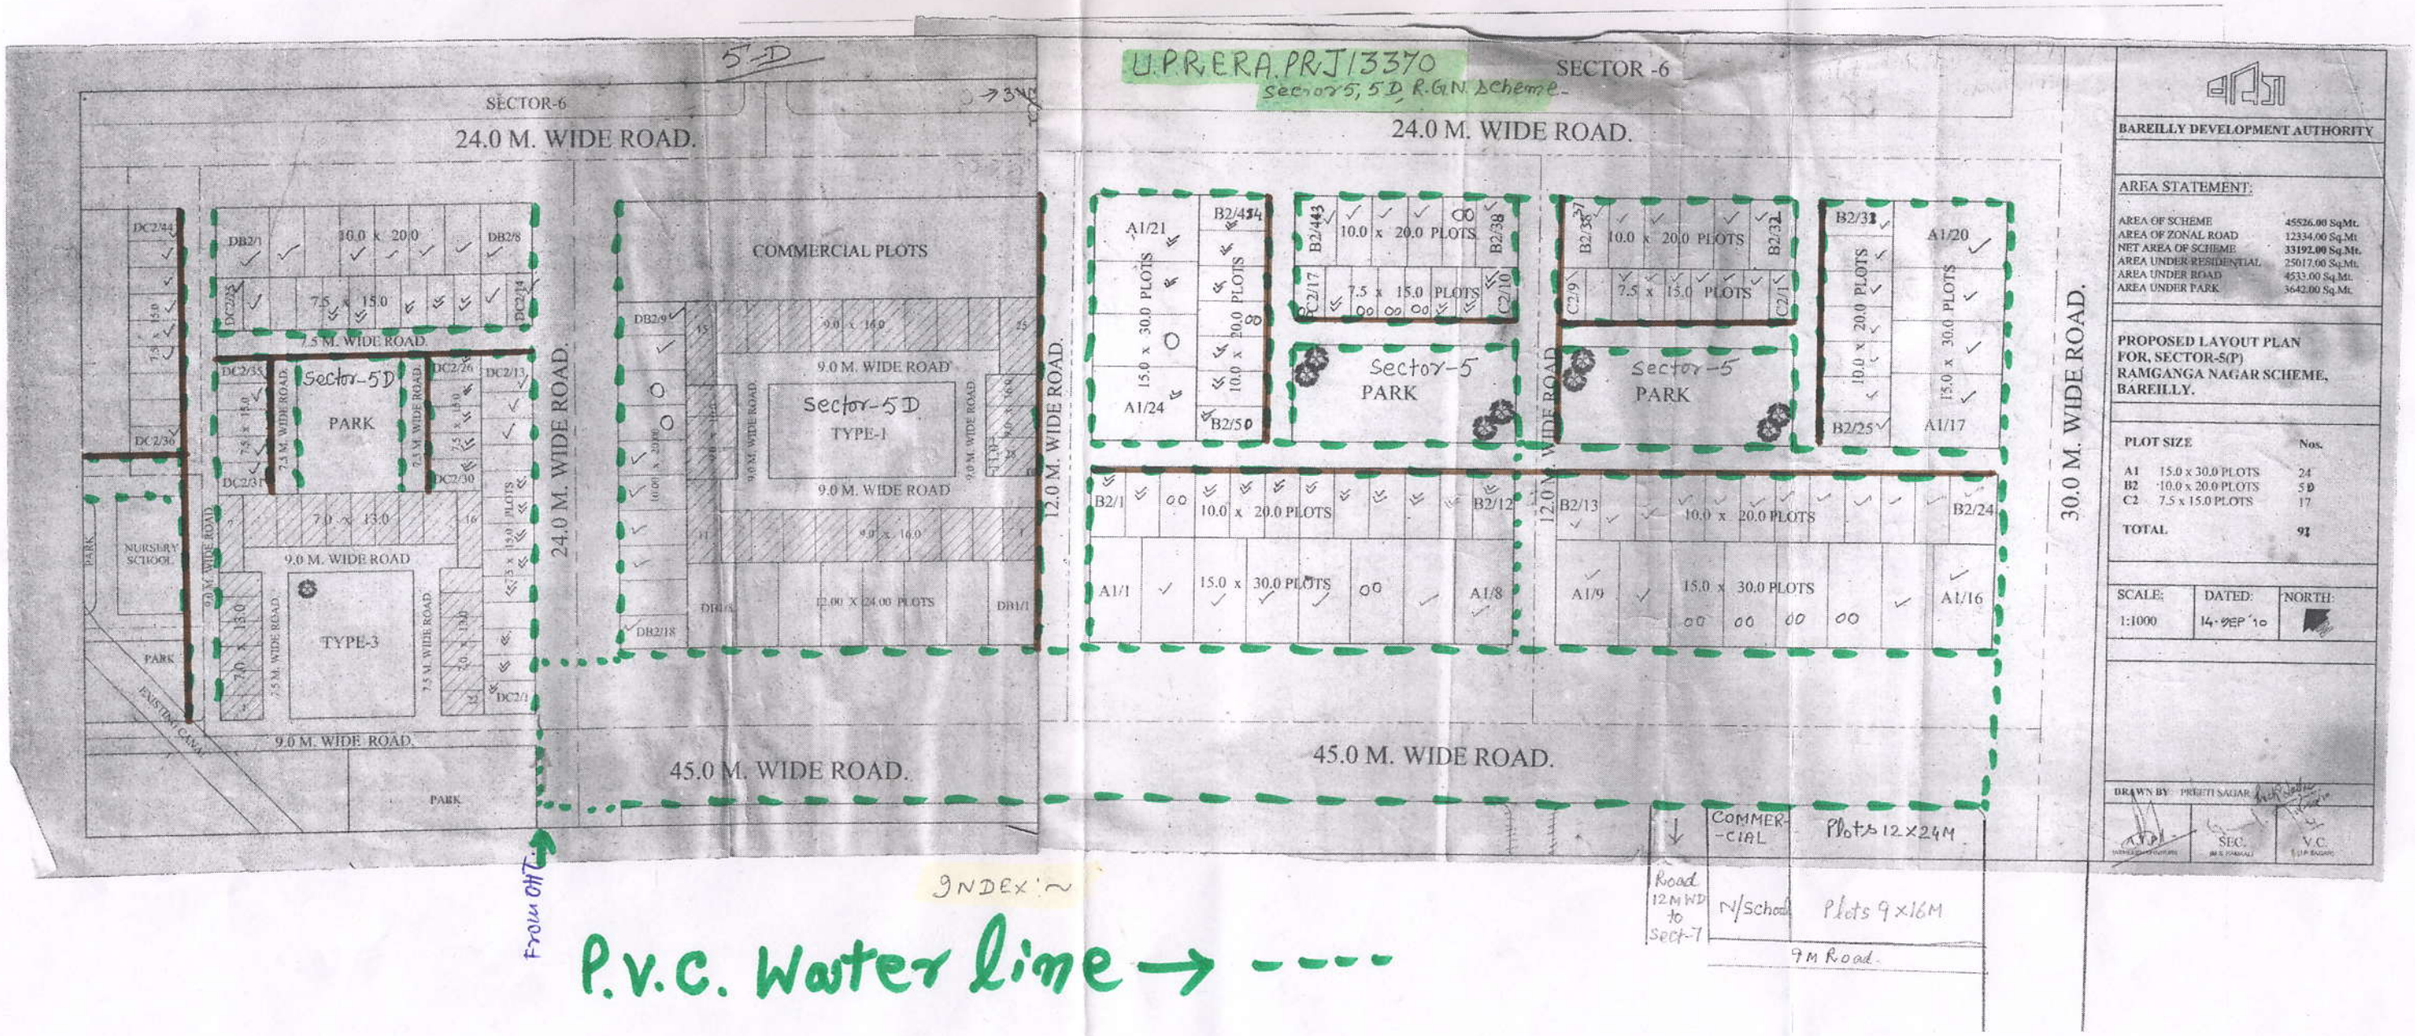

BAREILLY DEVELOPMENT AUTHORITY

AREA STATEMENT:

AREA OF SCHEME	45526.00 Sq.Mt.
AREA OF ZONAL ROAD	12334.00 Sq.Mt.
NET AREA OF SCHEME	33192.00 Sq.Mt.
AREA UNDER RESIDENTIAL	25017.00 Sq.Mt.
AREA UNDER ROAD	4533.00 Sq.Mt.
AREA UNDER PARK	3642.00 Sq.Mt.

PROPOSED LAYOUT PLAN
FOR, SECTOR-5(P)
RAMGANGA NAGAR SCHEME,
BAREILLY.

PLOT SIZE		Nos.
A1	15.0 x 30.0 PLOTS	24
B2	10.0 x 20.0 PLOTS	50
C2	7.5 x 15.0 PLOTS	17
TOTAL		91

SCALE:	DATED:	NORTH:
1:1000	14-SEP'10	

DRAWN BY: PREETI SAGAR

A.D.A. | SEC. | V.C.

INDEX :~

↓	COMMER-CIAL	Plots 12x24M
Road 12M WD to Sect-7	N/School	Plots 9x16M
9M Road.		

P.V.C. Water line → ----

J.E | AE | EE

के० के० त्रिवेदी
सहायक अभियन्ता

आर० के० रस्तोगी
अवर अभियन्ता