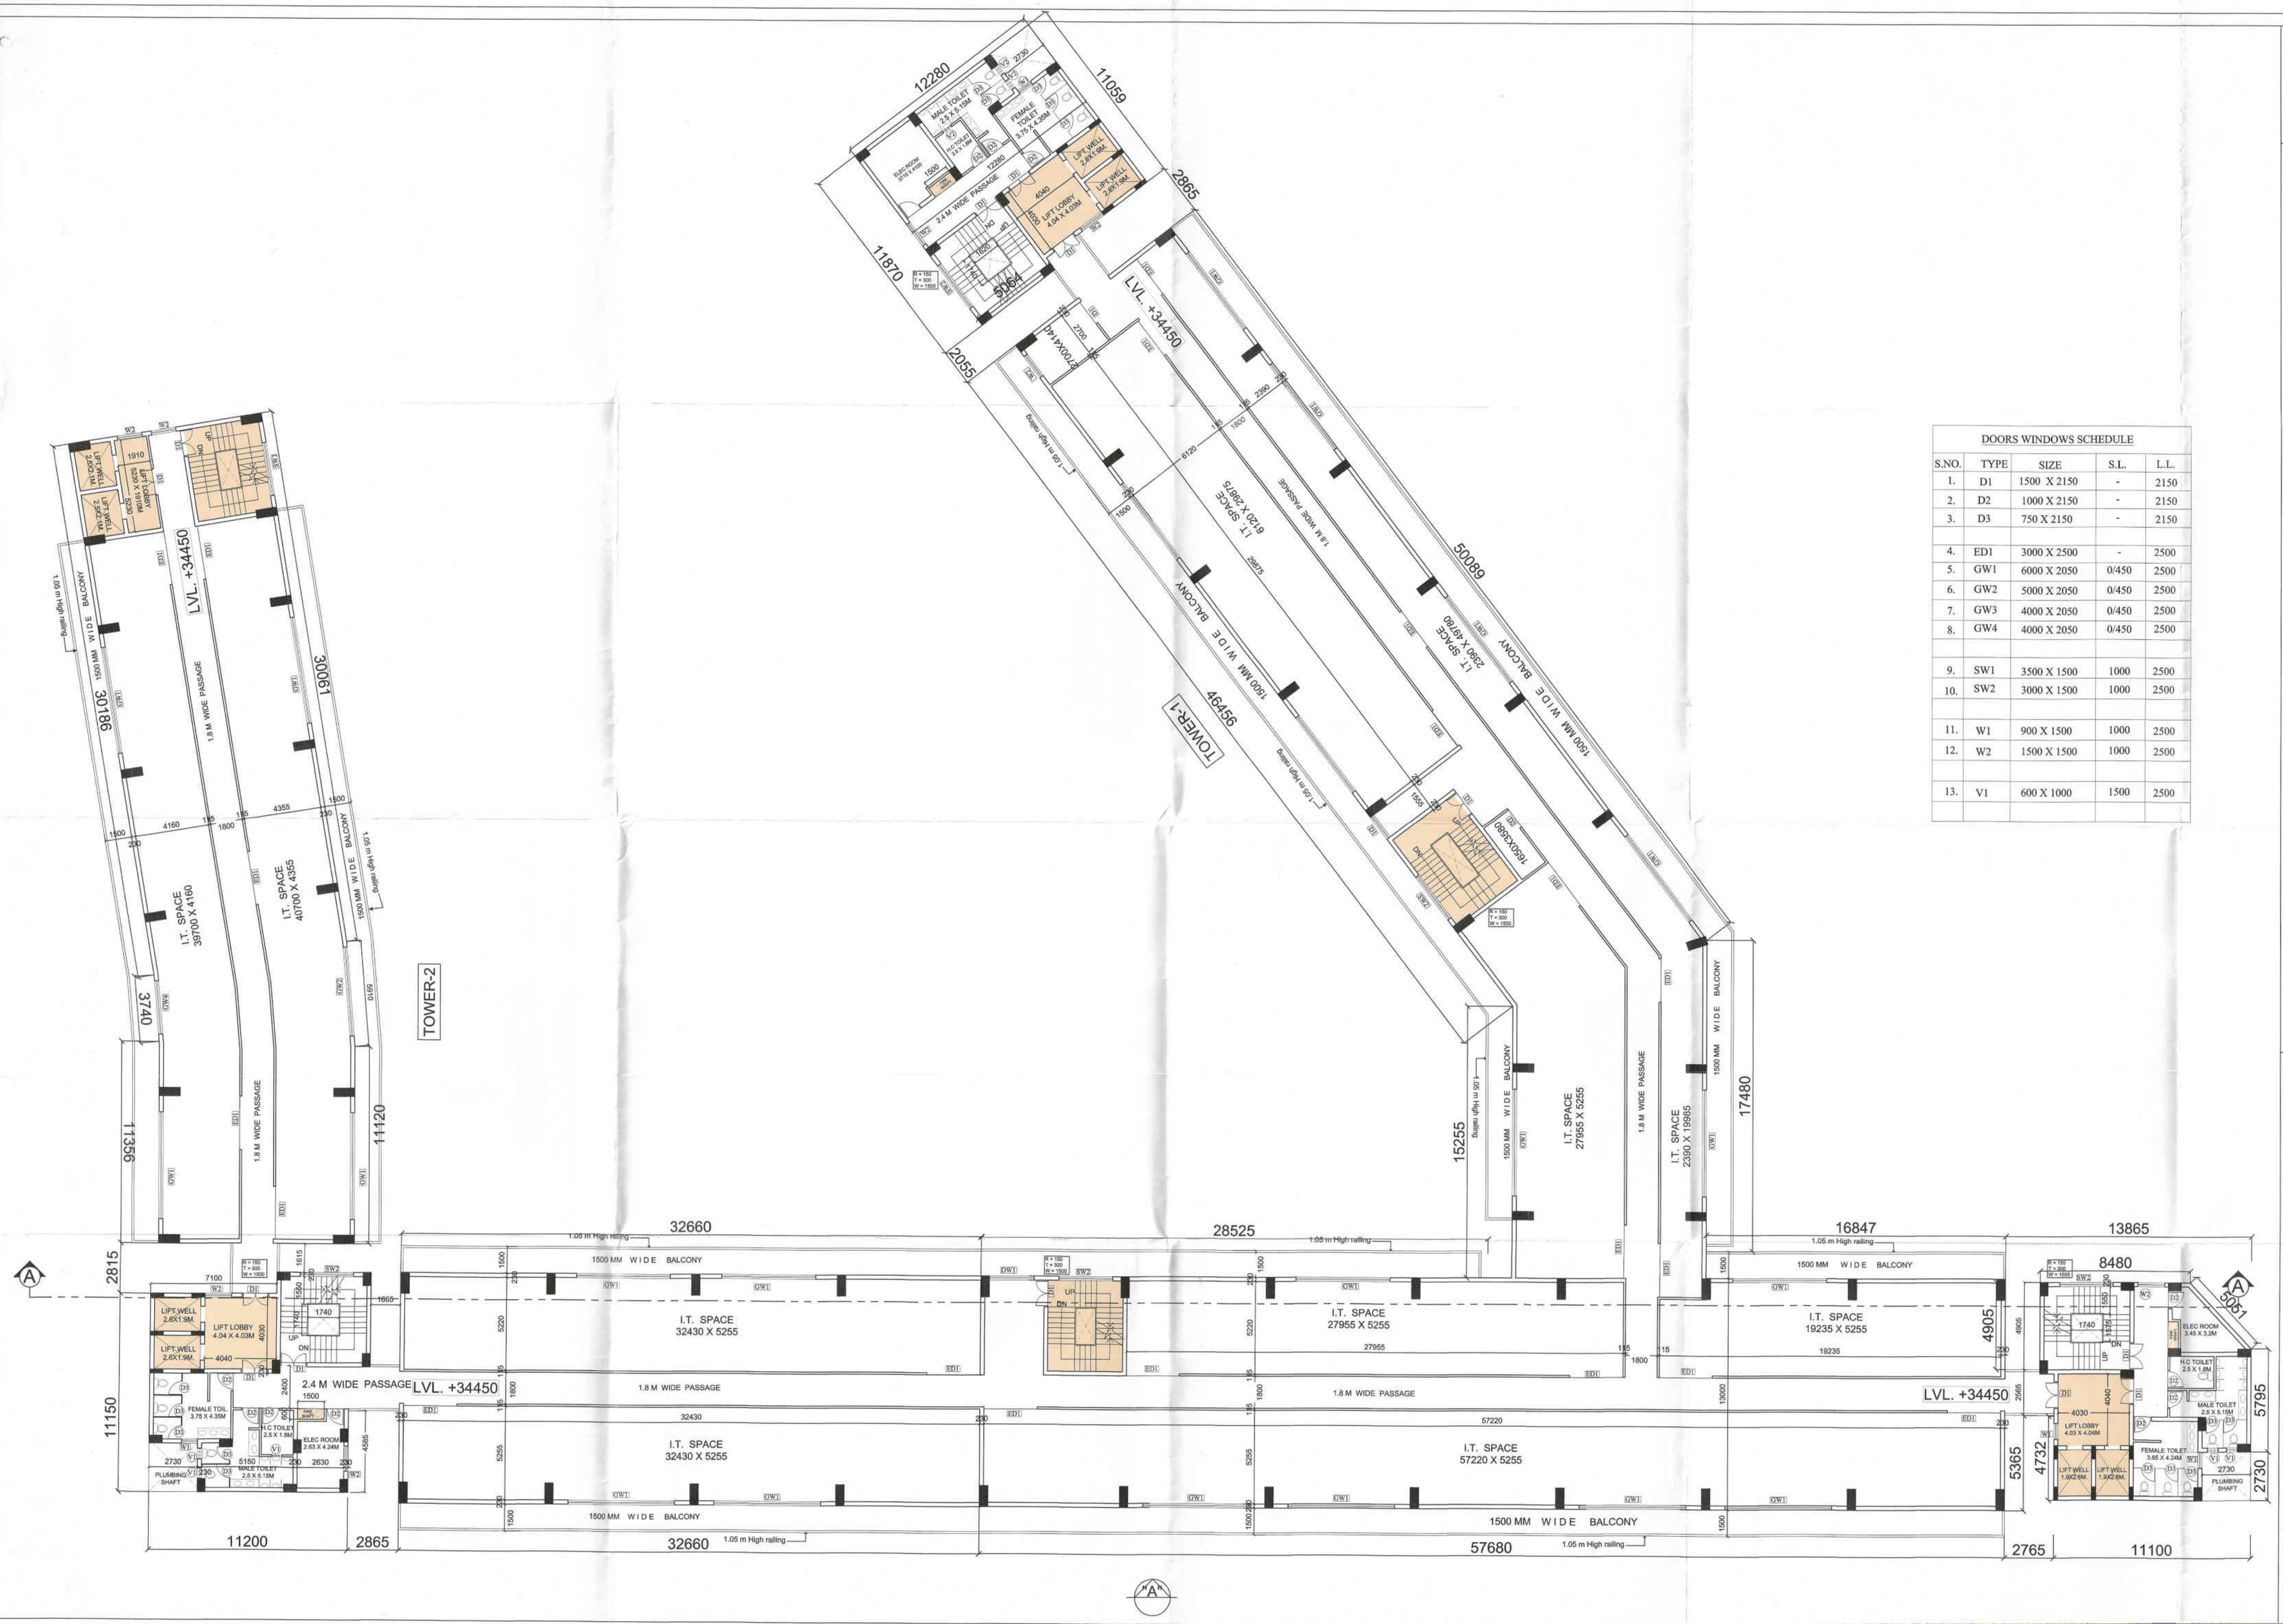

DOORS WINDOWS SCHEDULE				
S.NO.	TYPE	SIZE	S.L.	L.L.
1.	D1	1500 X 2150	-	2150
2.	D2	1000 X 2150	-	2150
3.	D3	750 X 2150	-	2150
4.	ED1	3000 X 2500	-	2500
5.	GW1	6000 X 2050	0/450	2500
6.	GW2	5000 X 2050	0/450	2500
7.	GW3	4000 X 2050	0/450	2500
8.	GW4	4000 X 2050	0/450	2500
9.	SW1	3500 X 1500	1000	2500
10.	SW2	3000 X 1500	1000	2500
11.	W1	900 X 1500	1000	2500
12.	W2	1500 X 1500	1000	2500
13.	V1	600 X 1000	1500	2500

SHEET NO.- 10B

TOWER - 1 & 2

(FLOOR PLAN)

Noida Industrial Development Authority
APPROVED
Site Letter No. 6696 Dated 14/11/13
Valid up to Dated 5 years
S.M. (Plan)

REVISE SUBMISSION DRAWING

SHEET TITLE

9TH, 10TH FLOOR PLAN

(TOWER - 1 &2)

ARCHITECT:

DEVELOPMENTS CONSULTANT
ARCHITECTS ENGINEERS & PLANNERS
209-C,MASJID MOTH, ("R" BLOCK,N.D.S.E.-II)
PHONE: 011- 26254880,26254881

PROJECT :

PROPOSED IT/ITES BUILDING
FOR M/S SHUBH ADVISORS PVT.LTD.
ON PLOT NO.- 31 , SECTOR KP-V
GREATER NOIDA, G.B. NAGAR (UP)

SCALE 1:150 | DATE : 30 / 11 / 2015

ARCHITECT'S SIGNATURE

A. GOYAL
a.i.i.a. CA/88/11752
209-C, Masjid Moth
New Delhi-110049

OWNER'S SIGNATURE

For Shubh Advisors Pvt. Ltd.

Authorised Signatory