PRODUCED BY AN AUTODESK EDUCATIONAL PRODUCT

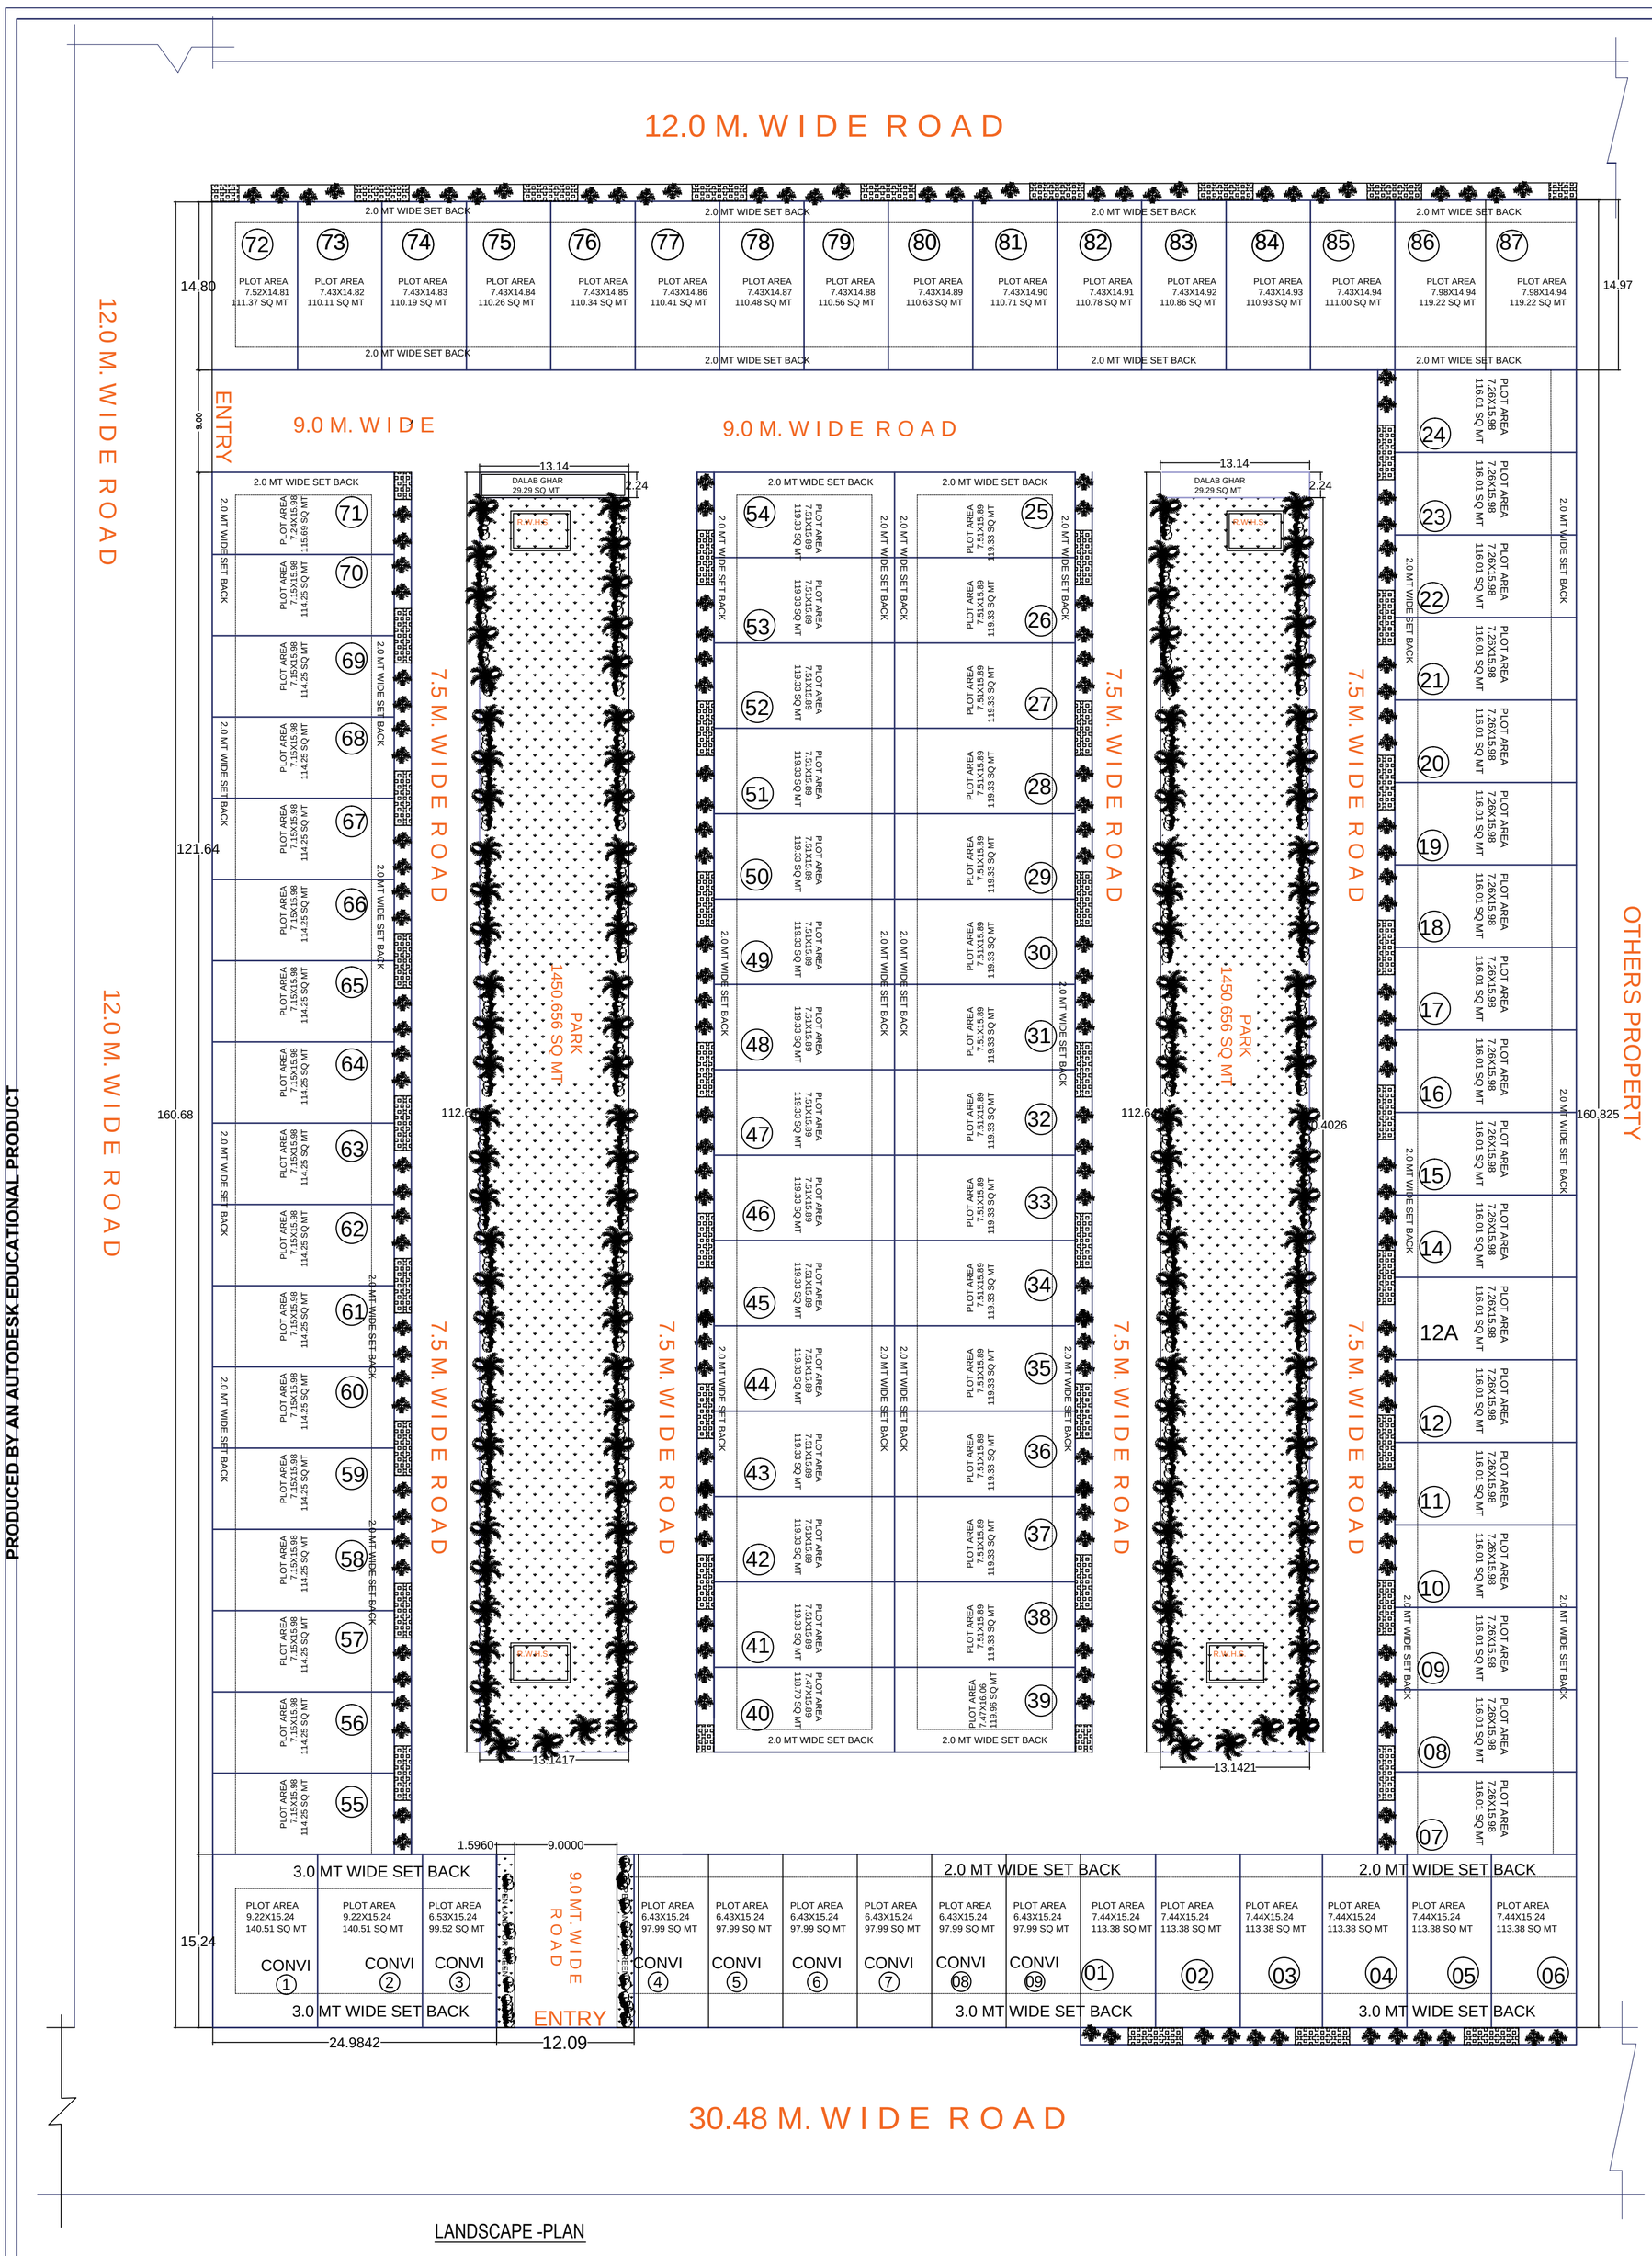

LANDSCAPE -PLAN

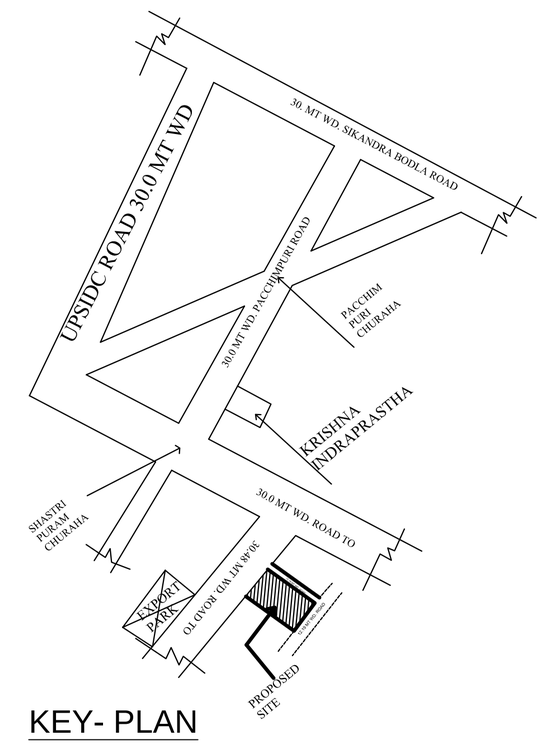

KEY- PLAN

AREA PARK -01	=	1450.656	SQMT
AREA PARK -02	=	1450.656	SQMT
TOTAL = 2901.31 SQMT			

LEGEND

- Casuarina equistifolia @ 3.5m c/c
- DALBERGIA SISSOO
- MICHELIA CHAMPACA
- LARGERSTROEMIA FLOSREGINAE
- CHORISIA SPECIOSA
- PUTRANJIVA ROXBURGHII @ 9m c/c
- Ficus elastica indica @ 3.5m c/c
- Golden bottle Brush

PROPOSED LAND SCAPE PLAN OF KRISHNA VILLAS ON PLOT KHASARA NO- 158 A &158 B IN DEHTORA , IN MAUZA MOHHAMADPUR AND DEMERGE LAND ON C-2 (SHASTRI PURAM YOJNA) SITUATED AT SHASTRI PURAM, AGRA.

OWNER : AGRA INFRA PLANNERS PVT. LTD AGRA
DIRECTOR :---
1...SRI PRABHAT KUMAR MAHESHWARI

OWNERS SING.

AREA CHART	IN SQ MT	
TOTAL PLOT AREA	19338.45	100%
AREA UNDER RESIDENTIAL PLOTS	10078.73	52.12%
AREA UNDER PARK	2901.31	15.00%.
AREA UNDER CONVINEANT SHOPS	968.46	5.00 %
AREA UNDER ROADS	5282.88	27.33 %
AREA UNDER DALAB GHAR	58.58	0.30 %
OPEN LAND FOR GREEN	48.77	0.25 %

N

REFERENCES:-

- PROPOSED BOUNDERY
- OTHER 'S LAND
- TREE

MODERN HOUSE PLANNER'S
56- JAIPUR HOUSE MARKET AGRA
PH- 9897690908,9760702742

PRODUCED BY AN AUTODESK EDUCATIONAL PRODUCT
PRODUCED BY AN AUTODESK EDUCATIONAL PRODUCT
PRODUCED BY AN AUTODESK EDUCATIONAL PRODUCT