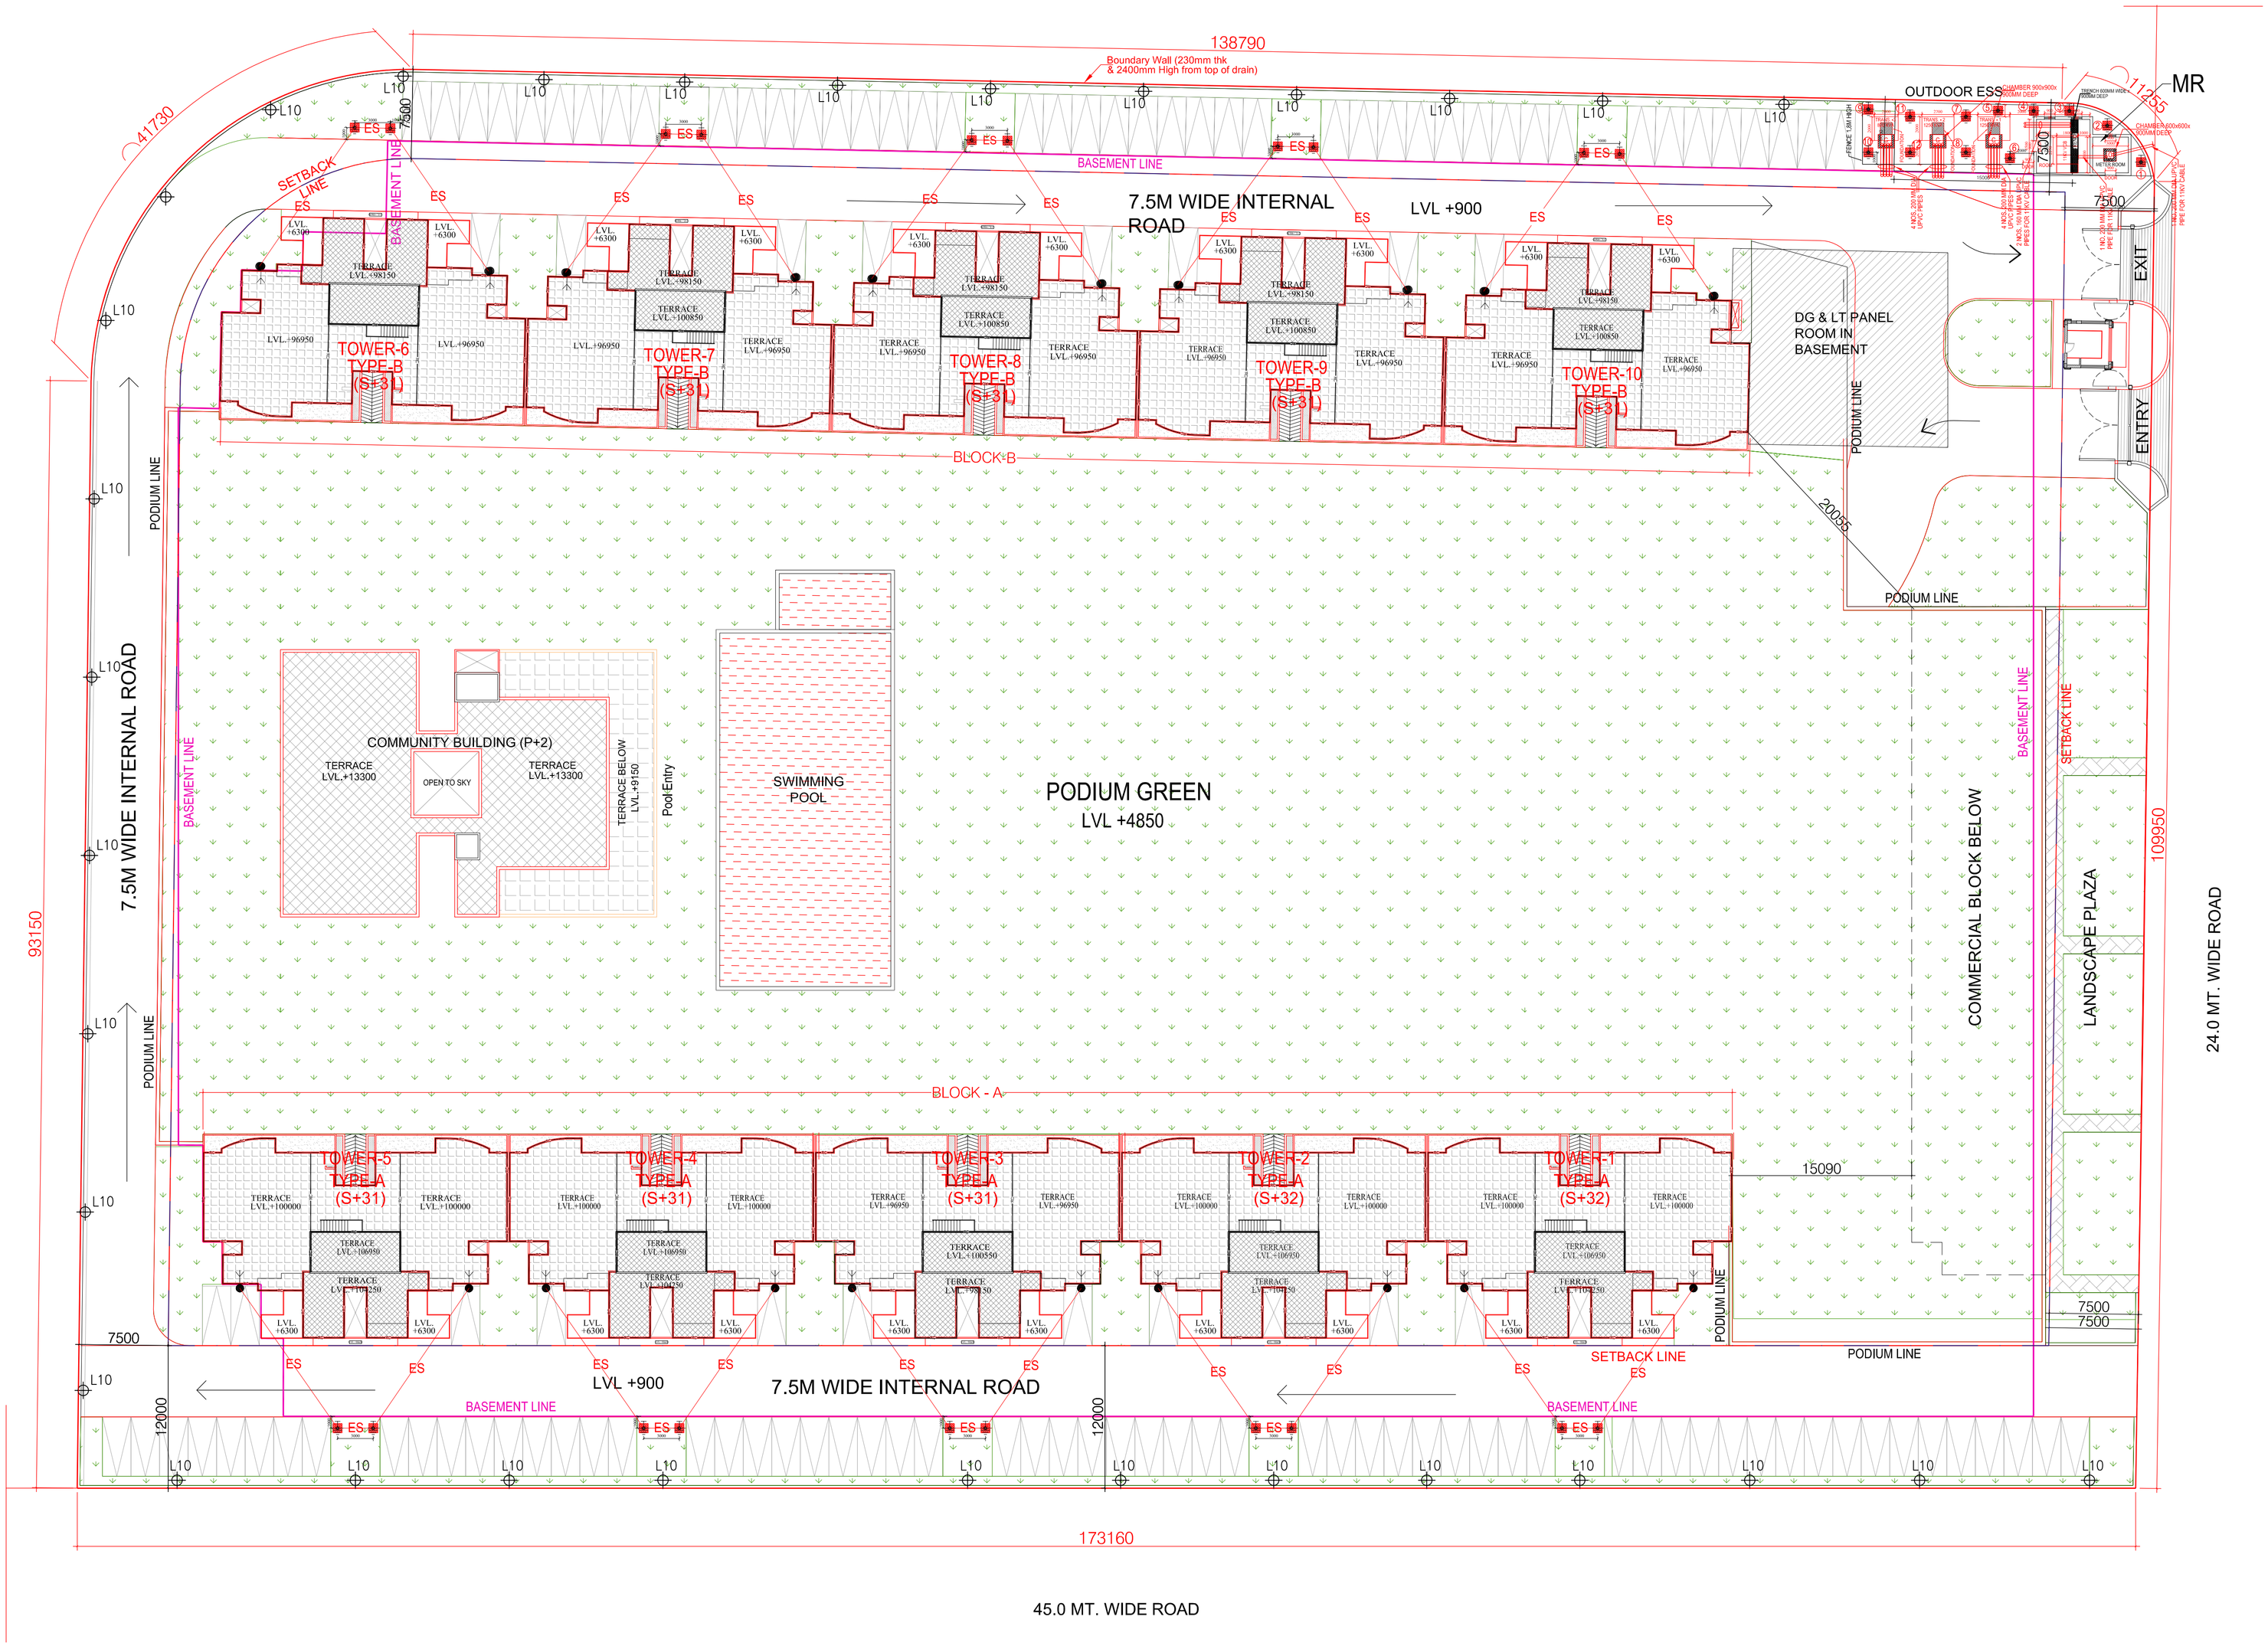

LEGEND	
●	DOWN CONDUCTOR
	EARTH STATION
—ES—	EARTH STRIP
—<	AIR TERMINATION

SYMBOL	LEGEND
— RLC —	ROAD LIGHTING CABLE
— C —	CABLE
	PIPE
	CHAMBER
FP	FEEDER PILLAR
	CABLE TRENCH
●	JUNCTION BOX
	EARTH STATION

SUBMISSION DRAWING

SHEET TITLE

SITE ELECTRICAL PLAN

PROJECT

PROPOSED GROUP HOUSING PROJECT AT PLOT NO - 1/GH-04, SECTOR 04, GREATER NOIDA DISTT : GAUTAM BUDDH NAGAR

OWNER

M/S VTECH BUILDCON PVT. LTD.
B-42, JEEVAN NIKETAN, PASCHIM VIHAR, NEW DELHI, 110087

DWG NO.